




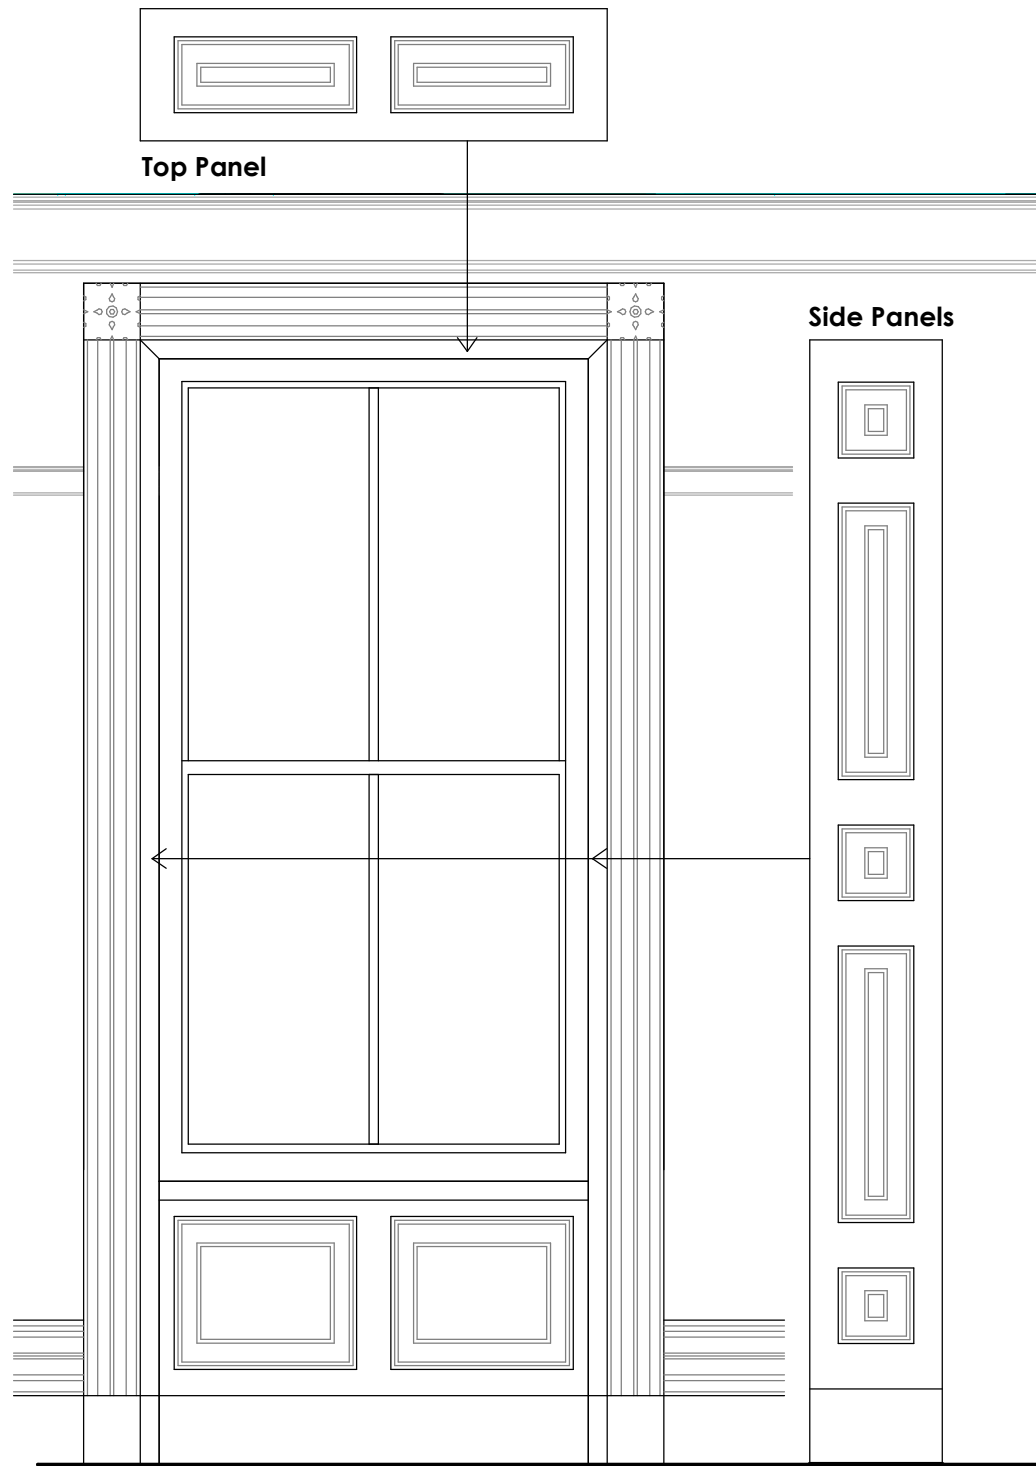


Window panel pattern as existing
GF & 1st Floor
1 : 20

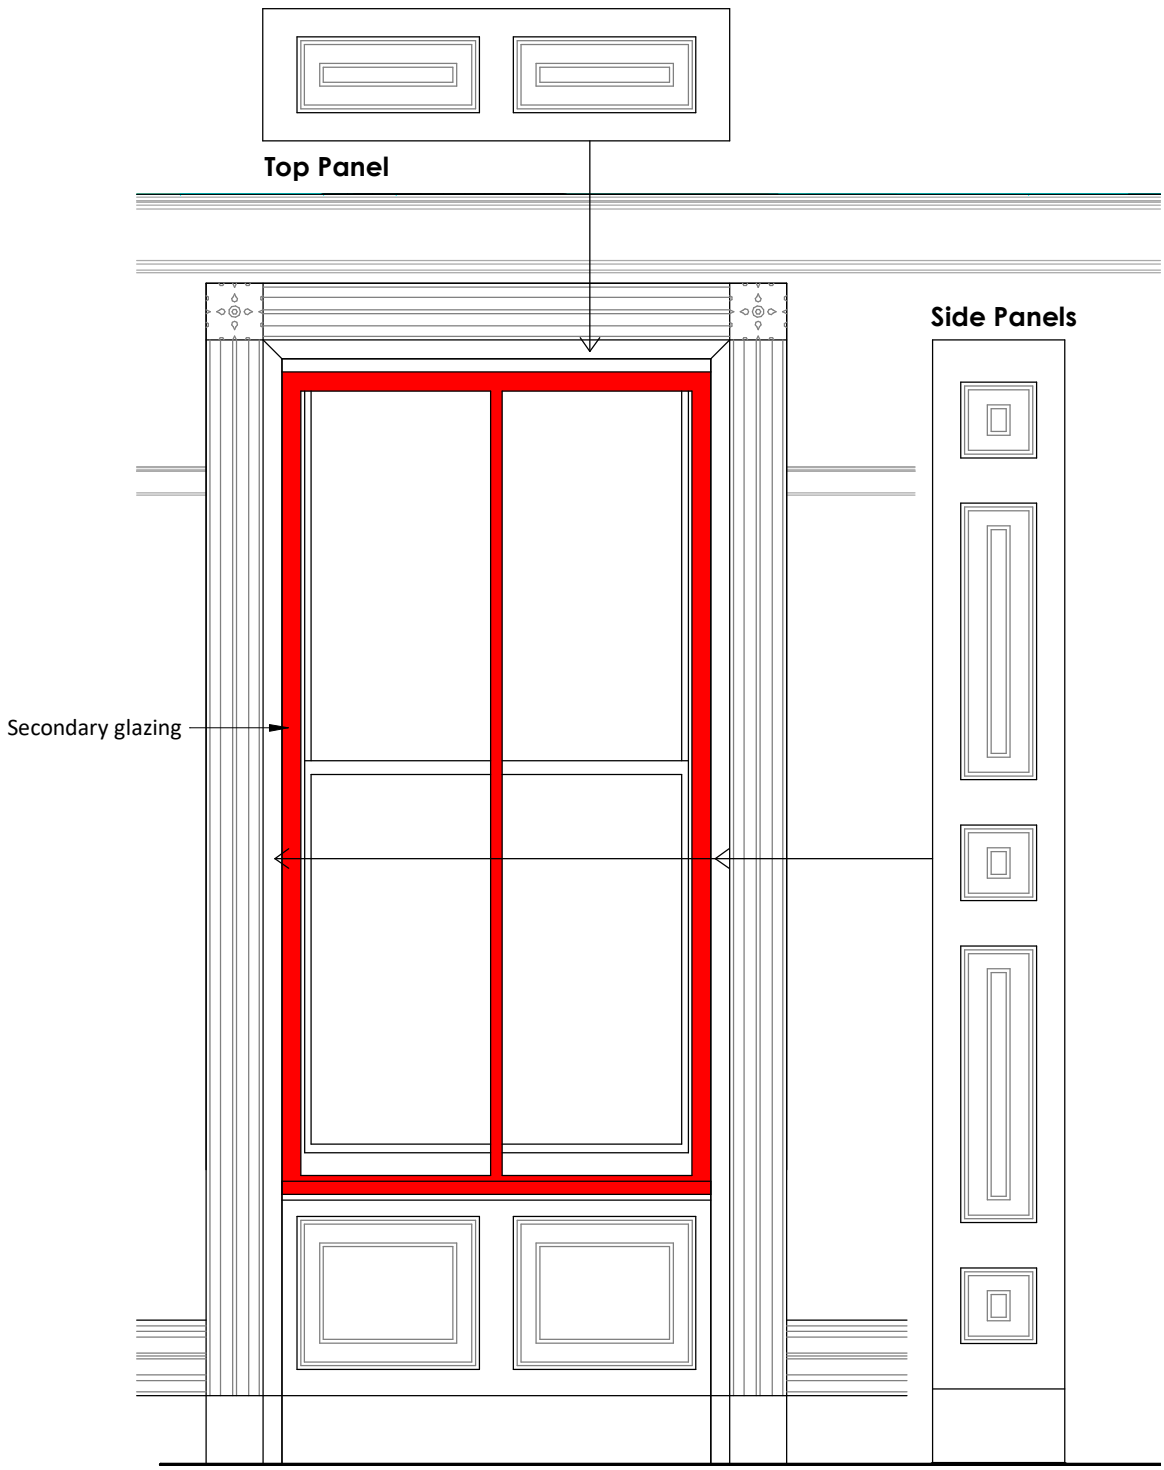


Window panel pattern as proposed
GF & 1st Floor
1 : 20

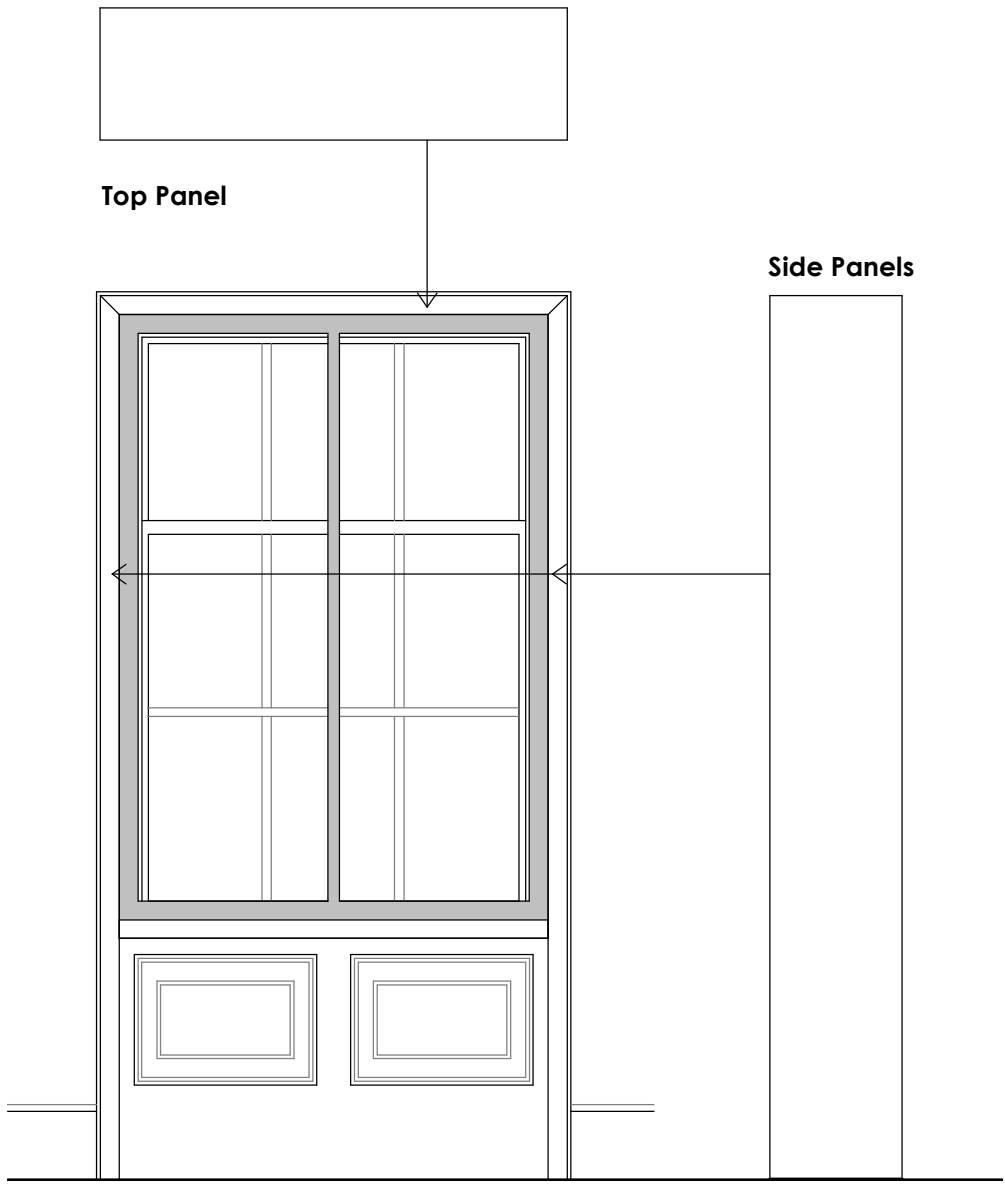


Window panel pattern as existing
2nd Floor
1 : 20

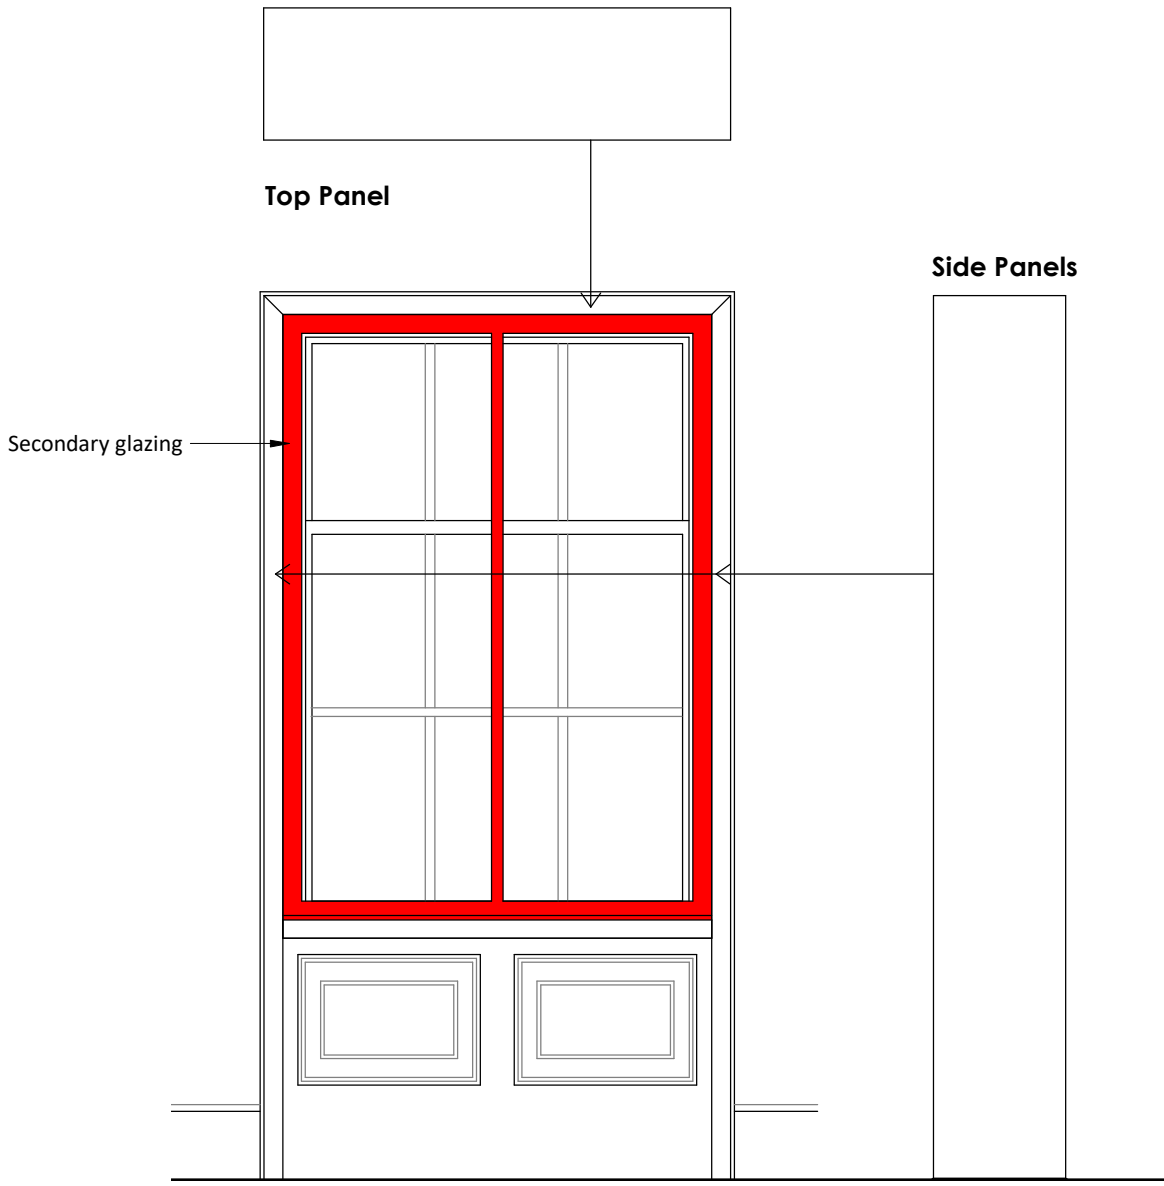


Window panel pattern as proposed
2nd Floor
1 : 20

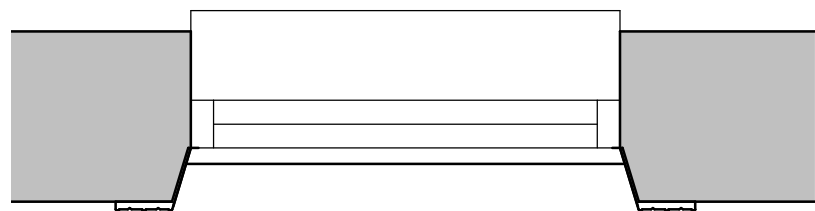


Existing Window Plan
GF & 1st Floor
1 : 20

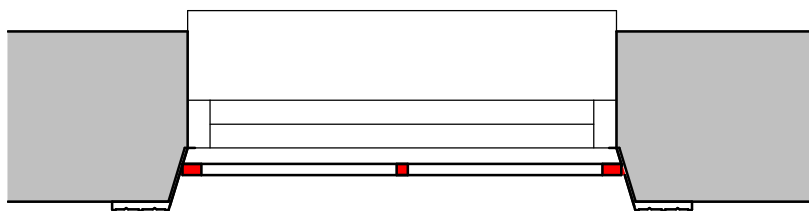



Proposed Window Plan
GF & 1st Floor
1 : 20

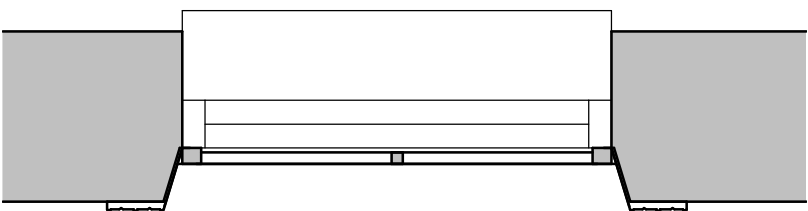



Existing Window Plan
2nd Floor
1 : 20

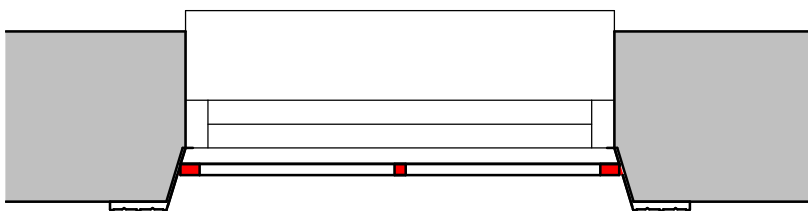



Proposed Window Plan
2nd Floor
1 : 20

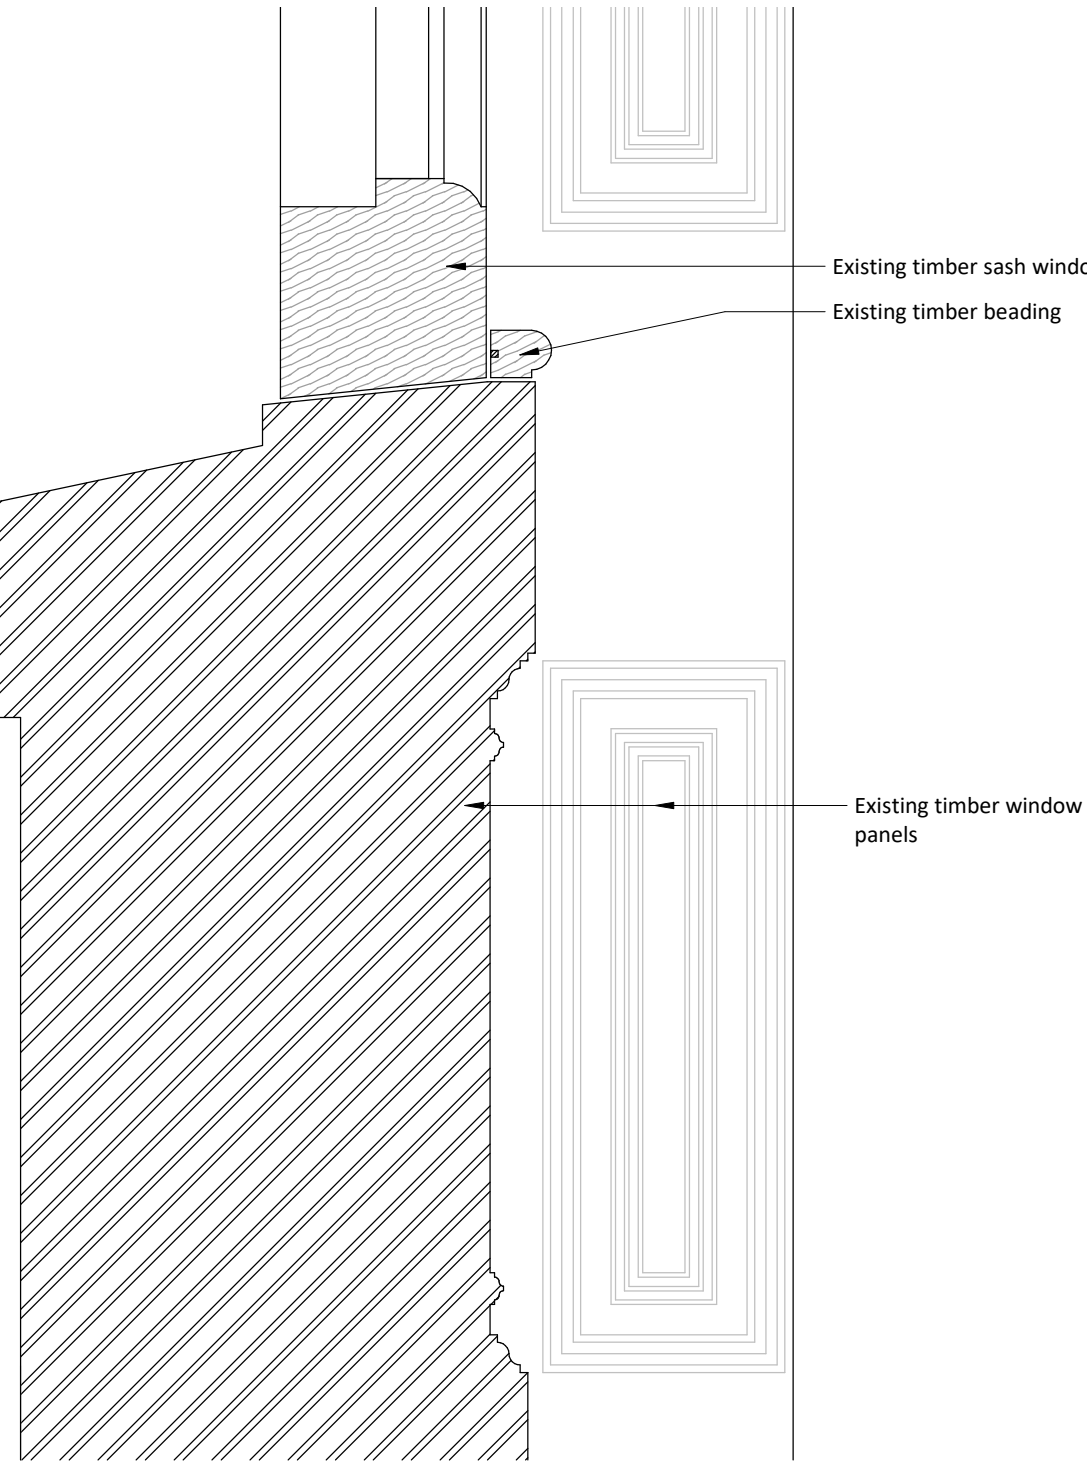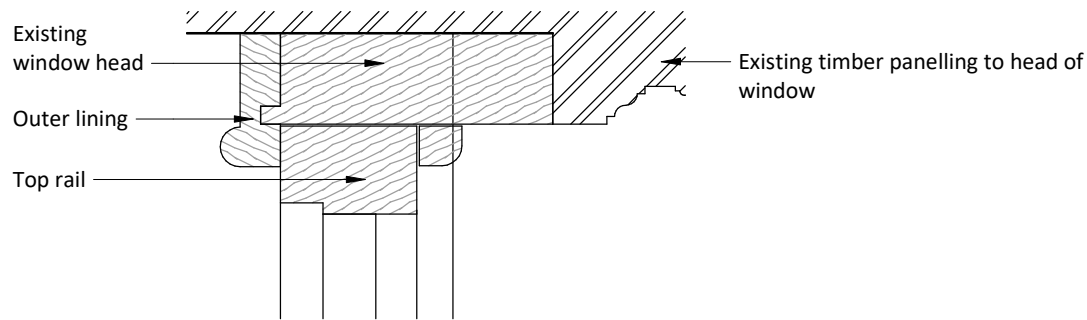



Window head & sill detail as existing
GF & 1st Floor
1 : 5

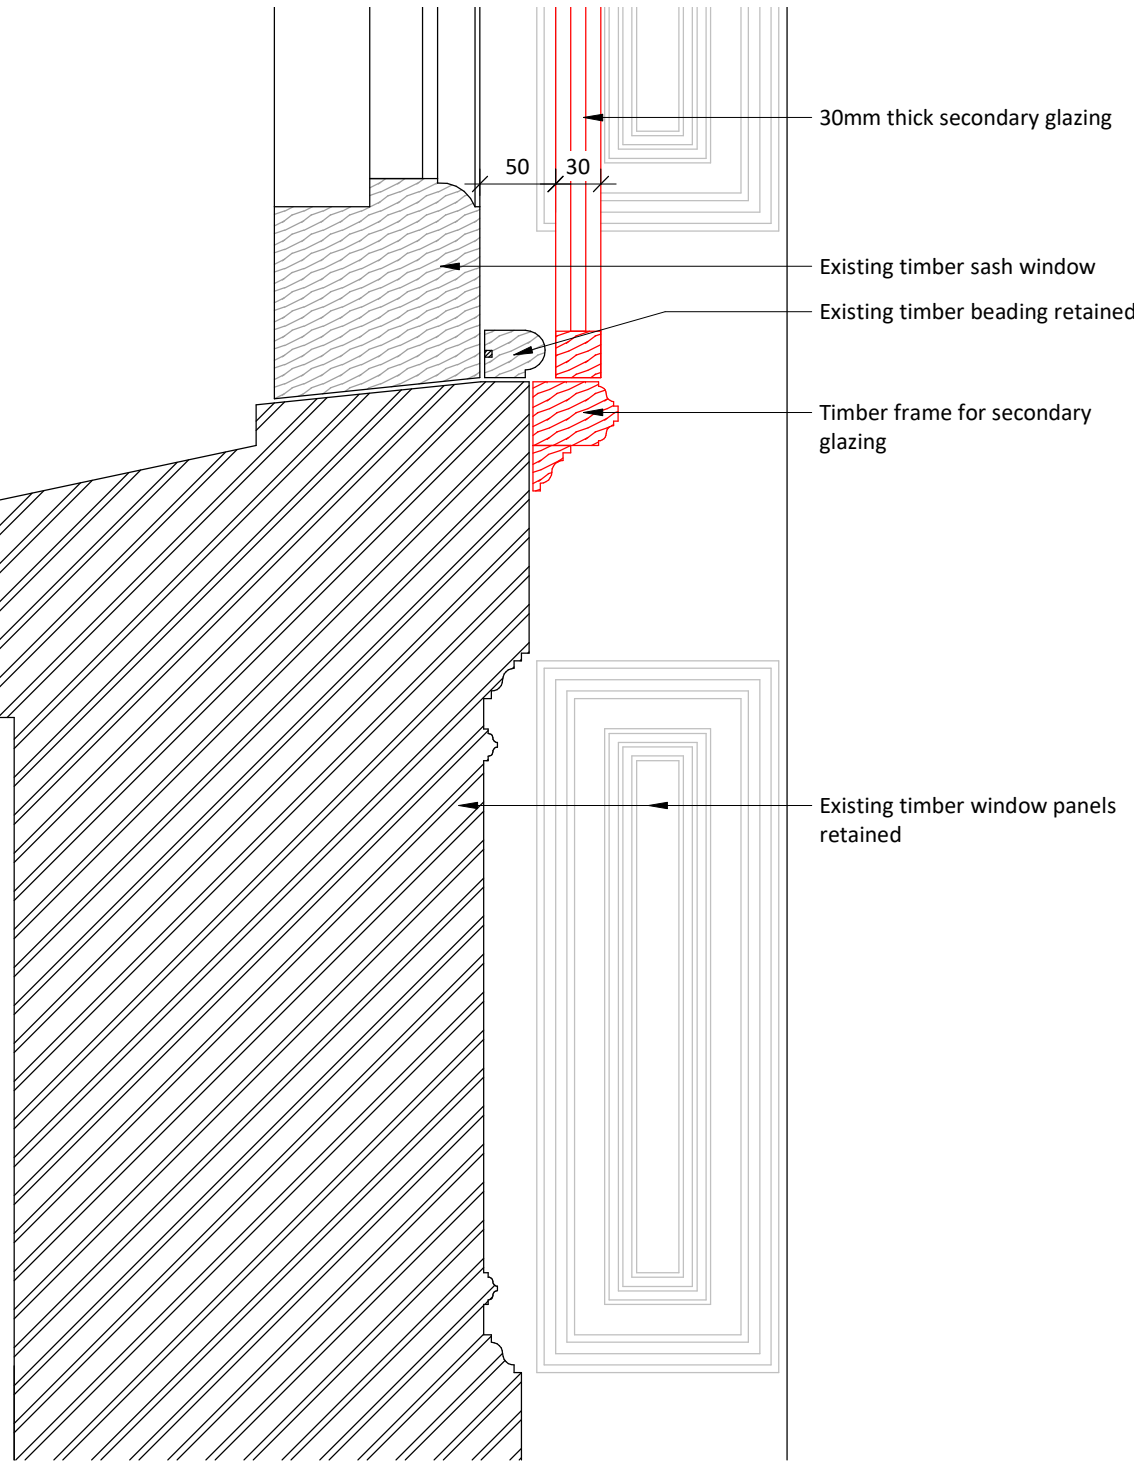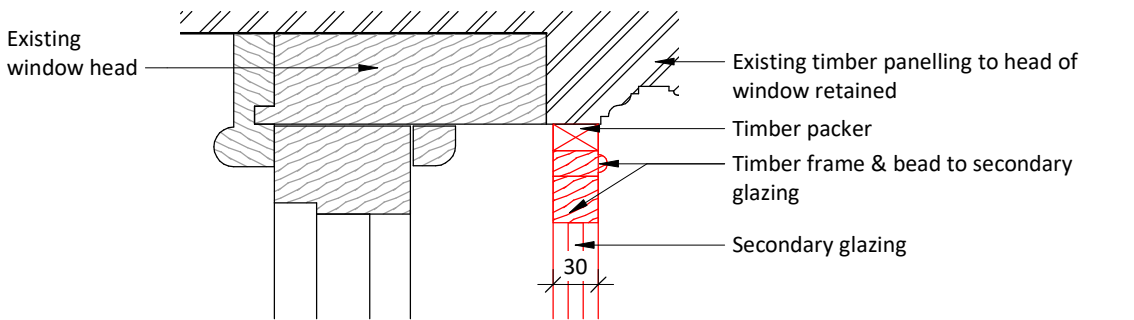


Window head & sill detail as proposed
GF & 1st Floor
1 : 5

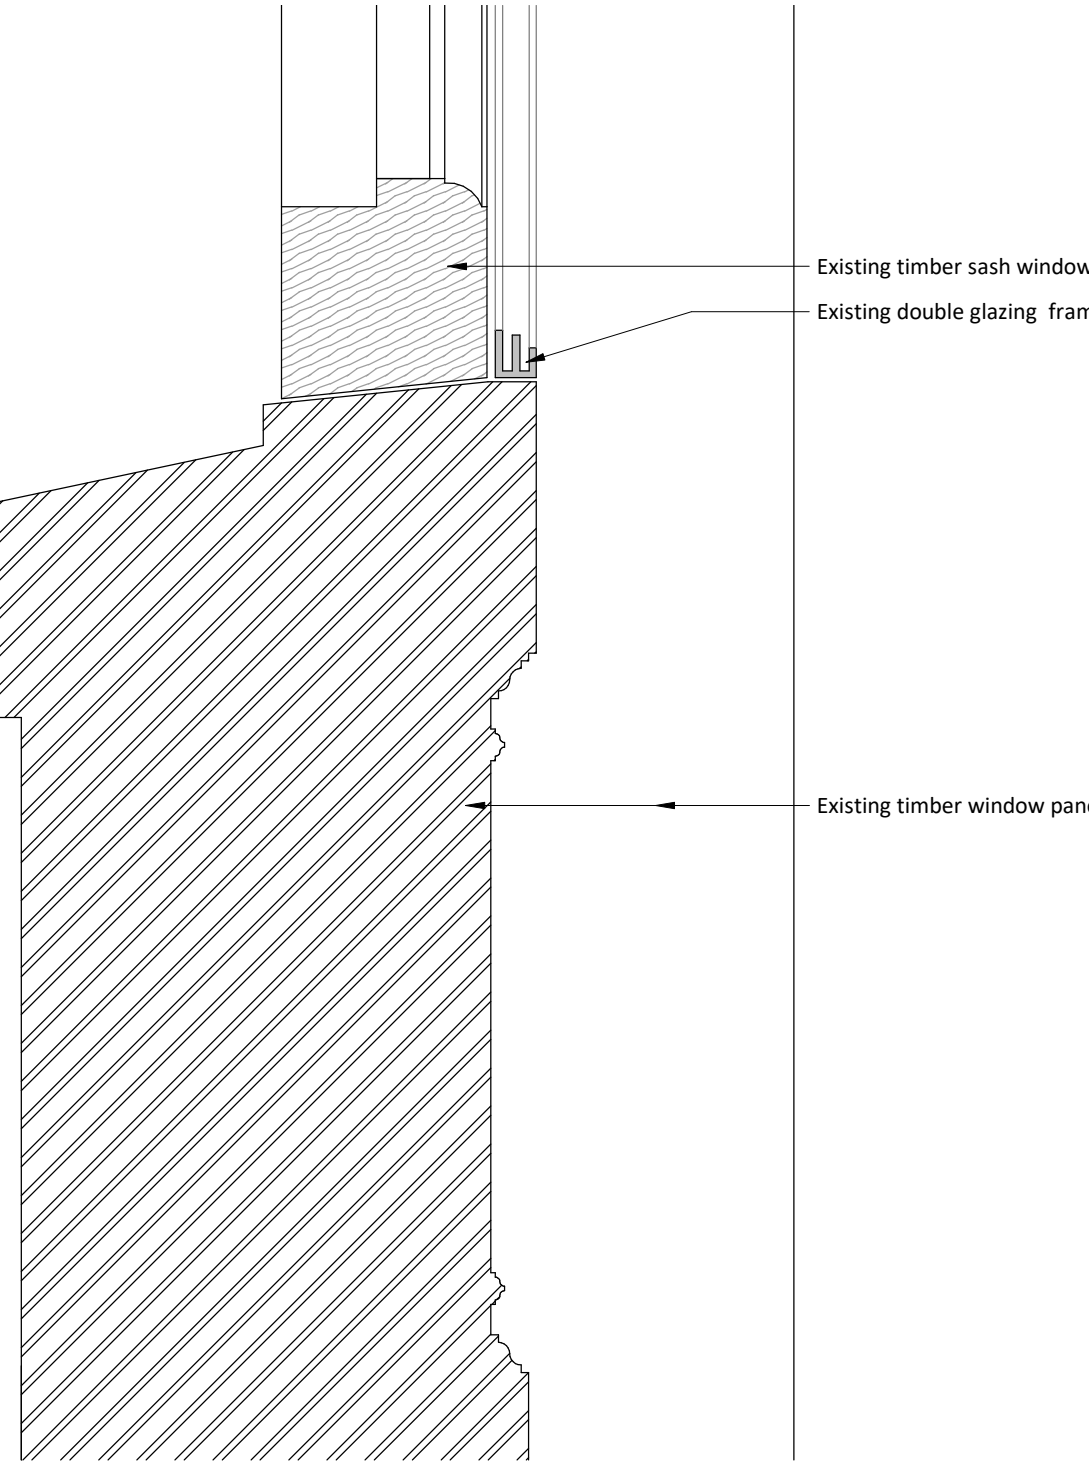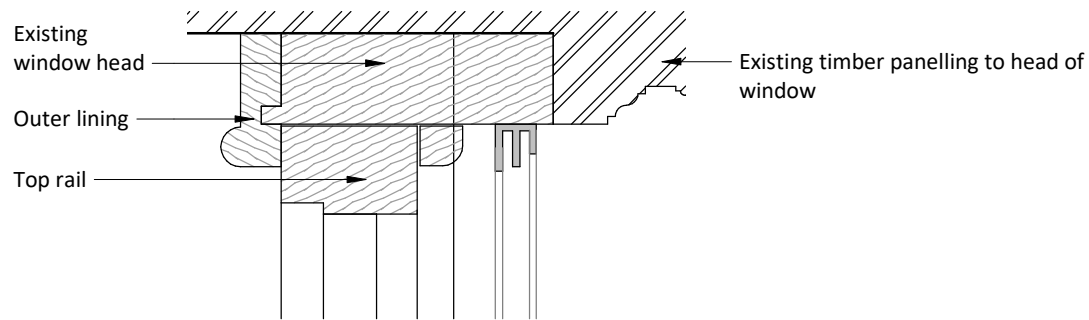


Window head & sill detail as existing
2nd Floor
1 : 5

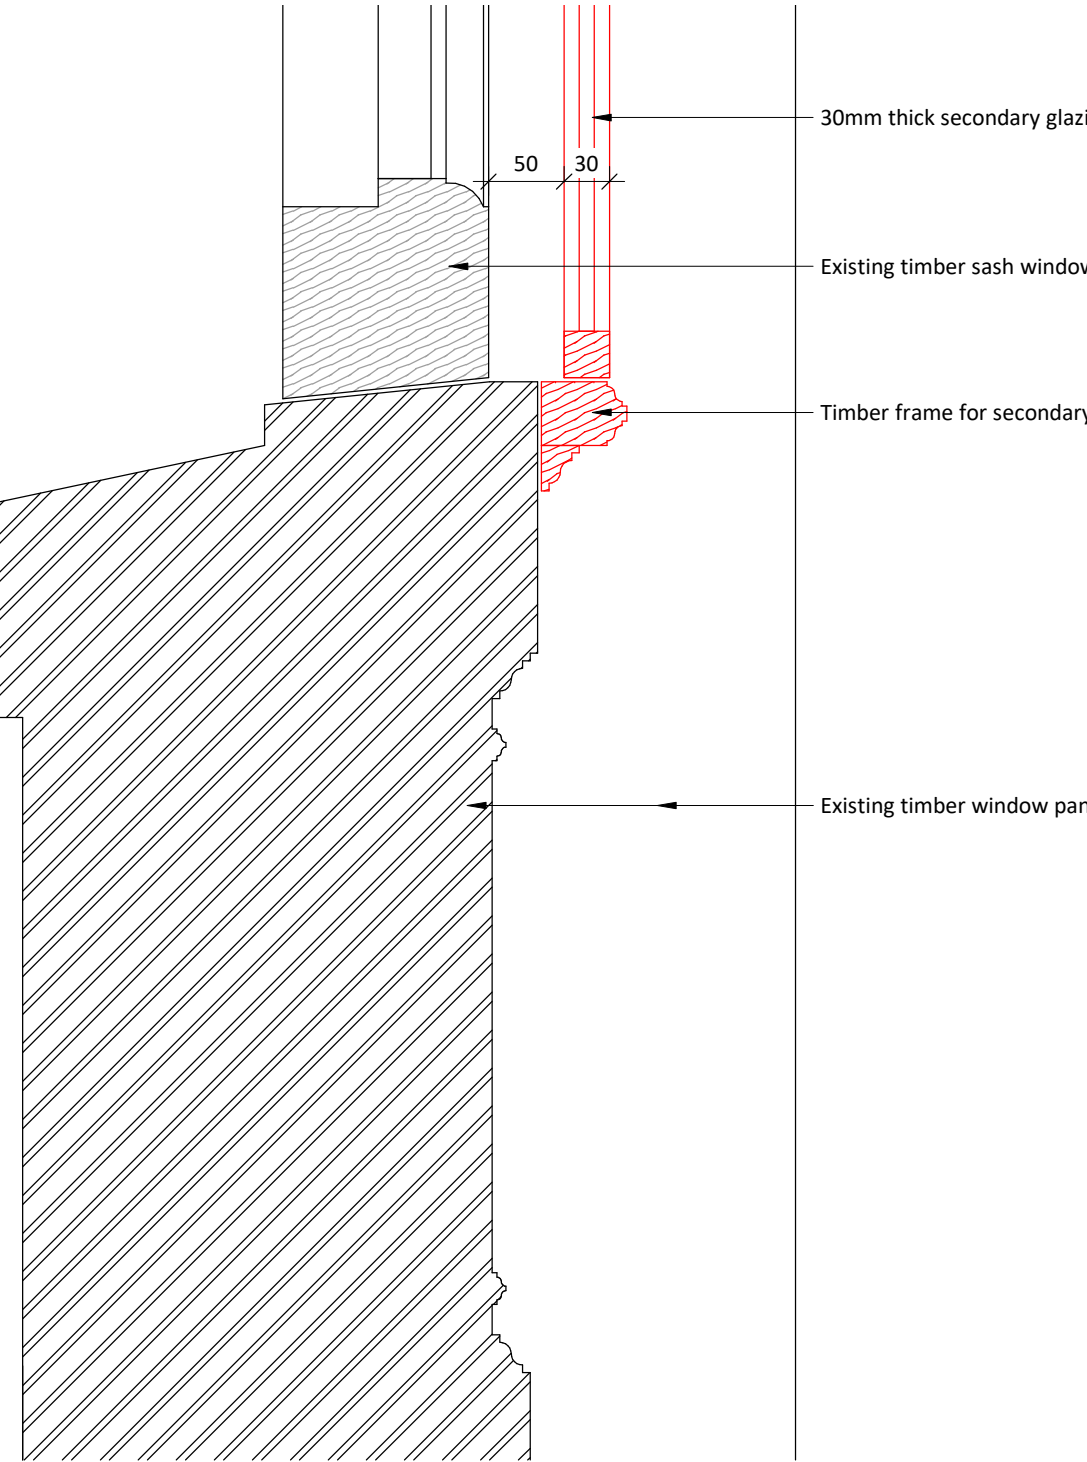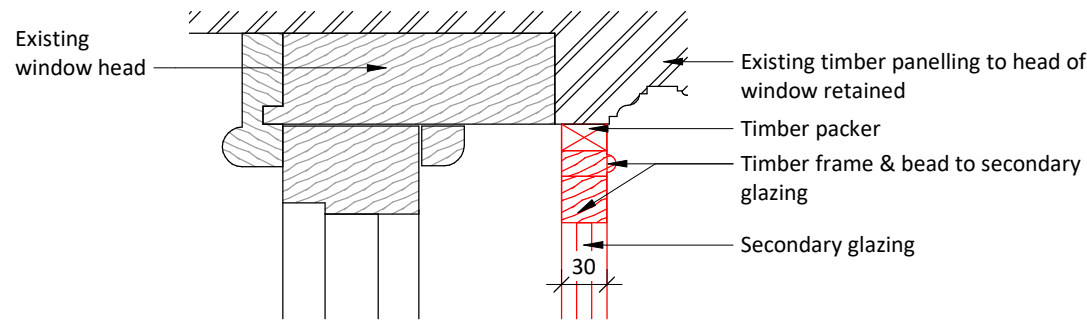

Window head & sill detail as proposed
2nd Floor
1 : 5

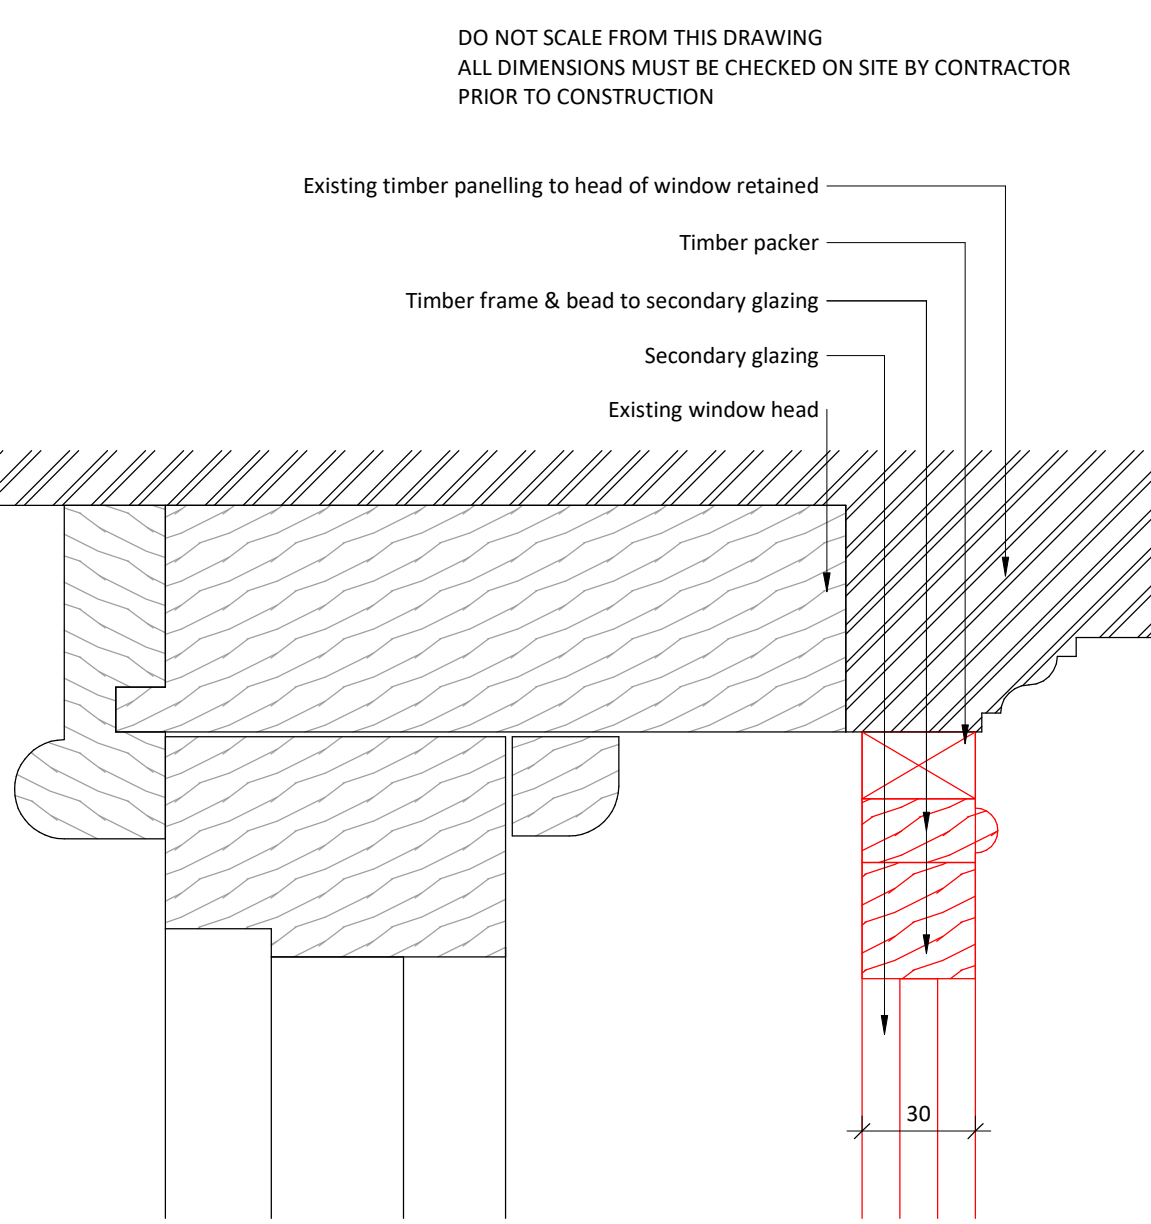

Window head detail as proposed.
1 : 2

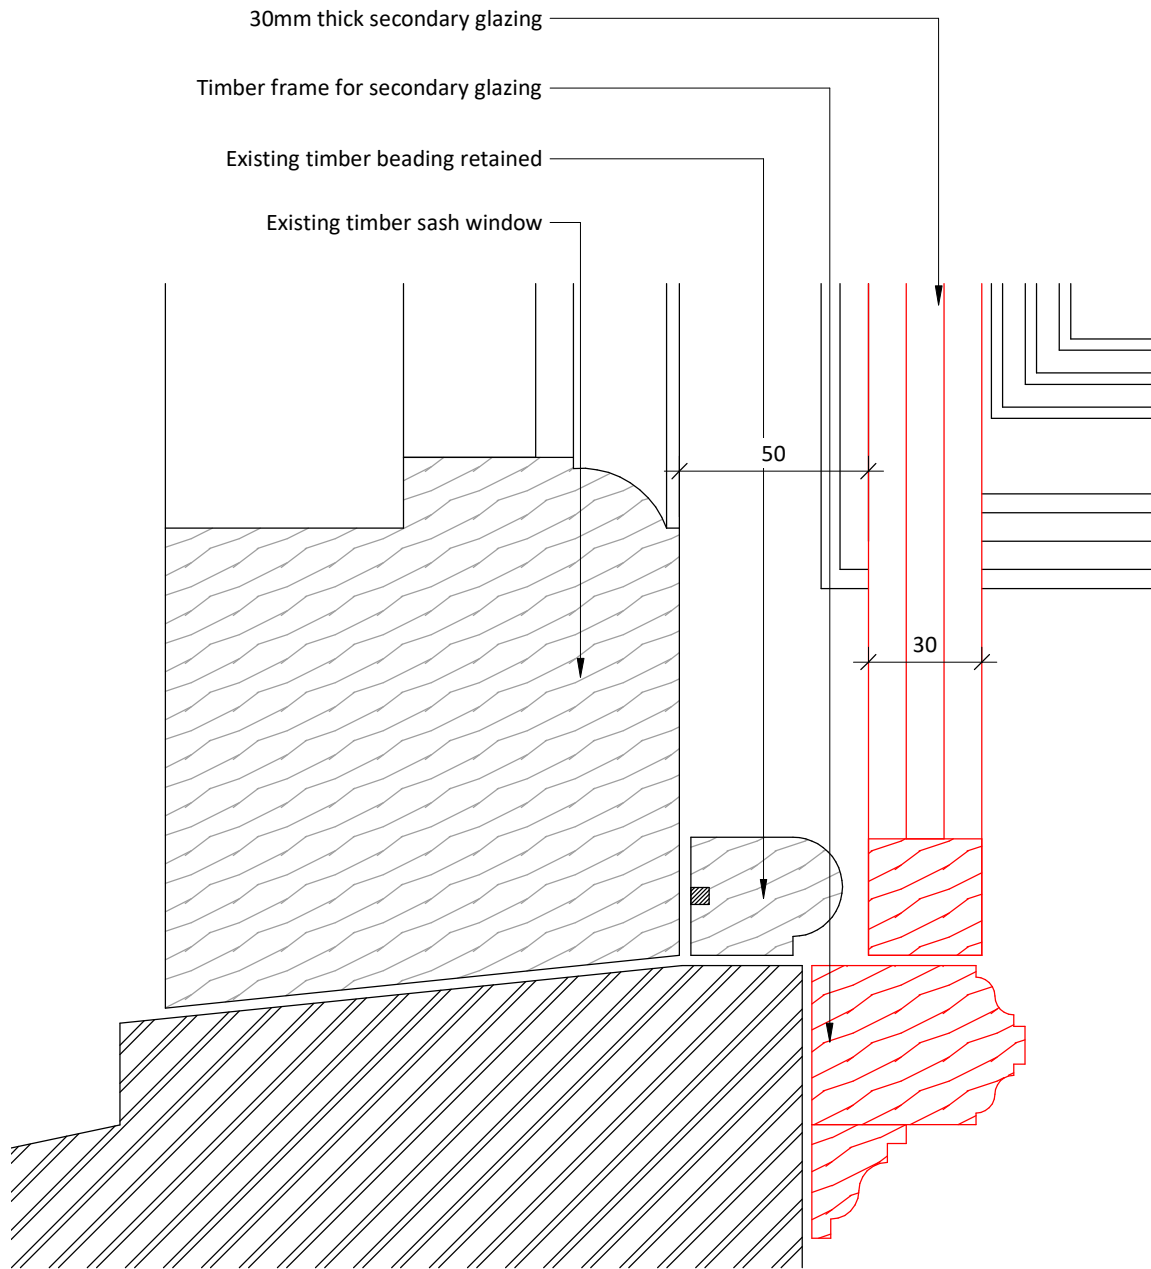

Window sill detail as proposed
1 : 2

DO NOT SCALE FROM THIS DRAWING
ALL DIMENSIONS MUST BE CHECKED ON SITE BY CONTRACTOR
PRIOR TO CONSTRUCTION

A	30/09/19	HP	Amendment showings secondary glazing
Rev	Date	Int	Description



Client:
Nilesh Bhatt

Project:
13 St John Street,
Manchester

Description:
Window Detail

Purpose of Issue:

Planning

Drawn By: LT Checked By: VS Date: 30/09/19 Scale @ A1: As indicated

Job No: 3521 S0 Status Code: S0 Drawing No: 118 Rev: A

File Identifier:
SJ-BTP-00-D-DR-A-3521_118

Elizabeth House, 486 Didsbury Road, Heaton Mersey, Stockport, SK4 3BS
t 0161 443 1221 e info@bernardtaylor.co.uk w www.btparchitects.co.uk

