
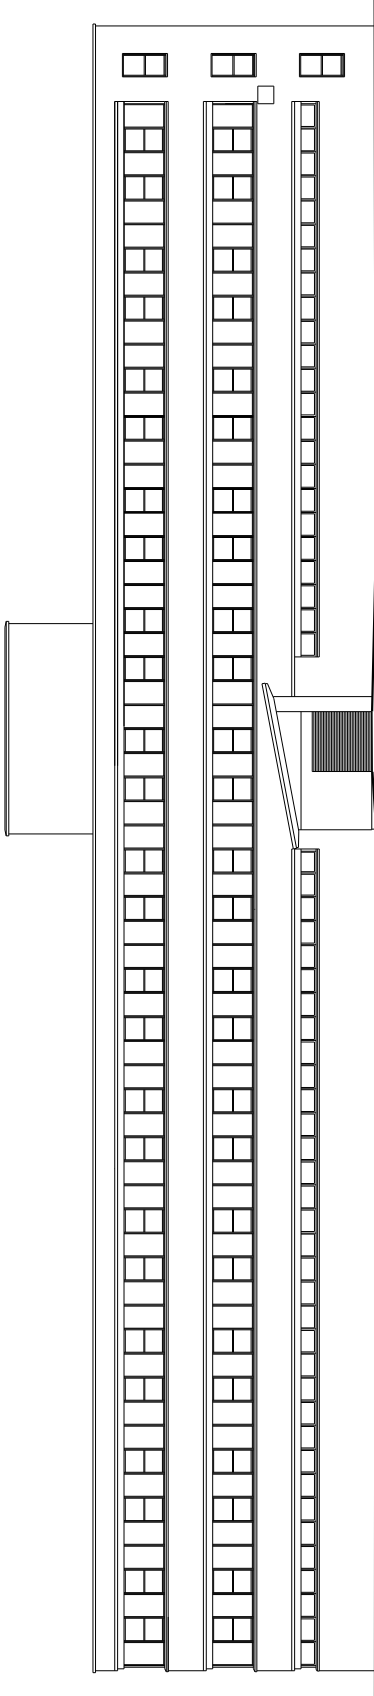


Notes:

Do not scale from this drawing.
All dimensions are in millimetres unless otherwise noted.
All dimensions to be checked on site before proceeding with work.
All omissions and discrepancies to be reported in writing to Project 3 Architects Ltd.
Areas indicated on this drawing are approximate and indicative only.
© Project 3 Architects Limited Registered in England & Wales Number 06021795.

Elevation Key Plan

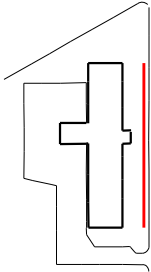

EXISTING ELEVATION 01

P02 07/01/2020 Issued for planning CS
P01 05/12/2019 Information JE
Rev: Date: Description: By:



PROJECT3

architects

4 back graffen street
arncliffe
cheshire
WA14 1DY
0161 233 0575
mail@project3architects.com
www.project3architects.com

Project:
Clarence Road
Title:
EXISTING ELEVATION 01
Status:
PLANNING DOCUMENT
Drawing Number:
0622-P3A-XX-X-DR-A-SK007
Scale @ ISO A3:
1:200
Revision:
P02