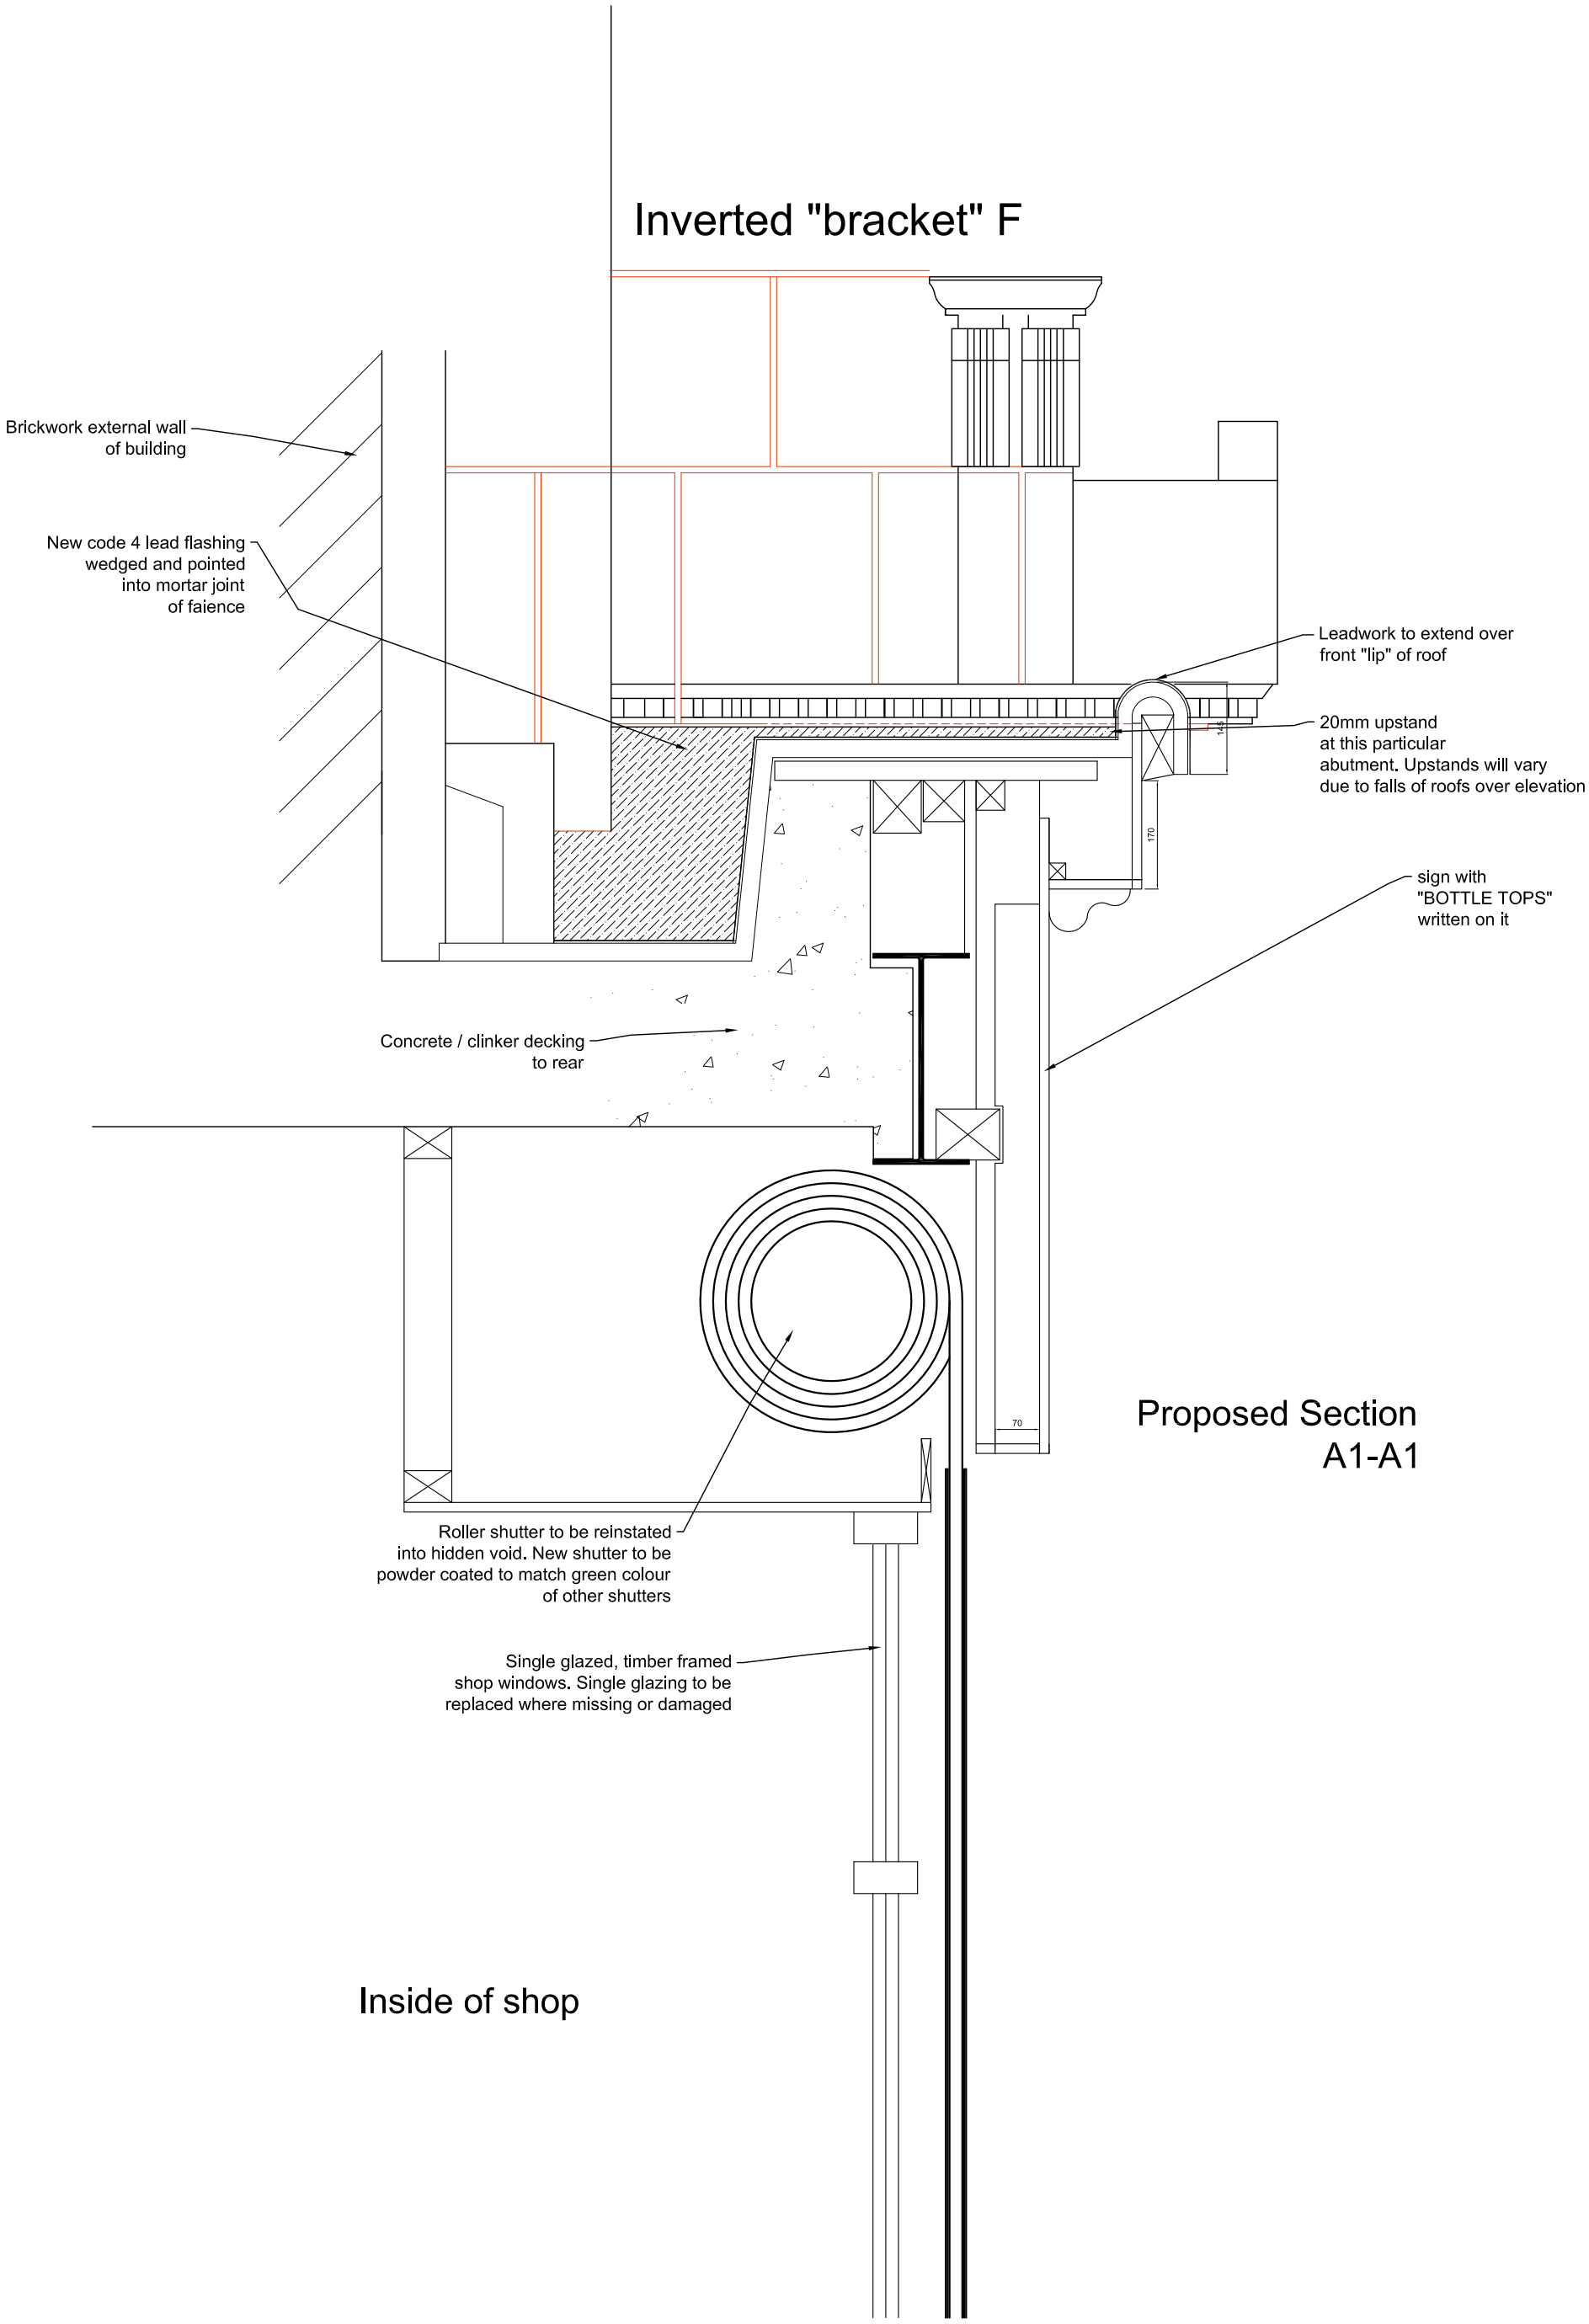


Proposed Section A1-A1

Chartered Building Surveyors
Design & Construction Consultants

12 GREEK STREET STOCKPORT CHESHIRE SK3 8AB

Tel: (0161) 476-6662 Fax: (0161) 477-6663 www.iglsurveying.co.uk info@iglsurveying.co.uk

This dwg is copyright and should not be used or reproduced without the written consent of IGL Surveying
All dimensions to be checked on site by the contractor prior to commencement of work

CLIENT: Great Places Housing Group

PROJECT: Beswick Co-op, 95-97 Northmoor Road

DRAWING: Proposed shop front construction detail (section A1-A1)

Dwg No: 3175/P/05 Scale: 1:10

Drawn by: RB Date: Aug '17

Checked: RB Rev: A

Rev:	Description:	Date:
A	Detail revised following meeting with conservation officer	15.01.19

A3 WHEN PLOTTED