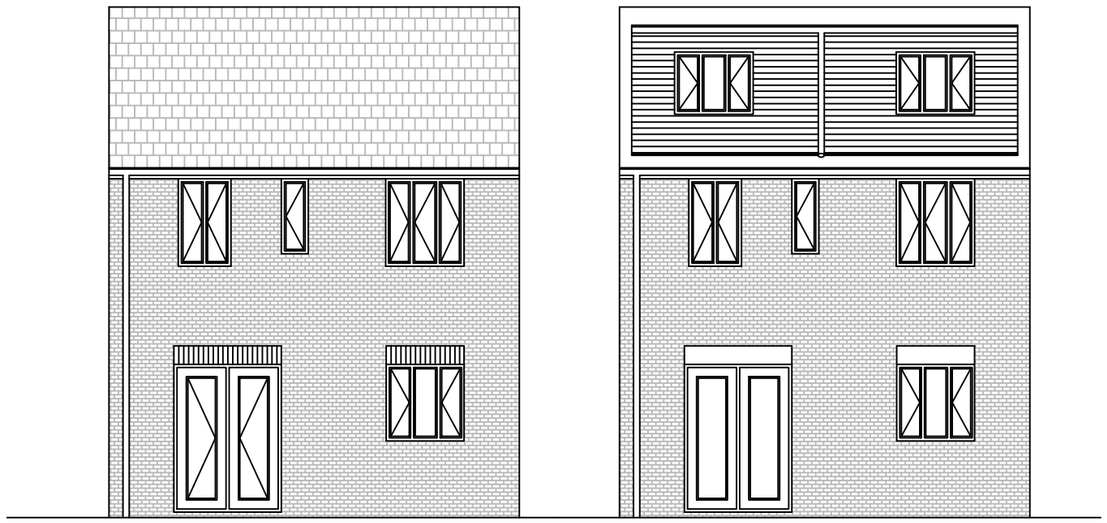

EXISTING REAR VIEW

PROPOSED REAR VIEW

4 SANDYBROOK DRIVE,
M9 8NY

SITE LOCATION PLAN
AREA 2 HA
SCALE: 1:1250 on A4
CENTRE COORDINATES: 385416 , 402546

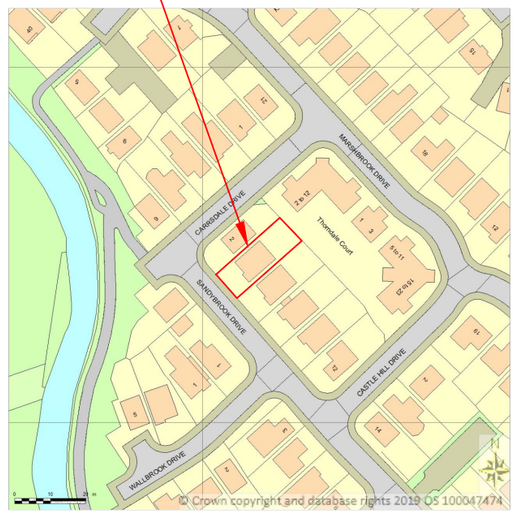

Supplied by Streetwise Maps Ltd
www.streetwise.net
Licence No: 100047474
20:27:32 30/09/2019

Client: Mr. Habib Siddique, 4 Sandybrook Drive, Manchester, M9 8NY		
Company: Plans4u 35 Manchester Road, Audenshaw, M/c M34 5PZ		
Site: 4 Sandybrook Drive, Manchester, M9 8NY		
Title: Proposed conversion of garage and formation of dormer		
Scale: as shown	Date: 30 Sept 2019	Drawn by: M. Rasul
Project No:	Drawing No: 300919/3	Amended: 14.10.2019