



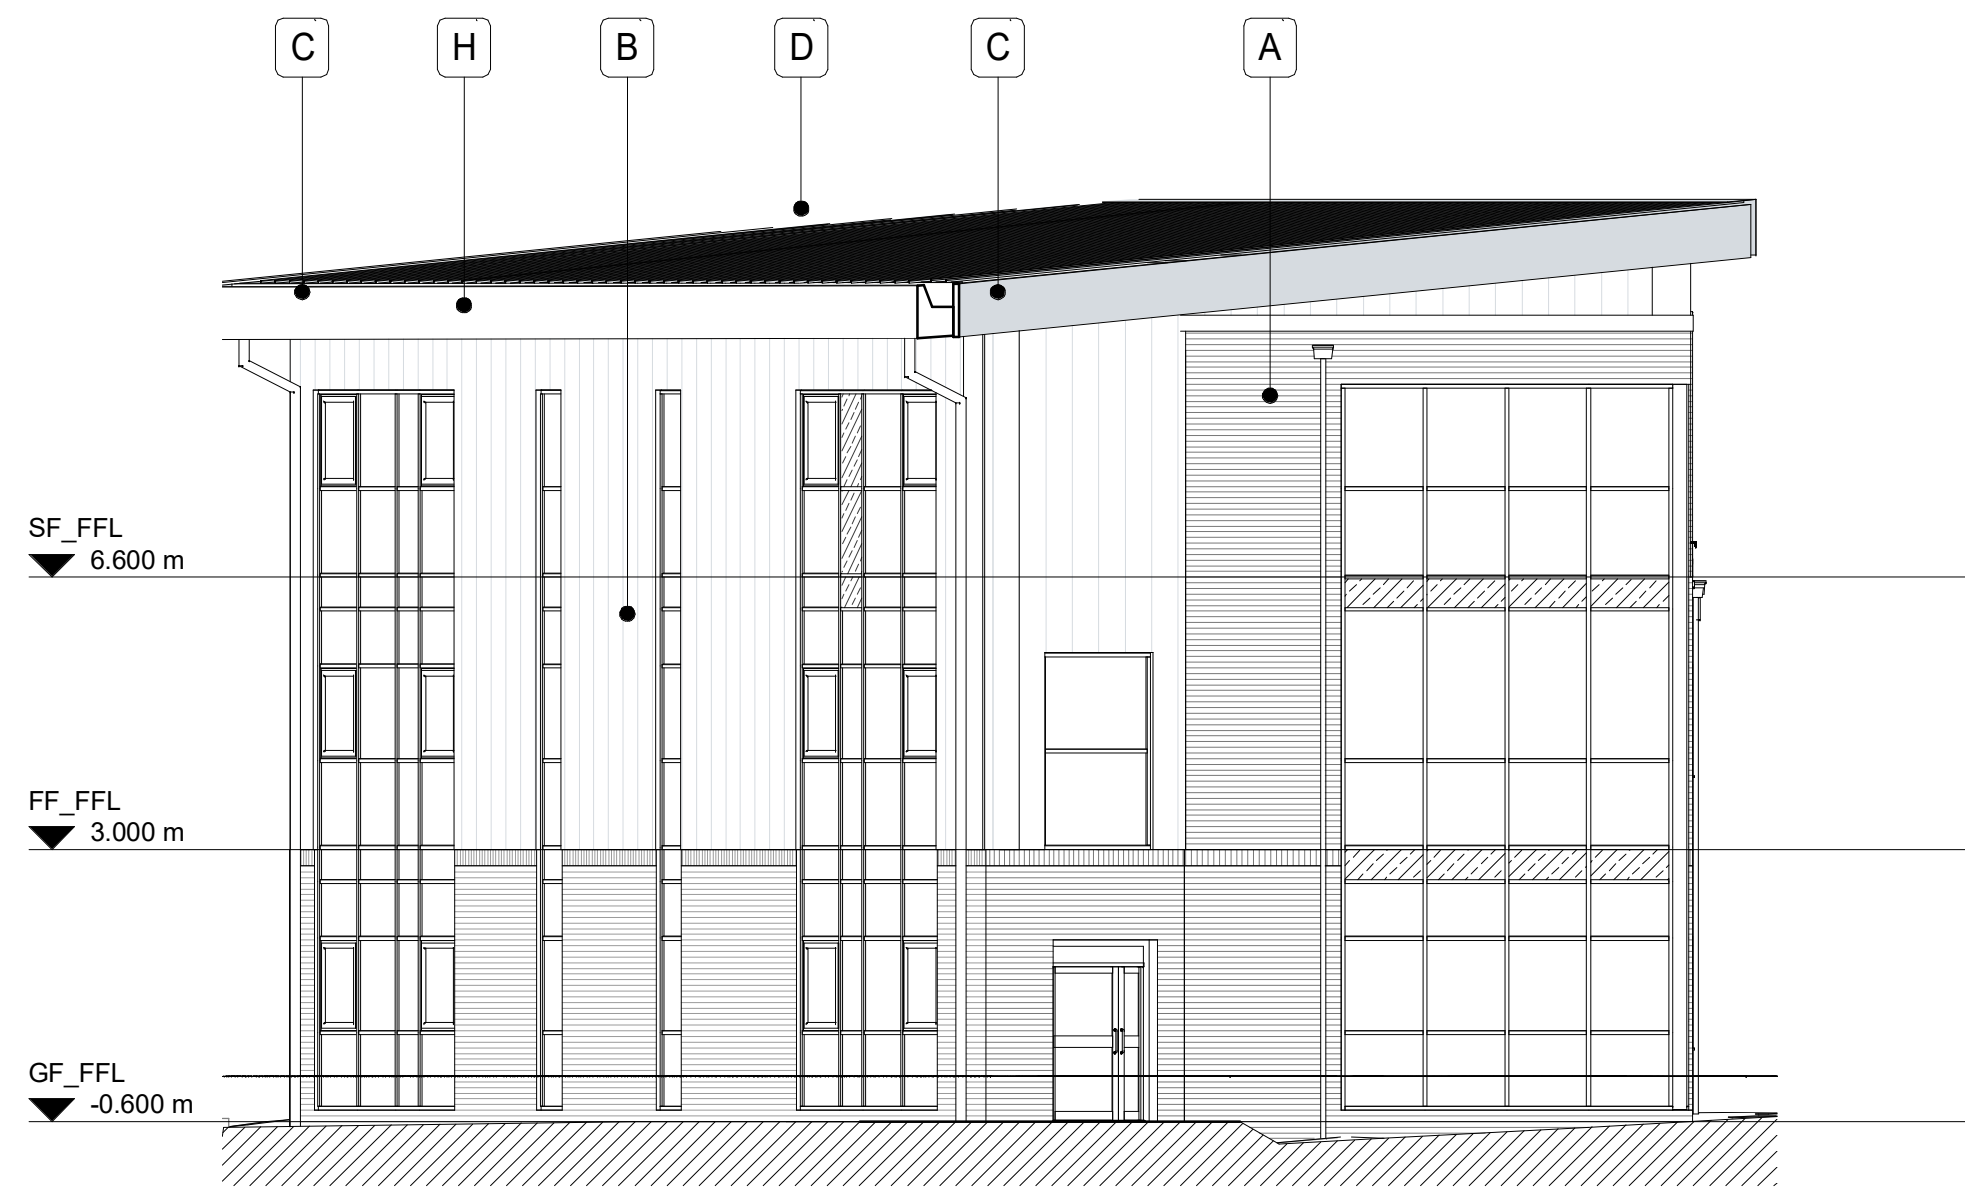


Proposed Elevation P4
scale 1:100@A1




Proposed Elevation P4
scale 1:100@A1

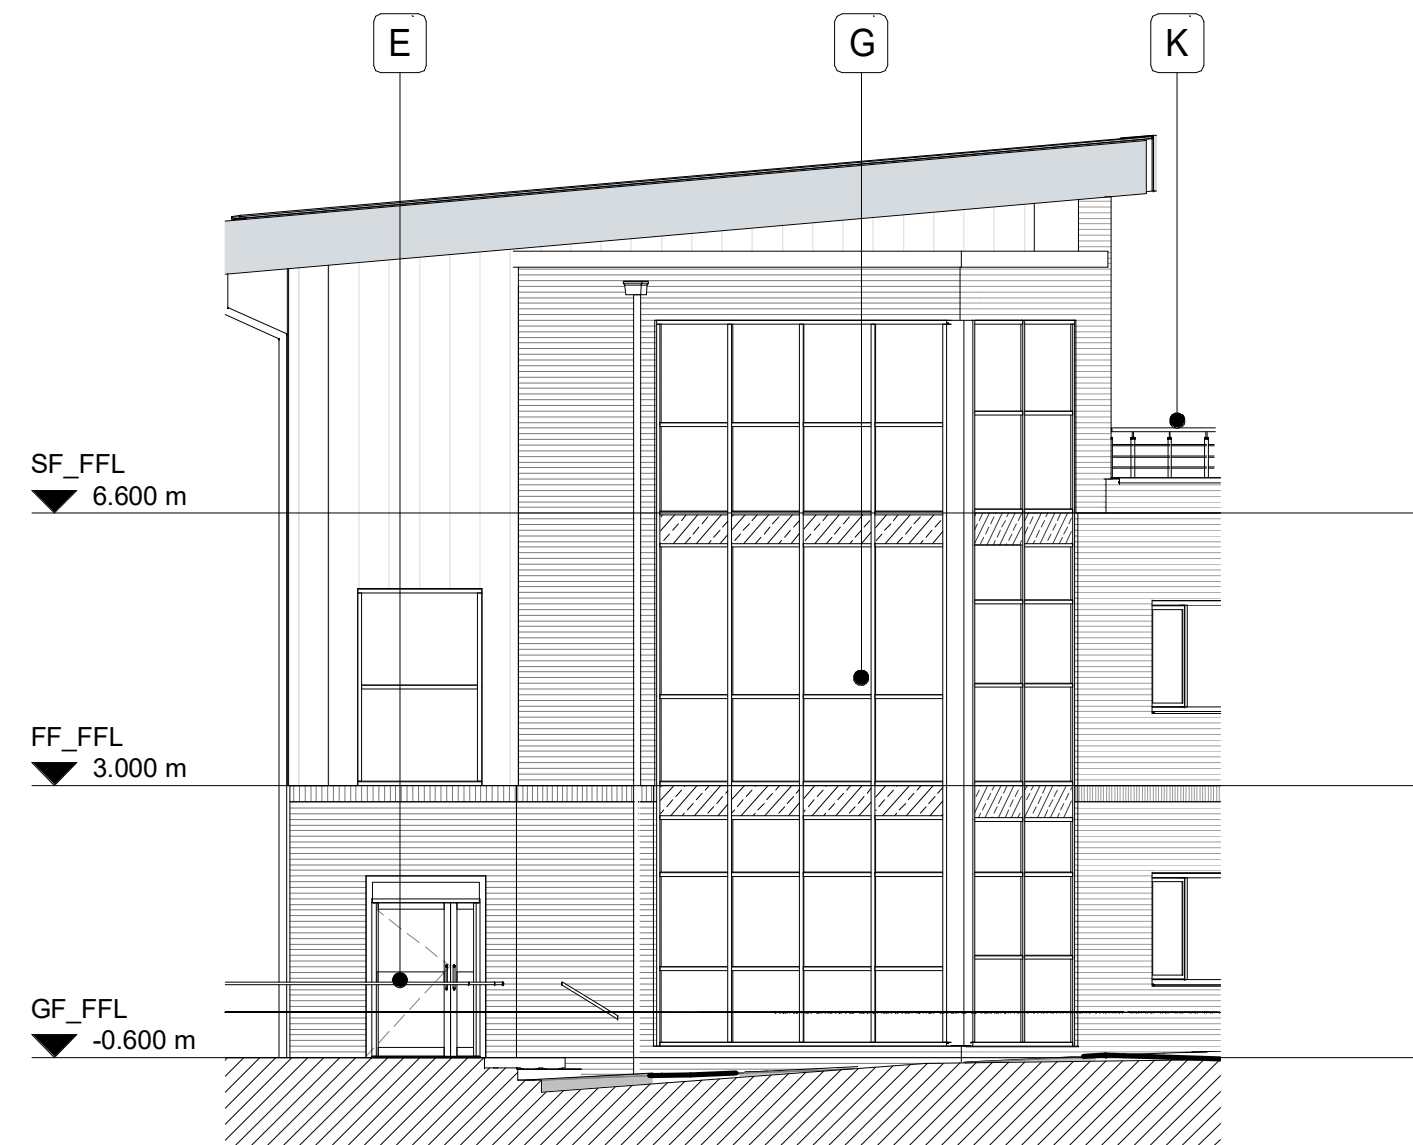


Proposed Elevation 6
scale 1:100@A1

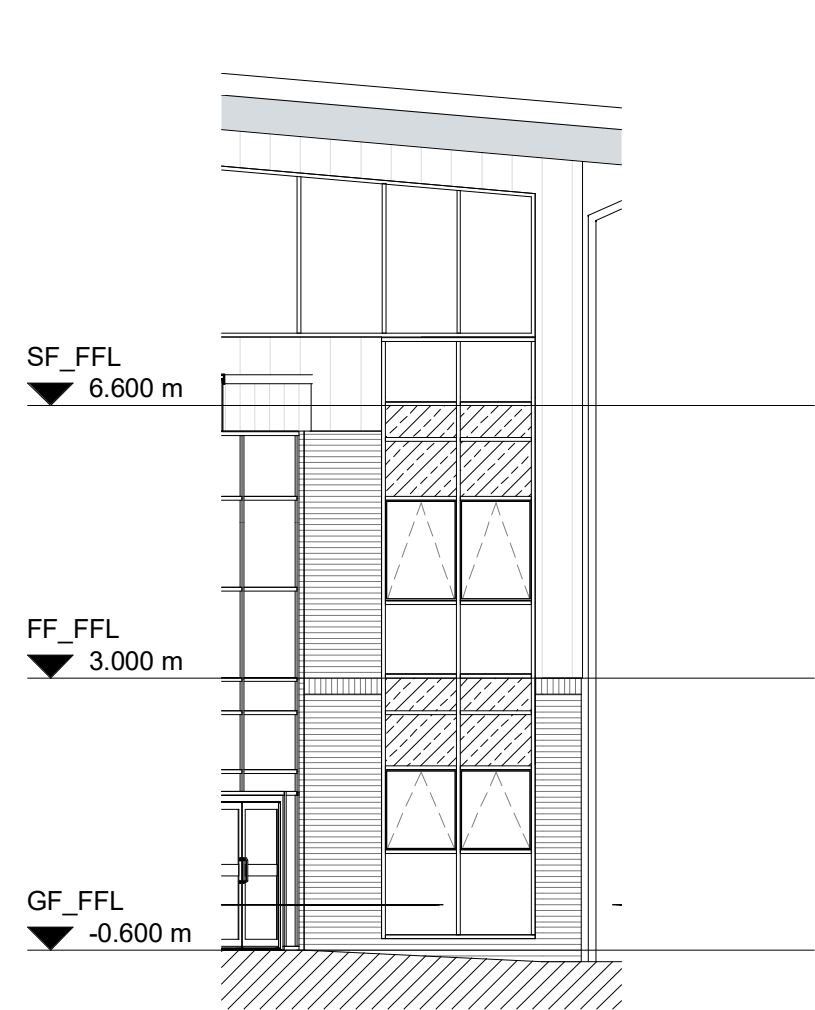

Proposed Elevation 7
scale 1:100@A1

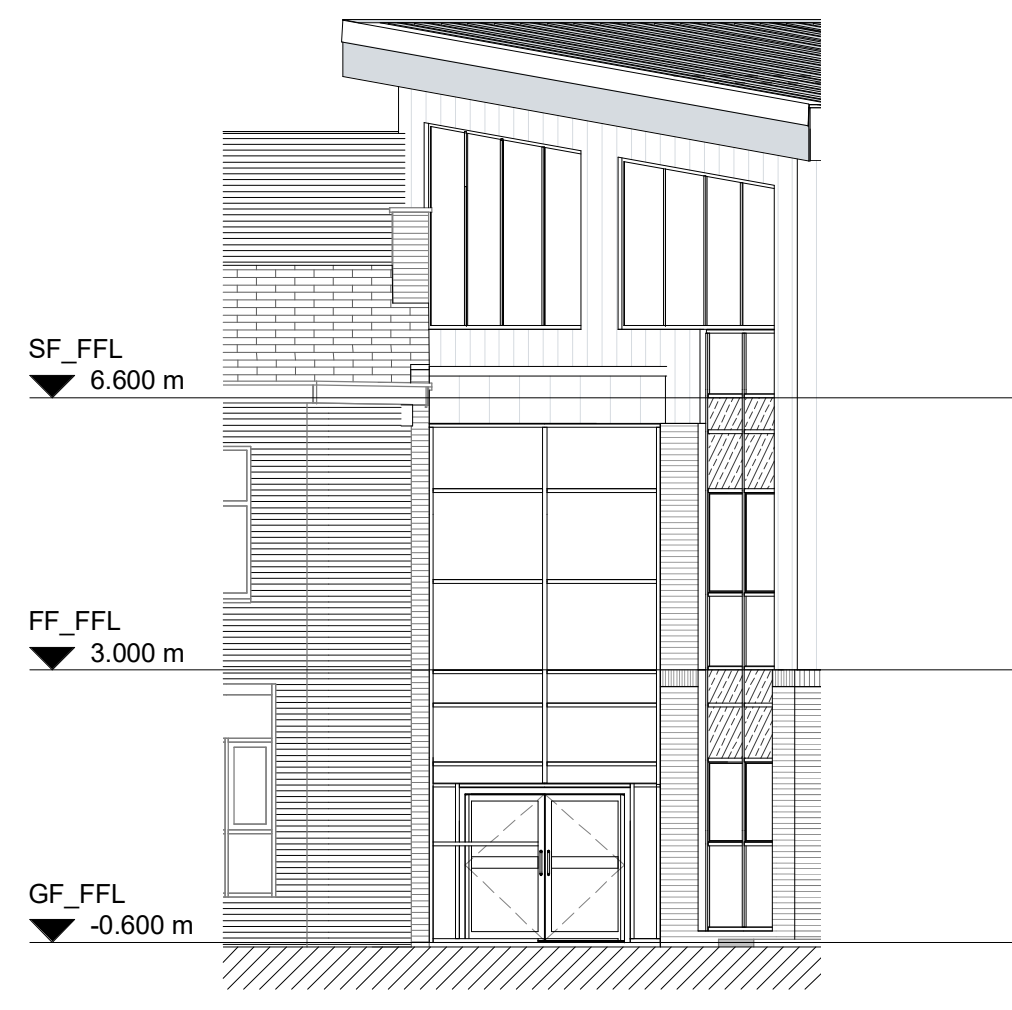

Proposed Elevation 8
scale 1:100@A1

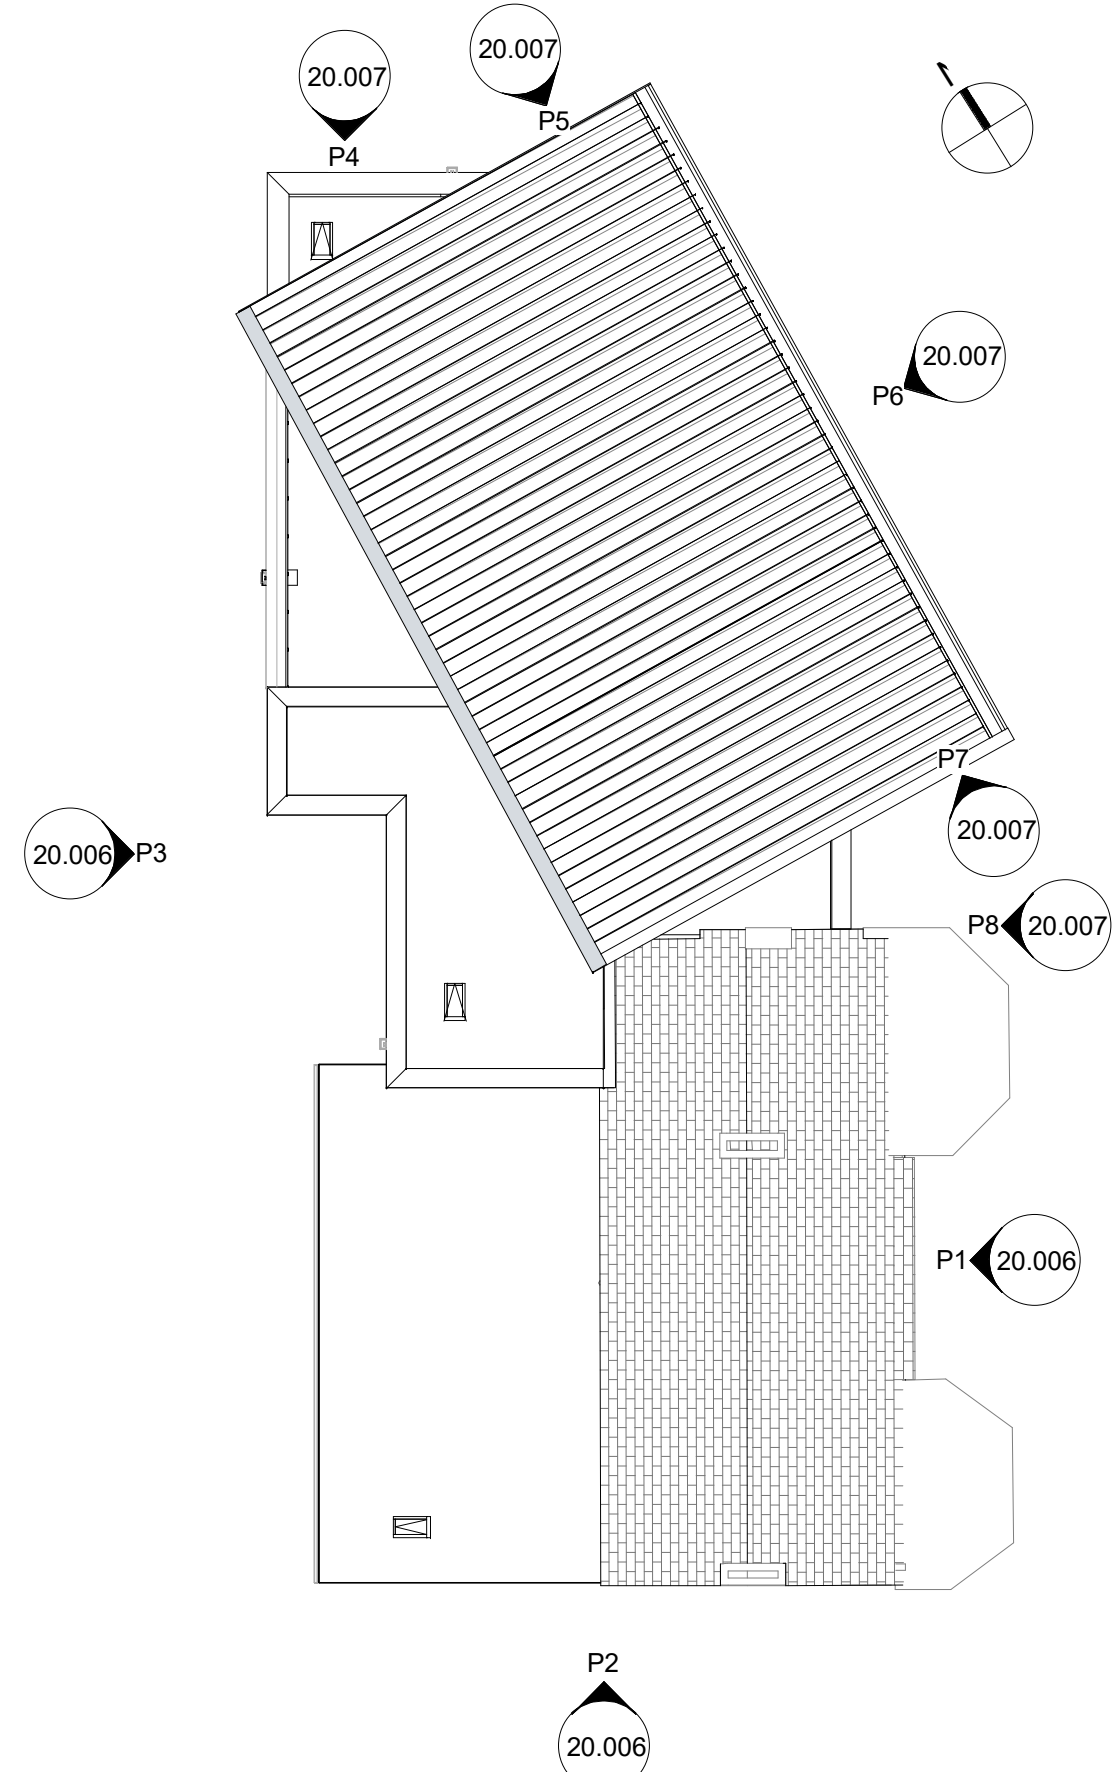


Elevation Location Plan
scale 1:200@A1

Notes

- A Masonry - Facing Brick
- B Aluminium trapezoidal insulated panels
- C PPC aluminium flashing, colour to match panels
- D Aluminium insulated panel roof colour TBC
- E PPC aluminium doors, colour graphite
- F PPC aluminium windows colour graphite.
- G PPC Curtain Wall, colour graphite
- H Aluminium rain water goods colour graphite
- I Built up insulated asphalt roof
- J UPVC fascia colour black
- K Stainless steel handrail with wire infill
- L PPC Aluminium coping, colour to match roof / wall panels

- Hatch indicates glazed spandrel panel
- Hatch indicates obscured glazing

A	Revised following Review	13.02.2020	ASN	SB
Rev	Description	Date	Dr	App
original by	ASN	date created	26.11.2019	approved by
				SB

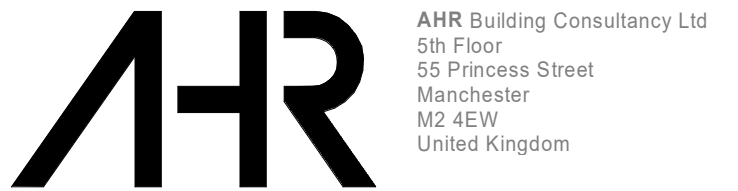

T +44(0)161 8287900
E manchester@ahr.co.uk
www.ahr.co.uk

client name	King David High School
project	Replacement Girls Yavneh Building
drawing	Proposed Elevation -Sheet 2
computer file	plot date
project number	2015.00871.006
drawing number	20.007
scale	As indicated @A1
rev	A
issue status	Planning

This drawing is to be read in conjunction with all related drawings. All dimensions must be checked and verified on site before commencing any work or producing shop drawings. The originator should be notified immediately of any discrepancy. This drawing is copyright and remains the property of AHR.

