


Notes


THIS DRAWING READ IN CONJUNCTION WITH :

- Proposed Fence:
- Boundary Fencing:
- Palisade fencing, 2400mm high with single a double gate. Galvanised with PPC finish match existing.
- Playground (Games area) Fencing
- Sports Multi Mesh rebound fencing, 2400mm high green finish RAL colour TBC
- Handrail
- 20mm vertical metal bars with 40mm head, 48.30 handrails at 600 and 1050 heights max 100mm gaps Galvanised finish with green PPC coating RAL colour TBC

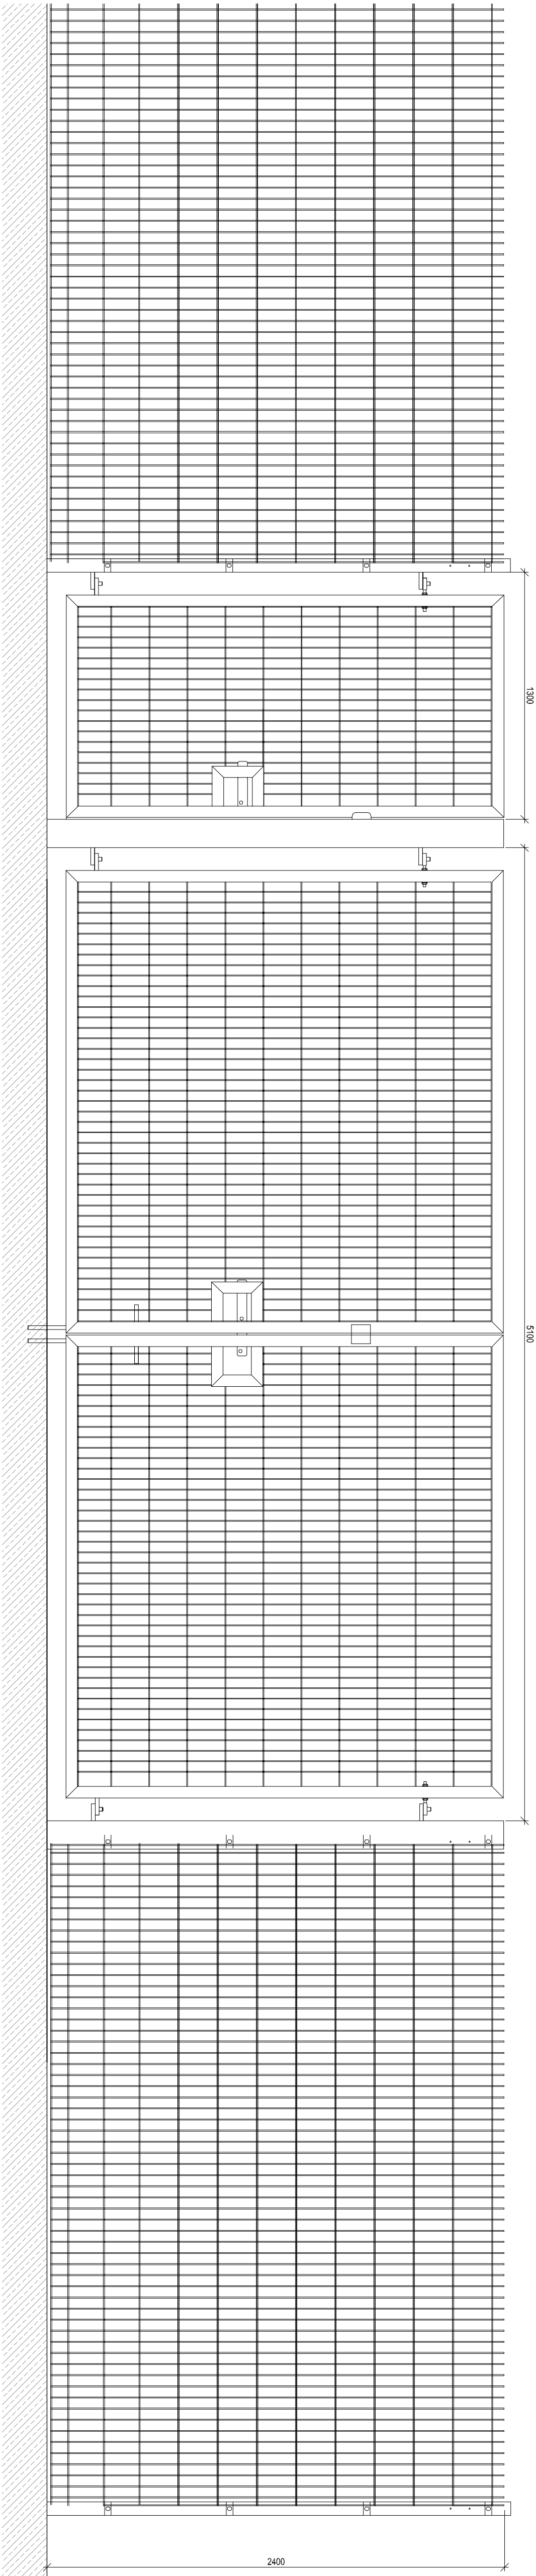


Proposed Paladin Fencing and Gates to Site Boundary

Scale 1:20 @ A1

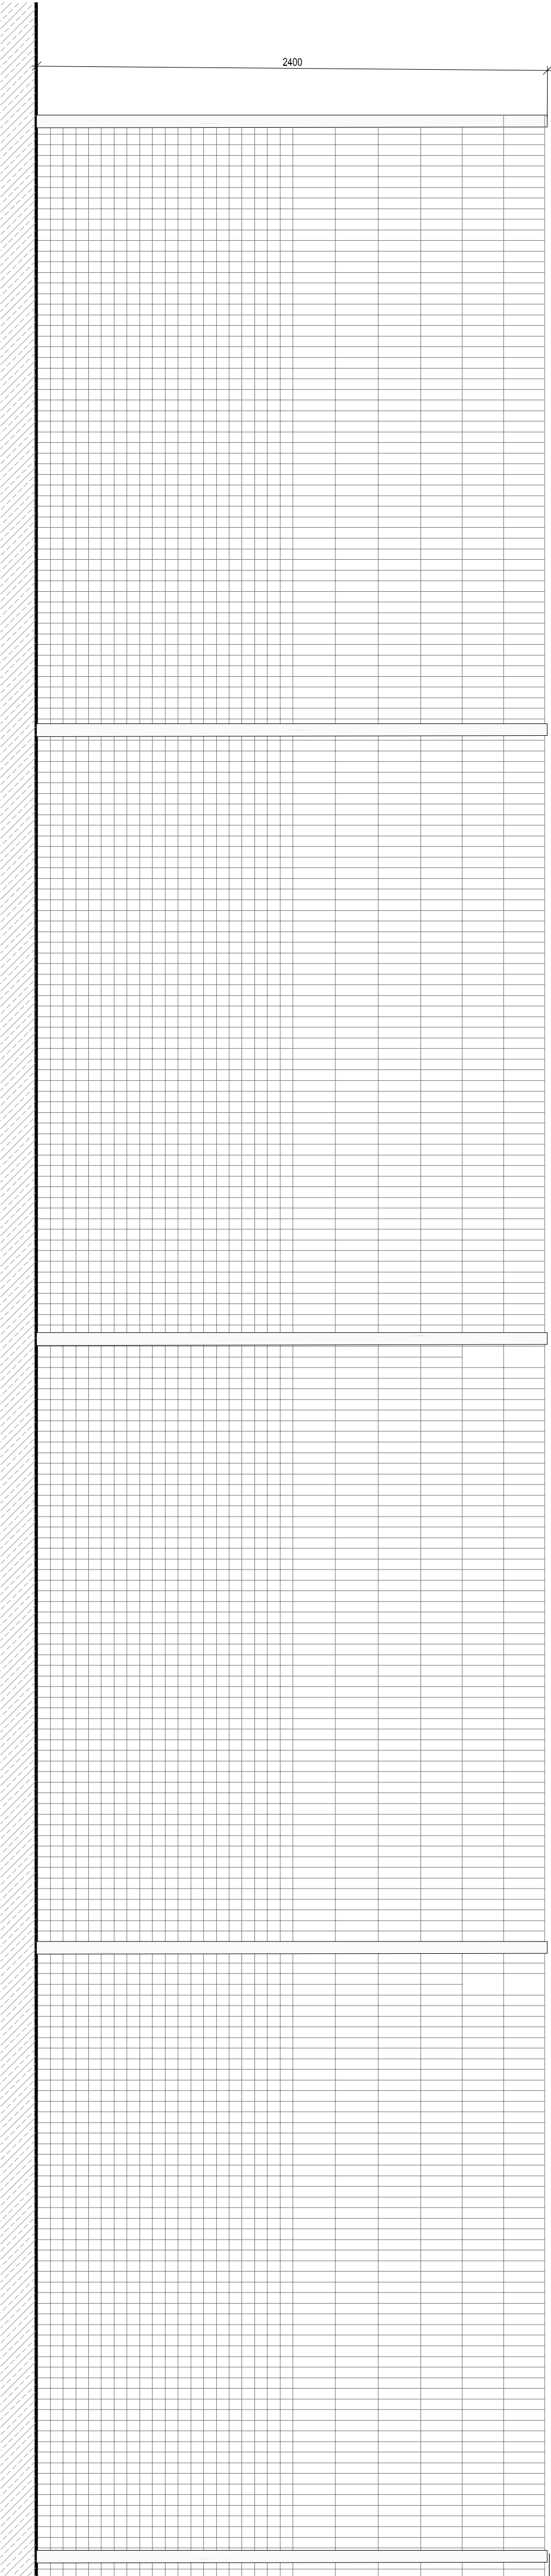

Proposed Weld Mesh Fencing to games area

Scale 1:20 @ A1

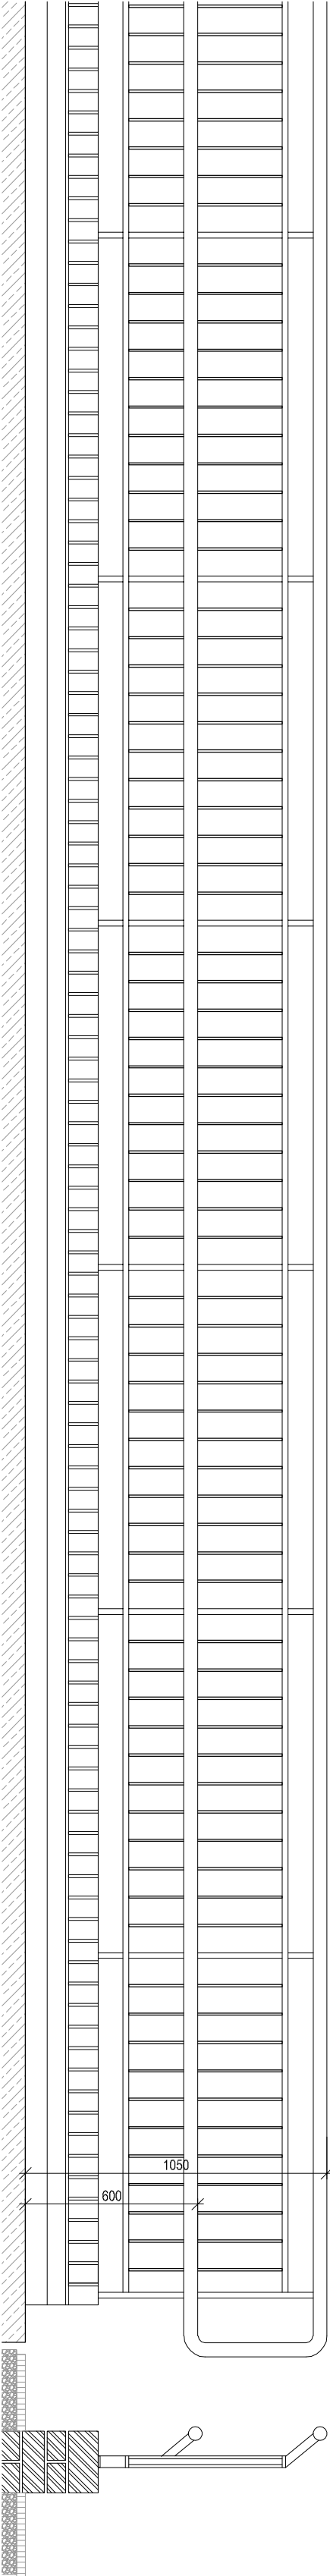

Proposed ramp wall and handrail

Scale 1:20 @ A1

-	-	-	-	-
Rev	Description	Date	Dr by / App by	Original by
ASN		24.10.19	SB	

142

AHR Building Consultancy Ltd

5th Floor

50 Farnham Street

Manchester

M2 4EW

United Kingdom

T +44(0)161 8287900
E manchester@ahr.co.uk
www.ahr.co.uk

Client
King David High School

Project
Replacement Girl's Yarneh Building

Drawings
Proposed Fence, Gate and Handrail
Elevations

Project number	Scale	@A1
2015_00871_006	1:100	
Drawing number	Rev	Issue status
90.005	A	Planning

This drawing is to be used in conjunction with all other drawings. It is the responsibility of the client to ensure that the drawing is used in conjunction with all other drawings. The client should be notified immediately of any discrepancies. This drawing is copyright and remains the property of AHR.