
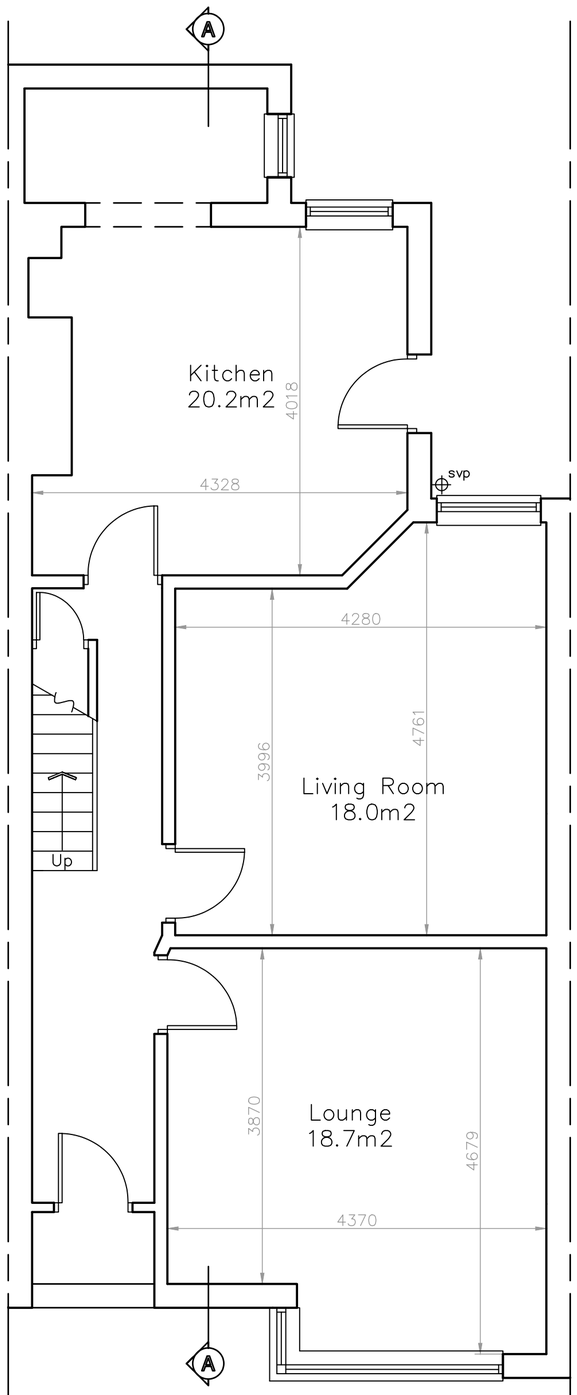


Ground Floor Plan

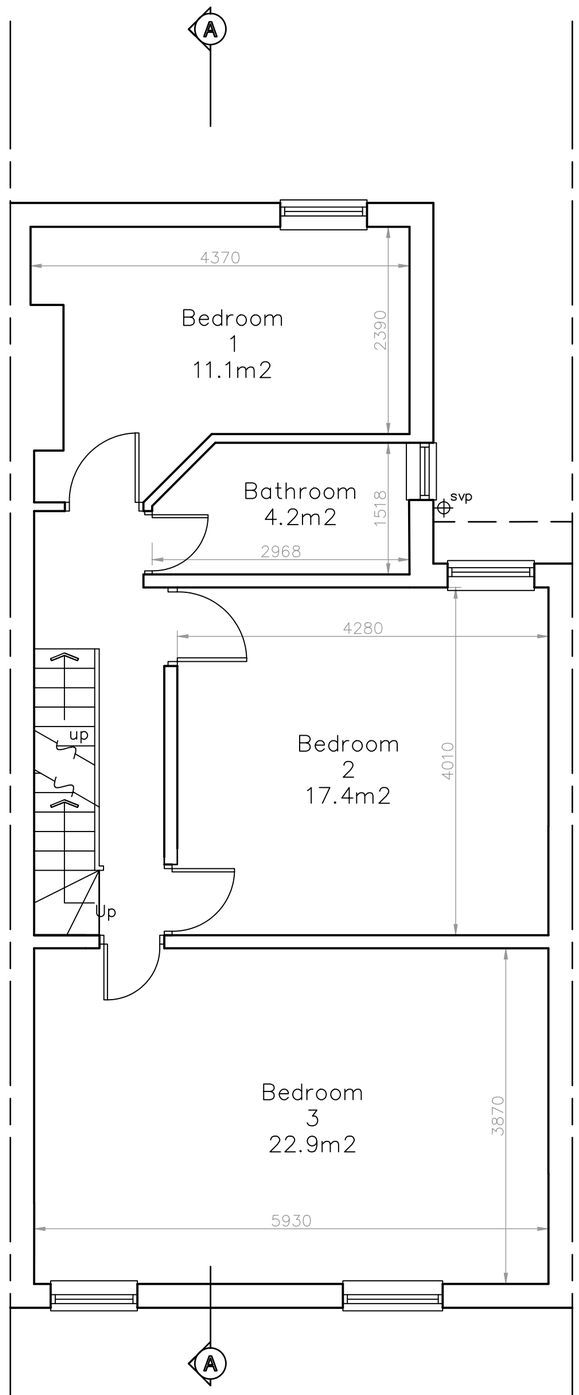

First Floor Plan

Notes:

1. This drawing is subject to copyright and is not to be reproduced in part or whole without approval.

2. Do not scale this drawing – Check all dimensions on site.

Checked by:

.....

Project: 7 Balmoral Road, Fallowfield, Manchester, M14 6WG

Client:

Dwg Title: Existing Plans


Drawn: AC

Date: 01.08.19

Scale@A3: 1:50


Dwg No.: 1084–005

Rev.: B

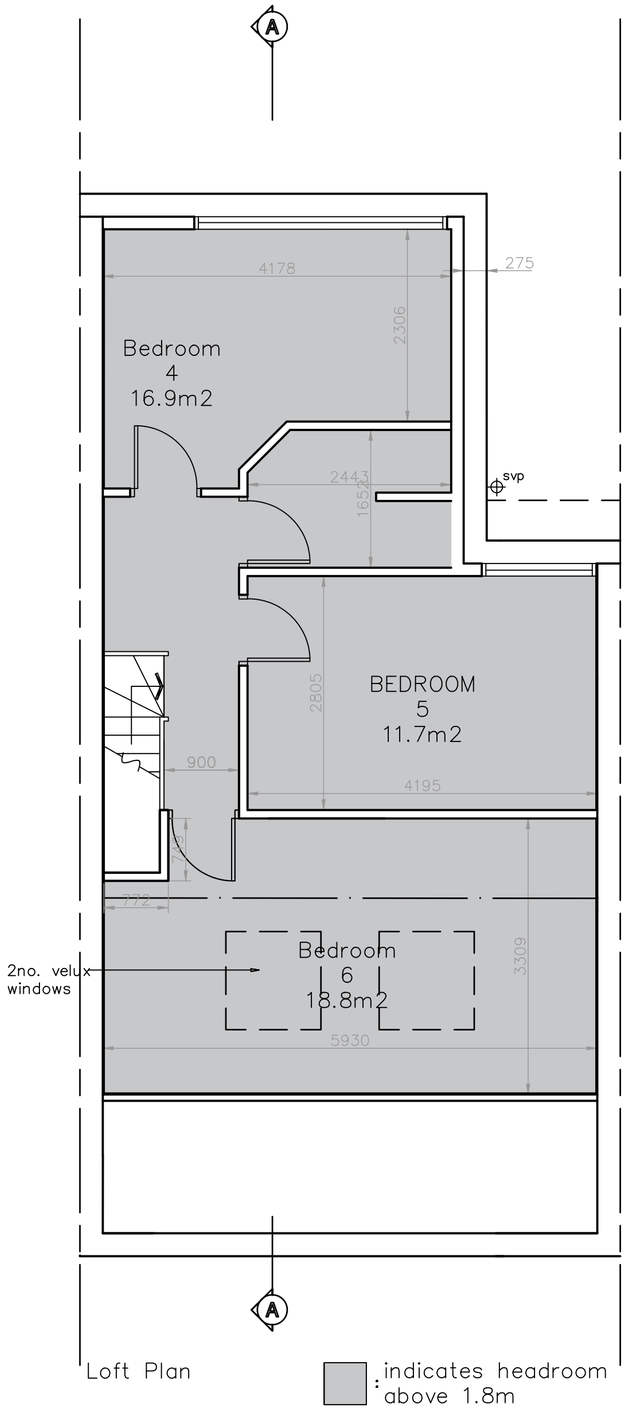

Loft Plan

: indicates headroom above 1.8m

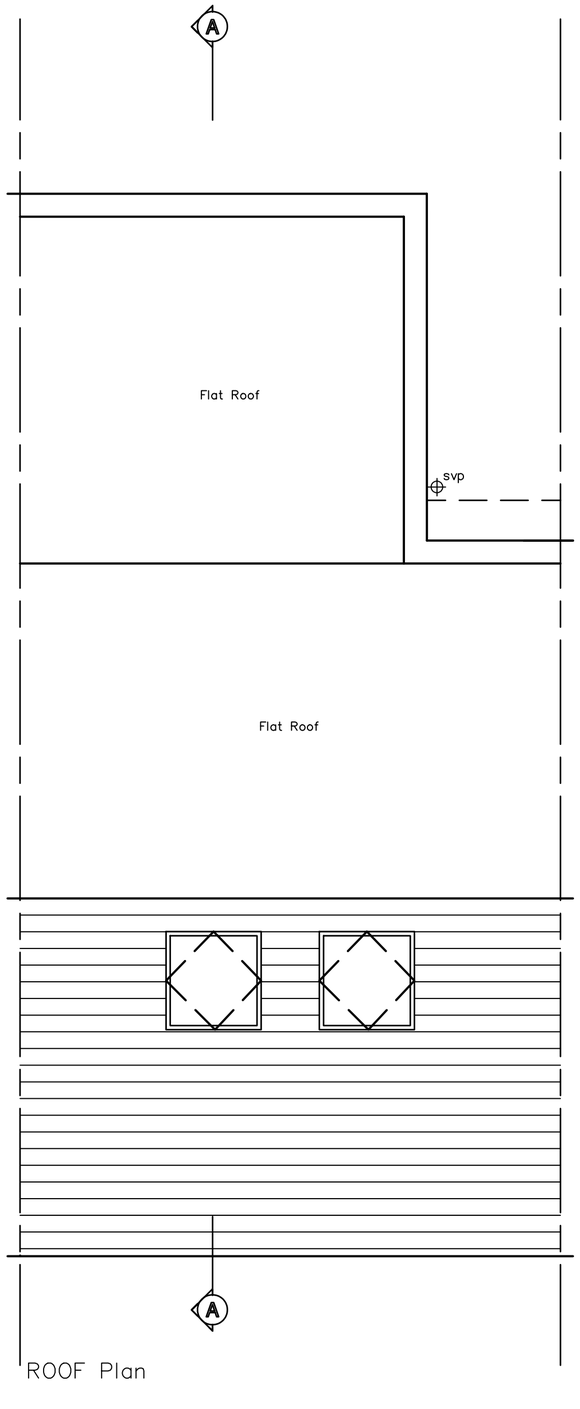

ROOF Plan

Notes:

1. This drawing is subject to copyright and is not to be reproduced in part or whole without approval.

2. Do not scale this drawing – Check all dimensions on site.

Checked by:

.....

Project: 7 Balmoral Road, Fallowfield, Manchester, M14 6WG

Client:

Dwg Title: Existing Loft & Roof Plans


Drawn: AC

Date: 01.08.19


Scale@A1: 1:50

Dwg No.: 1084– 005

Rev.: B

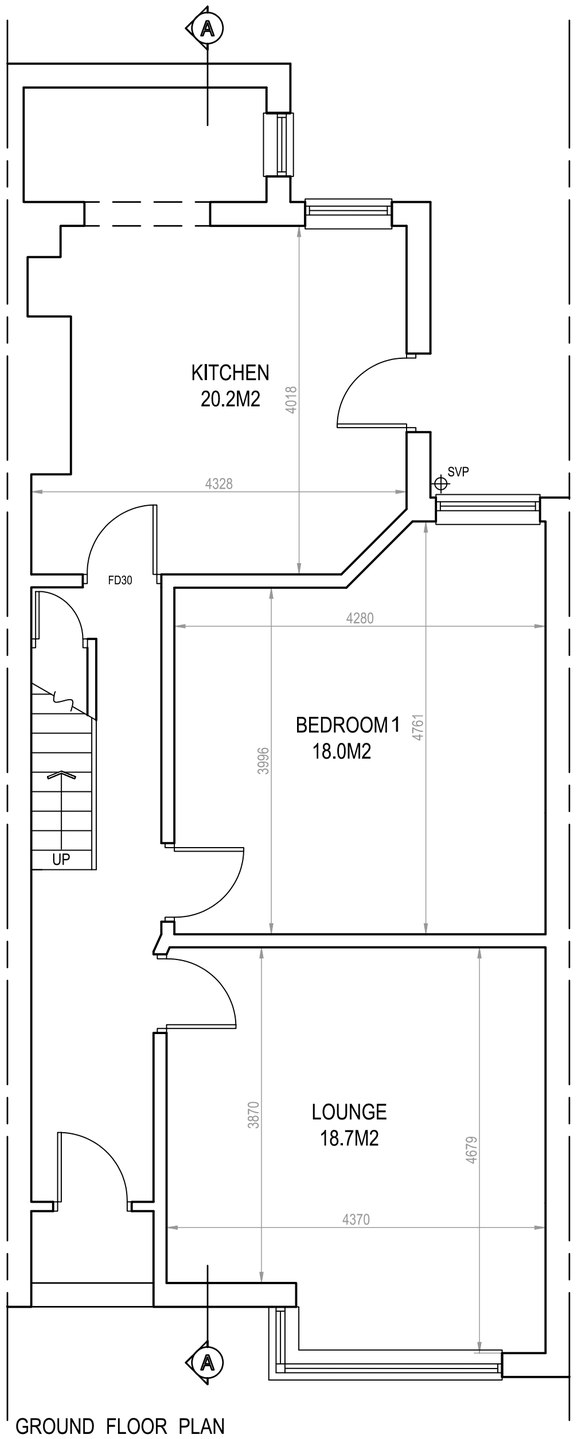

GROUND FLOOR PLAN

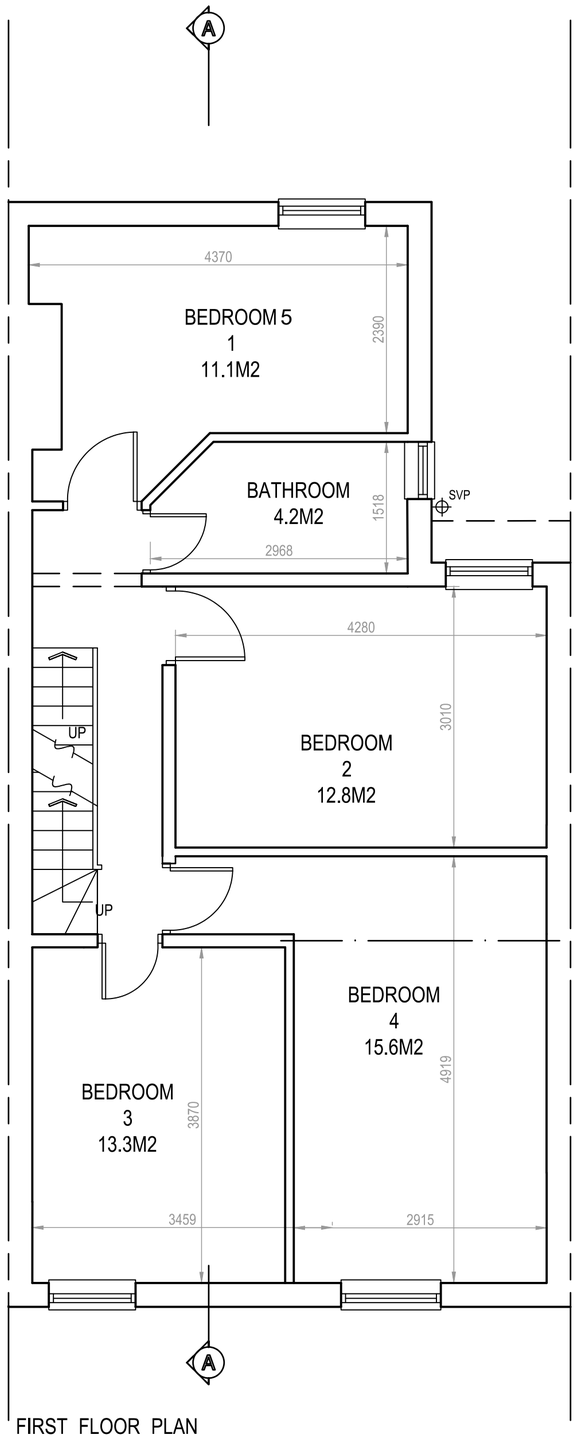

FIRST FLOOR PLAN

NOTE:
1. THIS DRAWING IS SUBJECT TO COPYRIGHT AND IS NOT TO BE REPRODUCED IN PART OR WHOLE WITHOUT APPROVAL.
2. DO NOT SCALE THIS DRAWING - CHECK ALL DIMENSIONS ON SITE.

CHECKED BY:

PROJECT: 7 BALMORAL ROAD, FALLOWFIELD, MANCHESTER, M14 6WG

CLIENT:

DWG TITLE: PROPOSED GF + FF PLANS


DRAWN: AC

DATE: 01.08.19

SCALE@A1: 1:50


DWG NO.: 1084-005

REV.: B

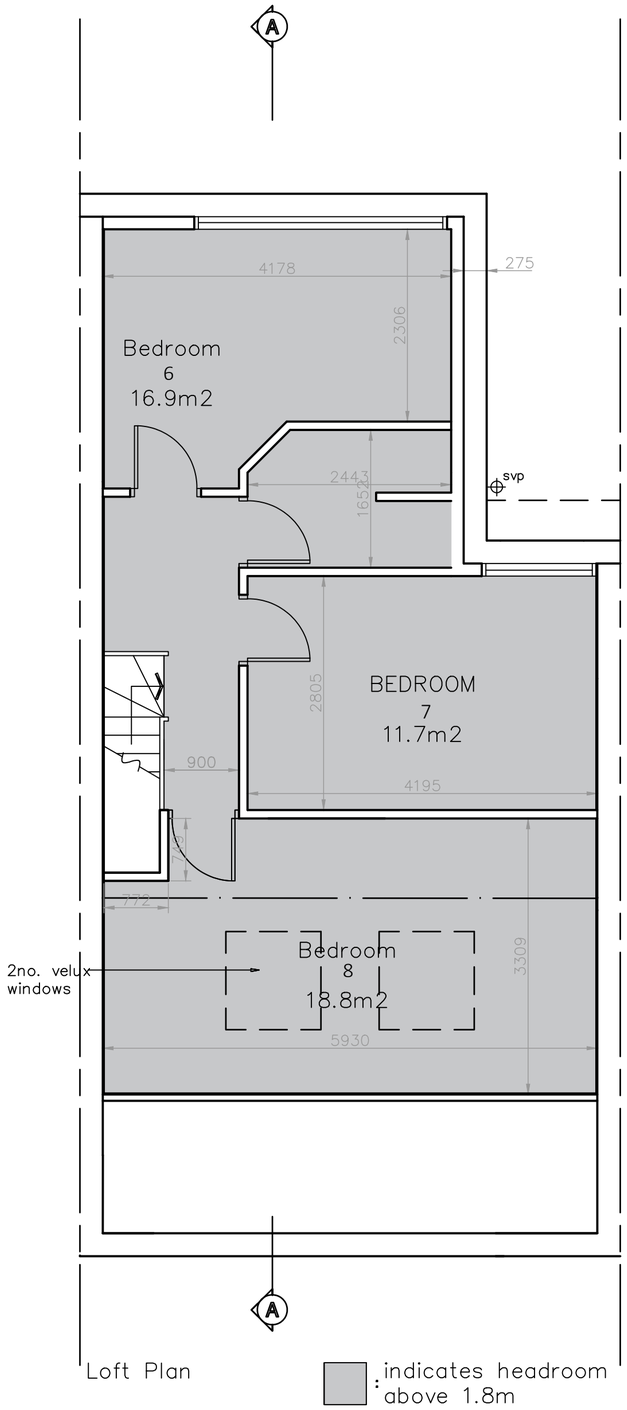

Loft Plan

: indicates headroom above 1.8m

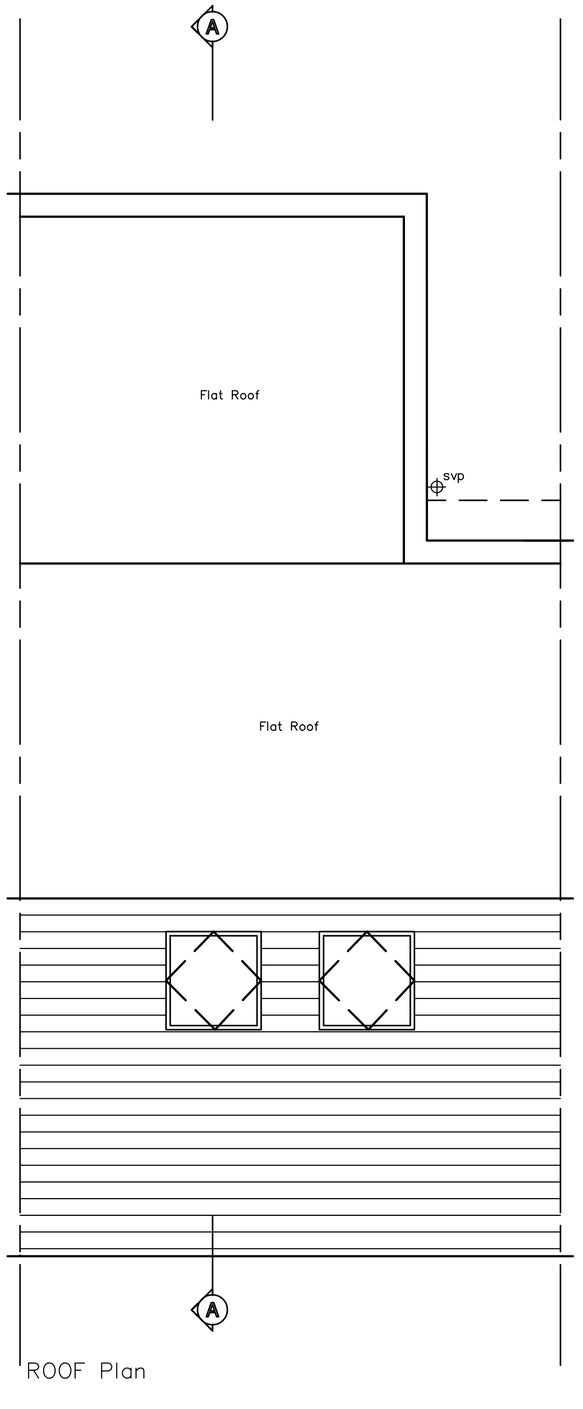

ROOF Plan

Notes:
1. This drawing is subject to copyright and is not to be reproduced in part or whole without approval.
2. Do not scale this drawing – Check all dimensions on site.
Checked by:
.....

Project: 7 Balmoral Road, Fallowfield, Manchester, M14 6WG

Client:

Dwg Title: Proposed Loft + Roof Plans

Drawn: AC

Date: 01.08.19

Scale@A3: 1:50

Dwg No.: 1084–005

Rev.: B