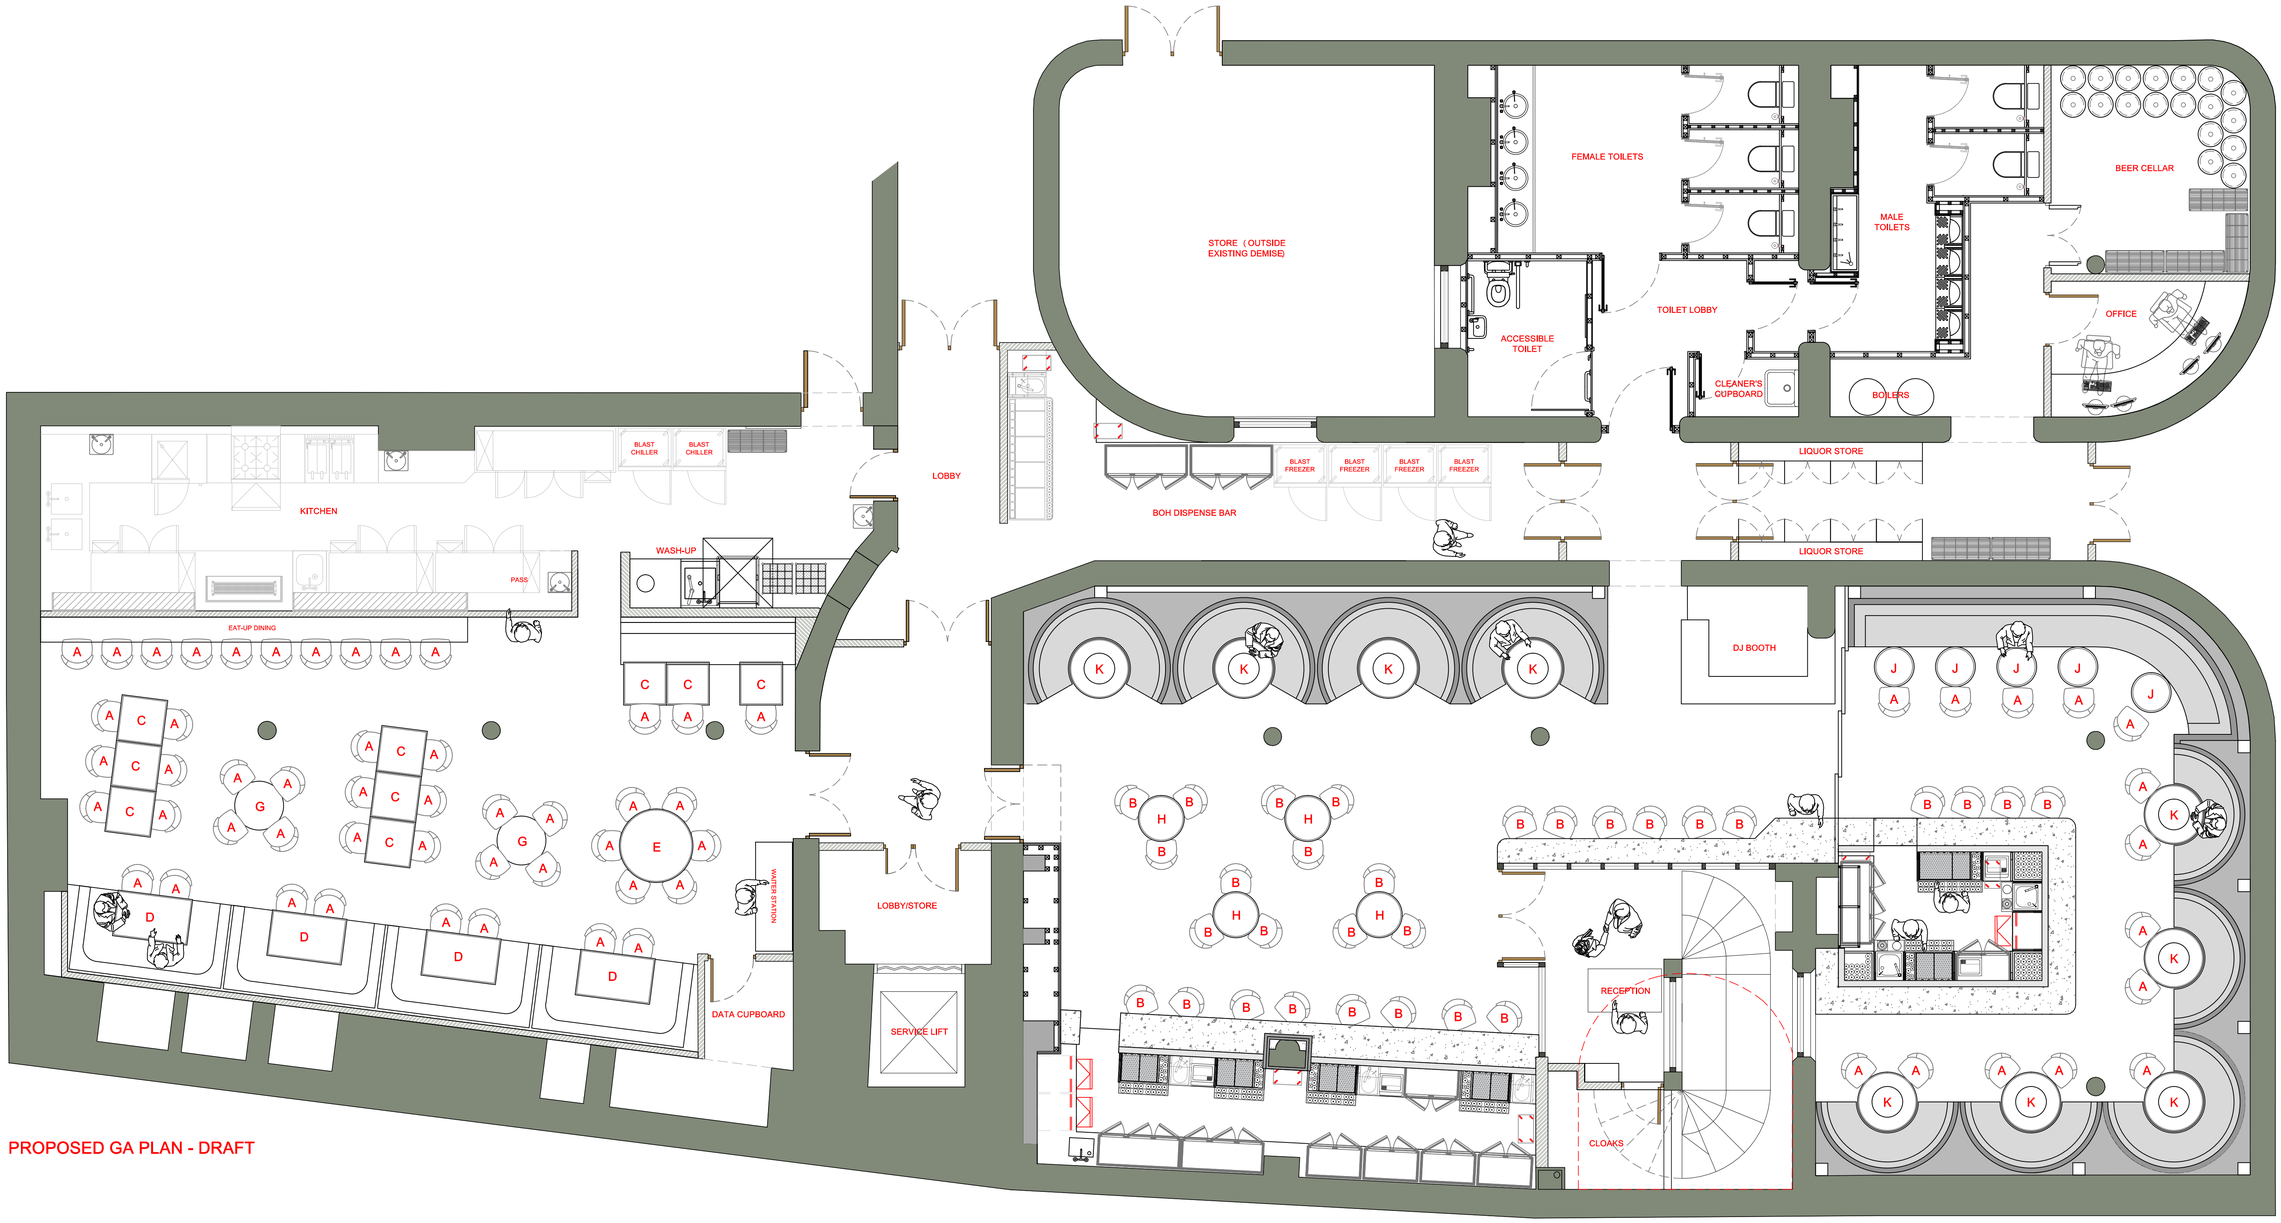

PROPOSED GA PLAN - DRAFT

NOTE

See detail drawings for further information on furniture specifications and dimensions. Contractor to allow for setting out of furniture before handover and storage and delivery of same. Some furniture, such as waiter stations, require data and power. Contractor to allow for coordination between specialists for installation. Some furniture may have LED tape or small spotlights included in the manufacture/design.

COVERS

RESTAURANT	66
BAR	94
TOTAL	160

FURNITURE						
REF.	NAME	WIDTH	DEPTH	DIAMETER Ø	HEIGHT	NO.
A	DINING CHAIR	-	-	-	-	61
B	BAR STOOL	-	-	-	-	30
C	DINING TABLE	750	750	-	760	9
D	DINING TABLE	1225	750	-	760	4
E	DINING TABLE	-	-	1200	760	1
-	-	-	-	-	-	-
G	DINING TABLE	-	-	750	1100	2
H	POSEUR TABLE	-	-	750	1100	4
J	BAR TABLE	-	-	650	760	5
K	BAR TABLE	650	650	-	760	9

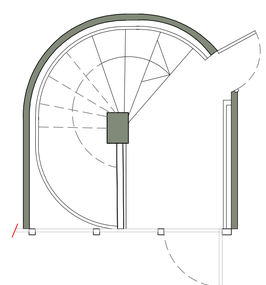

ENTRANCE FROM STREET LEVEL

0 1000 2000

Scale Bar

S+0 associates
interiors | design | architecture

Drawing number: MOSU_MAN_1001 Revision: M Status: DRAFT

Client: SAKE LESIRE LTD

Project title: MOSU MANCHESTER, UNIT 15 BARTON ARCADE, MANCHESTER, M3 2BB

Drawing title: GA PLAN

Date: 22-08-2019 Drawn by: OL Checked by: - Scale: AS INDICATED AT A1

Rev.	By	Date	Amendment
M	OL	26-01-20	TOILETs
L	OL	07-01-20	BOOTHS
K	OL	07-01-20	CLIENT AMENDS
J	OL	23-12-19	BOOTHS
H	OL	22-12-19	BAR LOCATION
G	OL	06-12-19	CLIENT AMENDS
F	OL	19-11-19	CLIENT AMENDS
E	OL	08-11-19	CLIENT AMENDS
D	OL	04-11-19	CLIENT AMENDS