


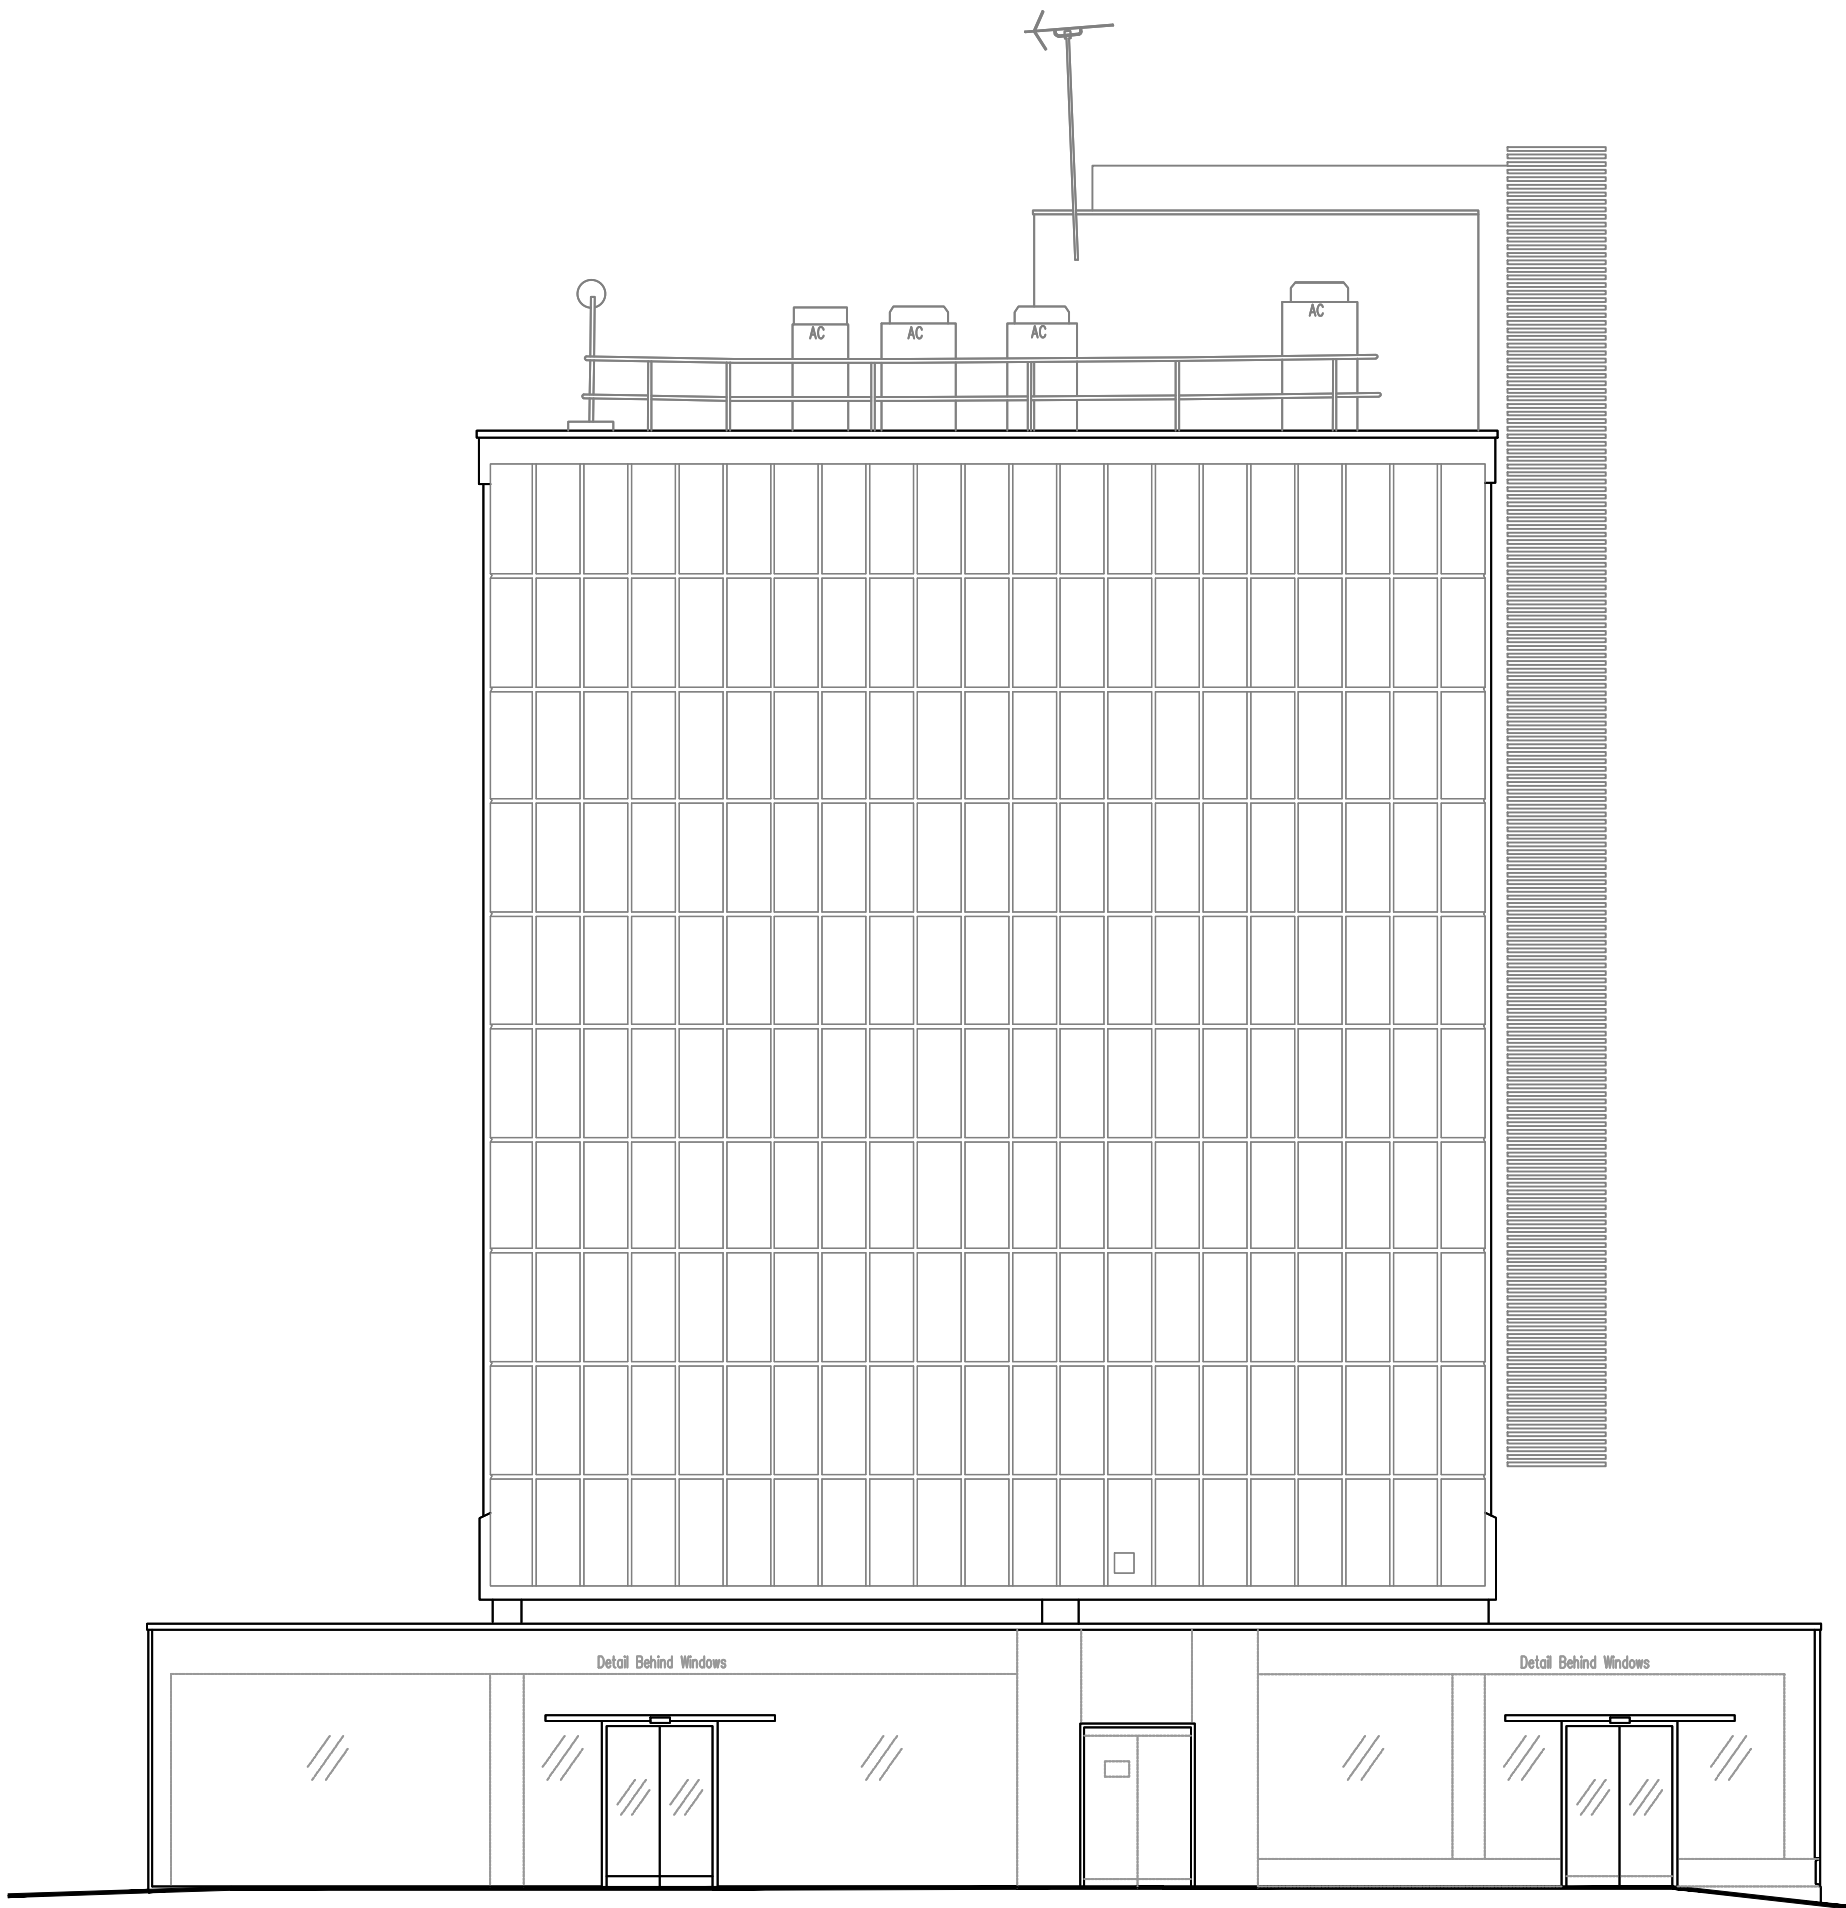


01

EXISTING SIDE ELEVATION

SCALE - 1:100@A1

NEW YORK ST

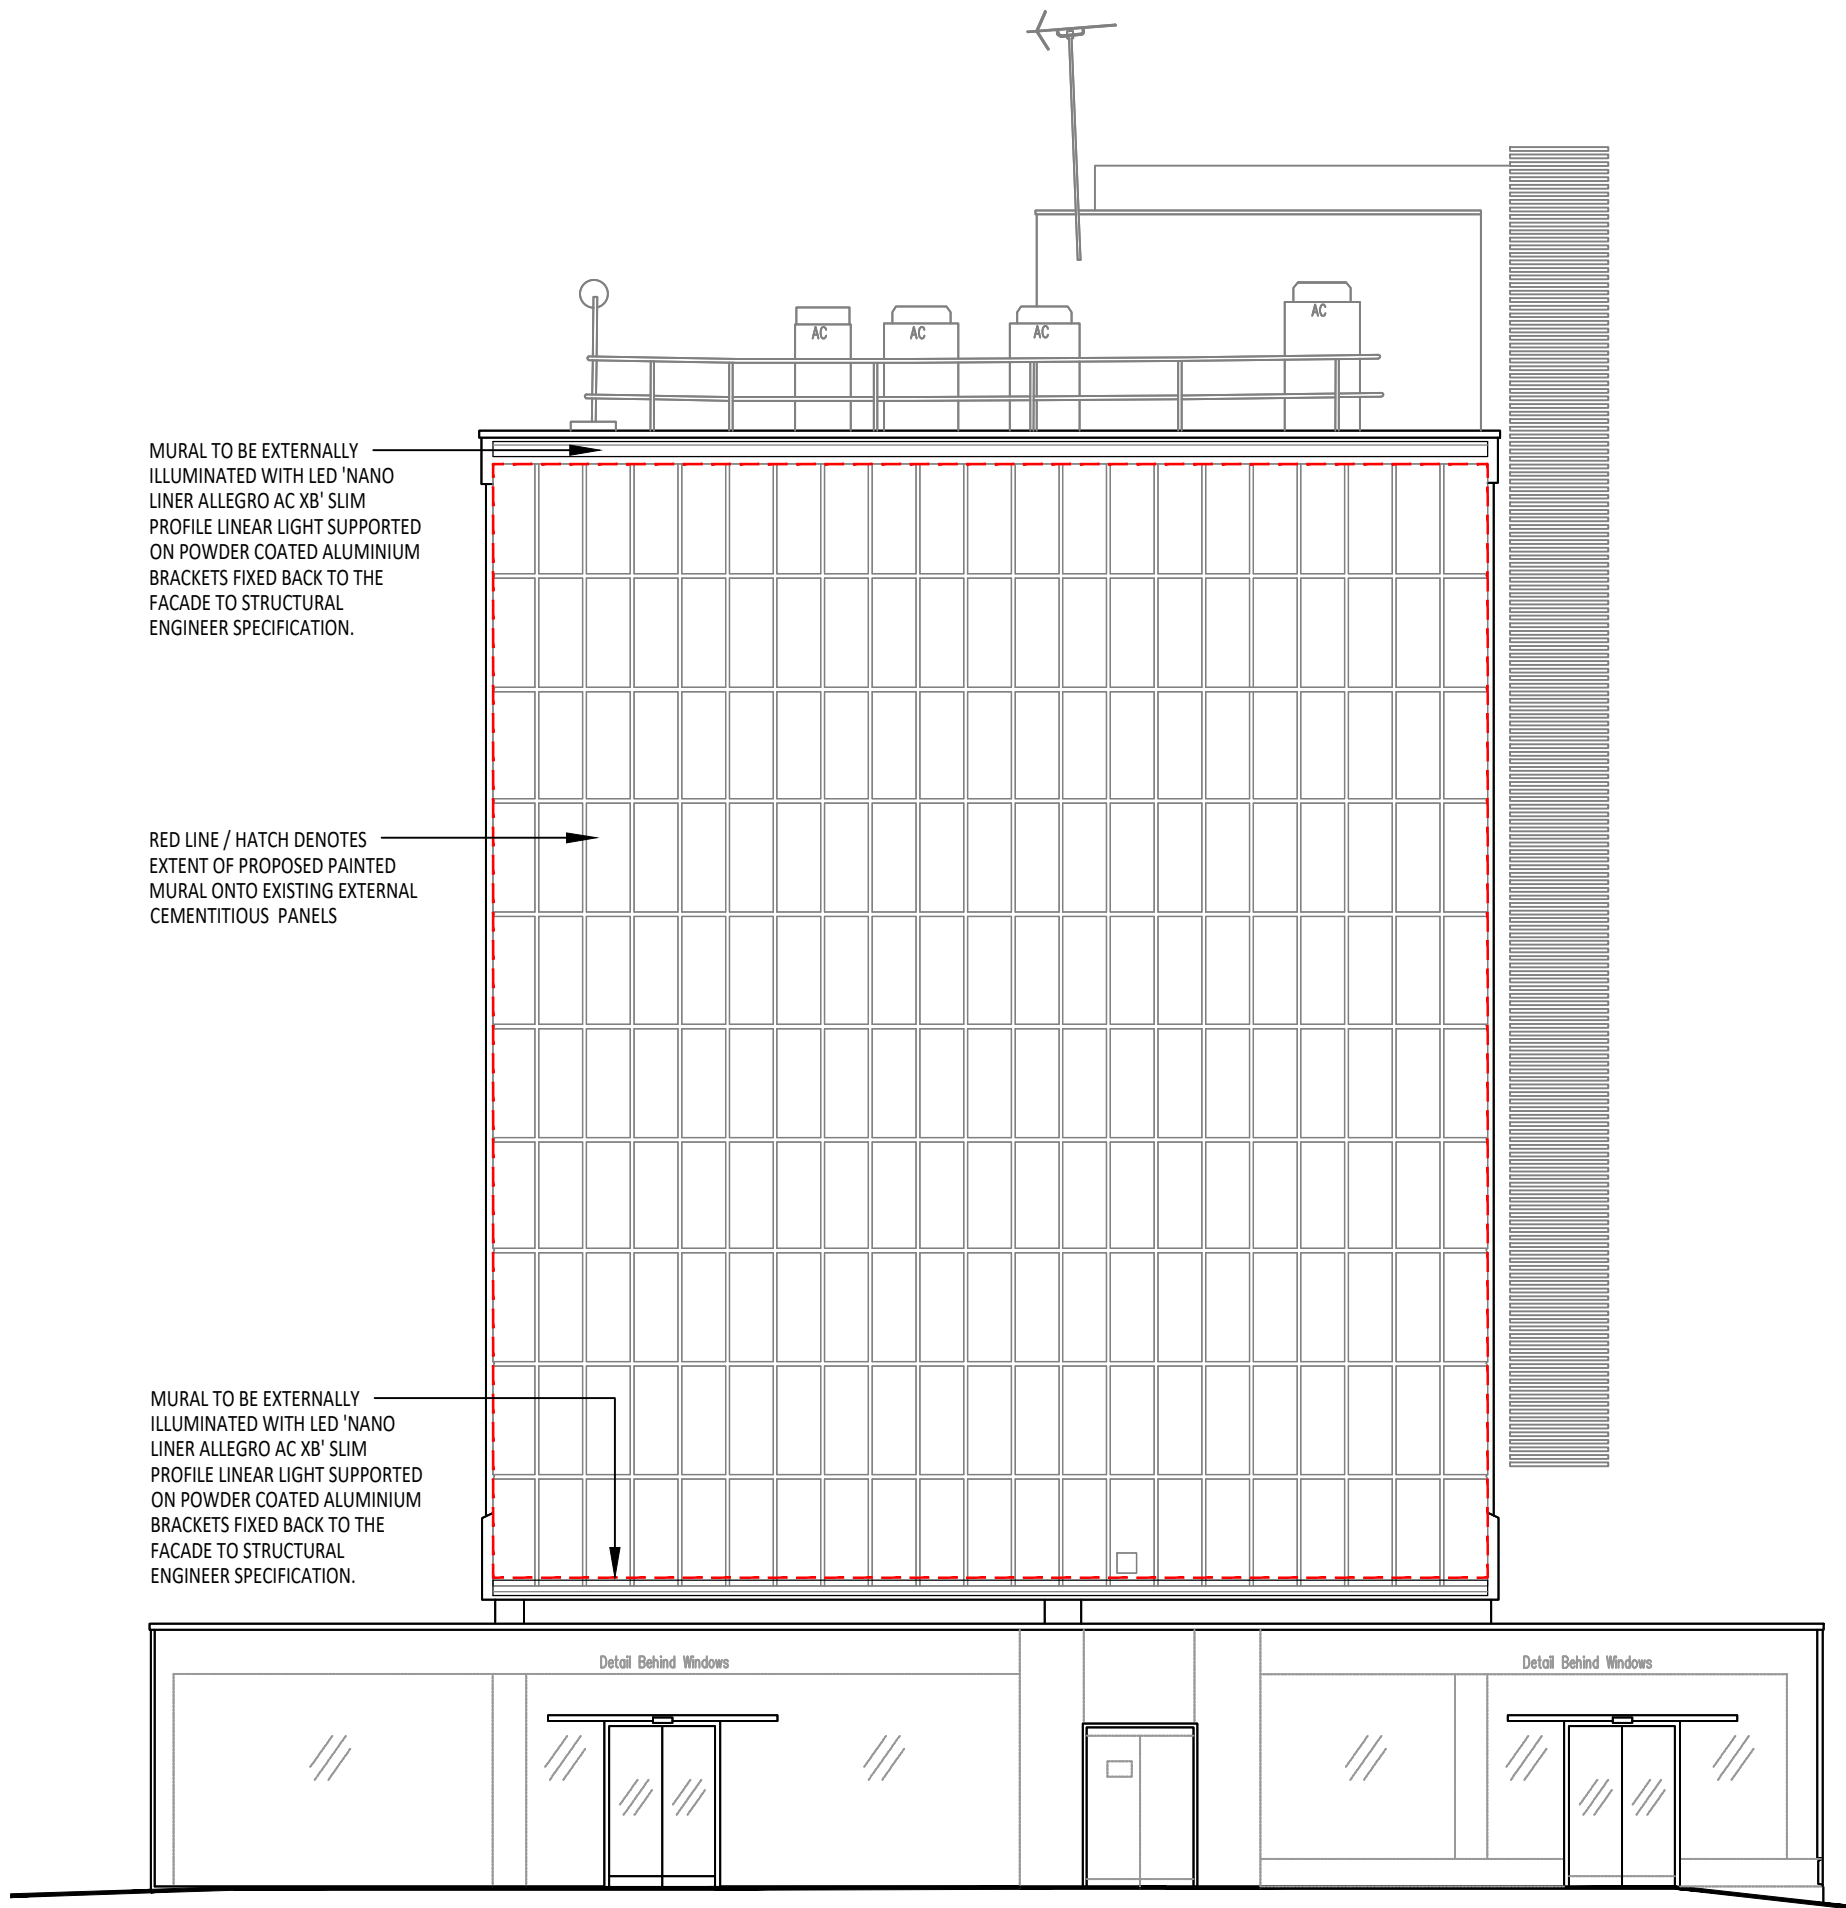

03

PROPOSED SIDE ELEVATION

SCALE - 1:100@A1

NEW YORK ST



02

NEW YORK STREET PHOTOGRAPH

NEW YORK ST



04

PROPOSED MURAL DESIGN

NEW YORK ST



05

PROPOSED MURAL ILLUMINATION

NEW YORK ST

REV	DATE	DESCRIPTION	DRAWN	CHECKED
A X I				
ADDRESS :		41 SOUTH KING STREET, MANCHESTER, M2 6DE		
TELEPHONE :		+44 (0)161 879 7357		
EMAIL :		www.axi.studio		
COMPANY No :		11847325		
CLIENT				
bruntwood				
PROJECT				
FAULKNER HOUSE FAULKNER STREET. MANCHESTER M1 4DY				
DRAWING REFERENCE				
NEW YORK STREET MURAL DESIGN AND LIGHTING AS PROPOSED				
JOB REFERENCE	DRAWING SCALE	DATE	DRAWN	CHECKED
19 - 016	1:100 @ A1	08/07/2019	ARB	FE
PROJECT No	STAGE		REV	
AXI - 164	3		00	