
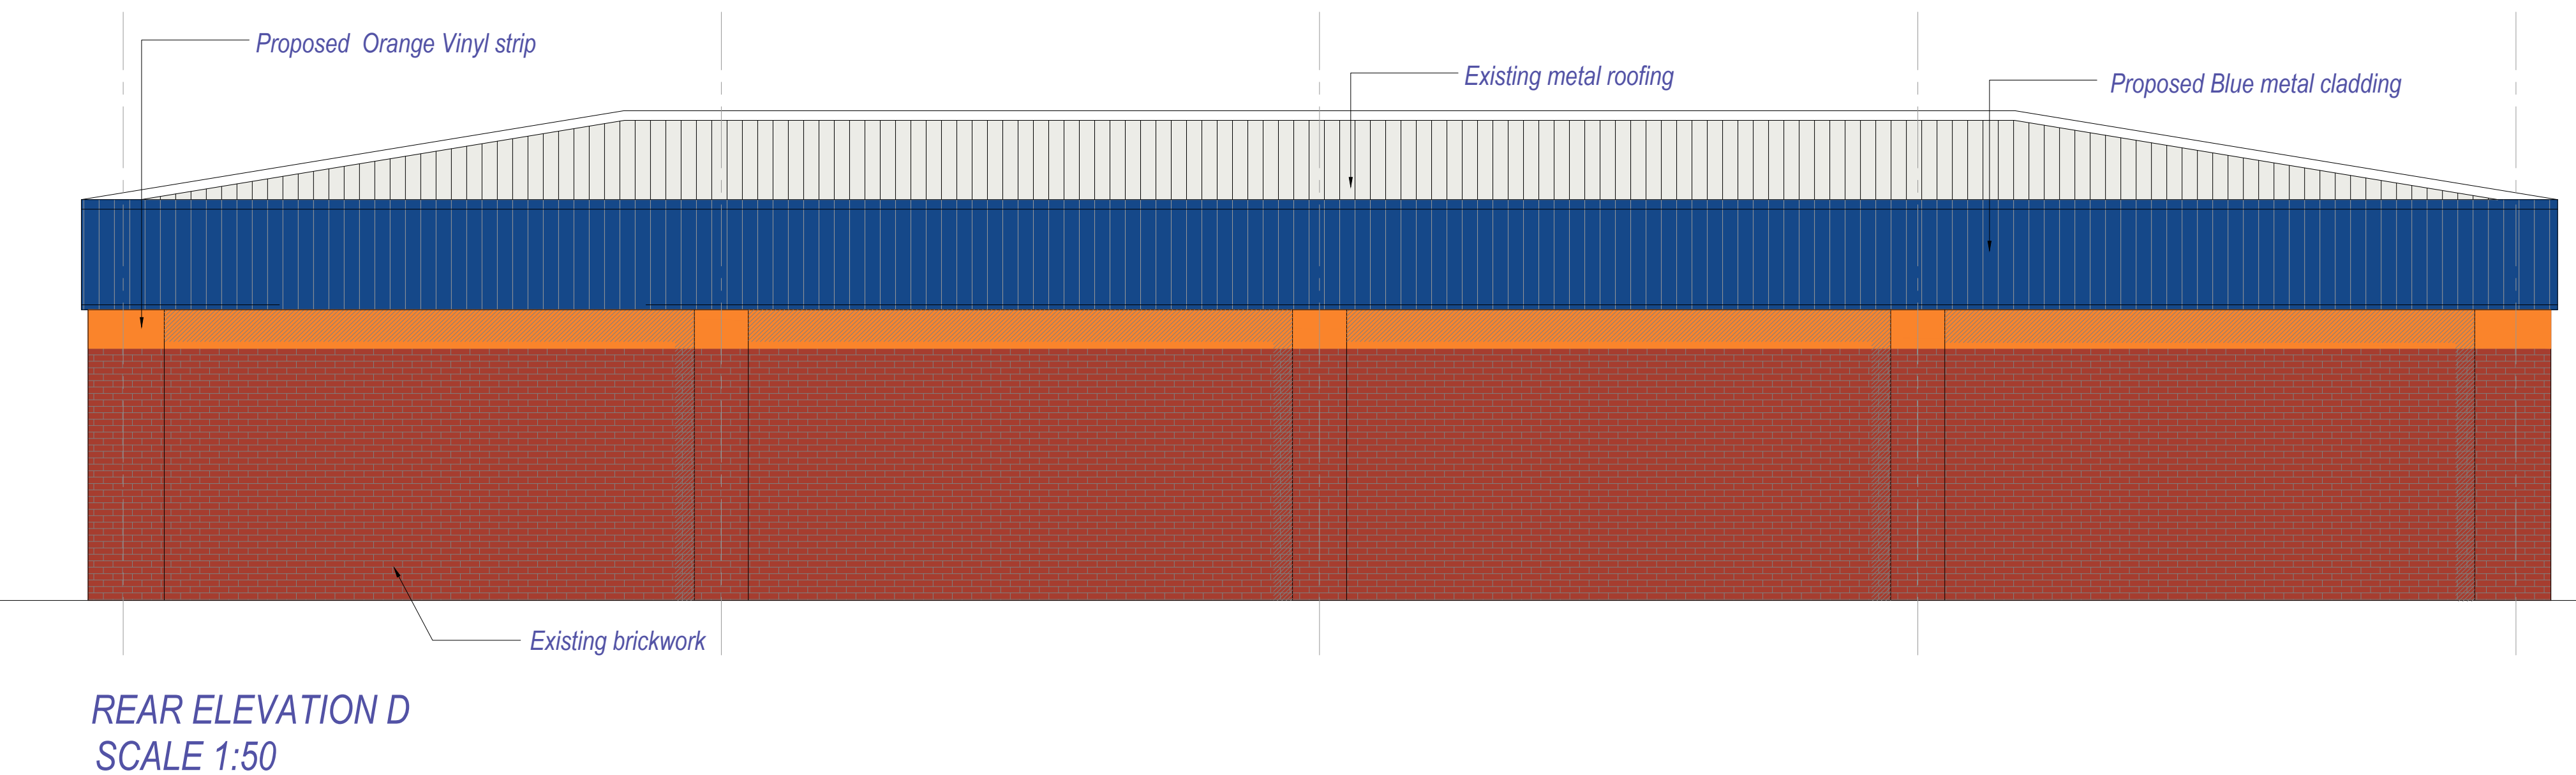
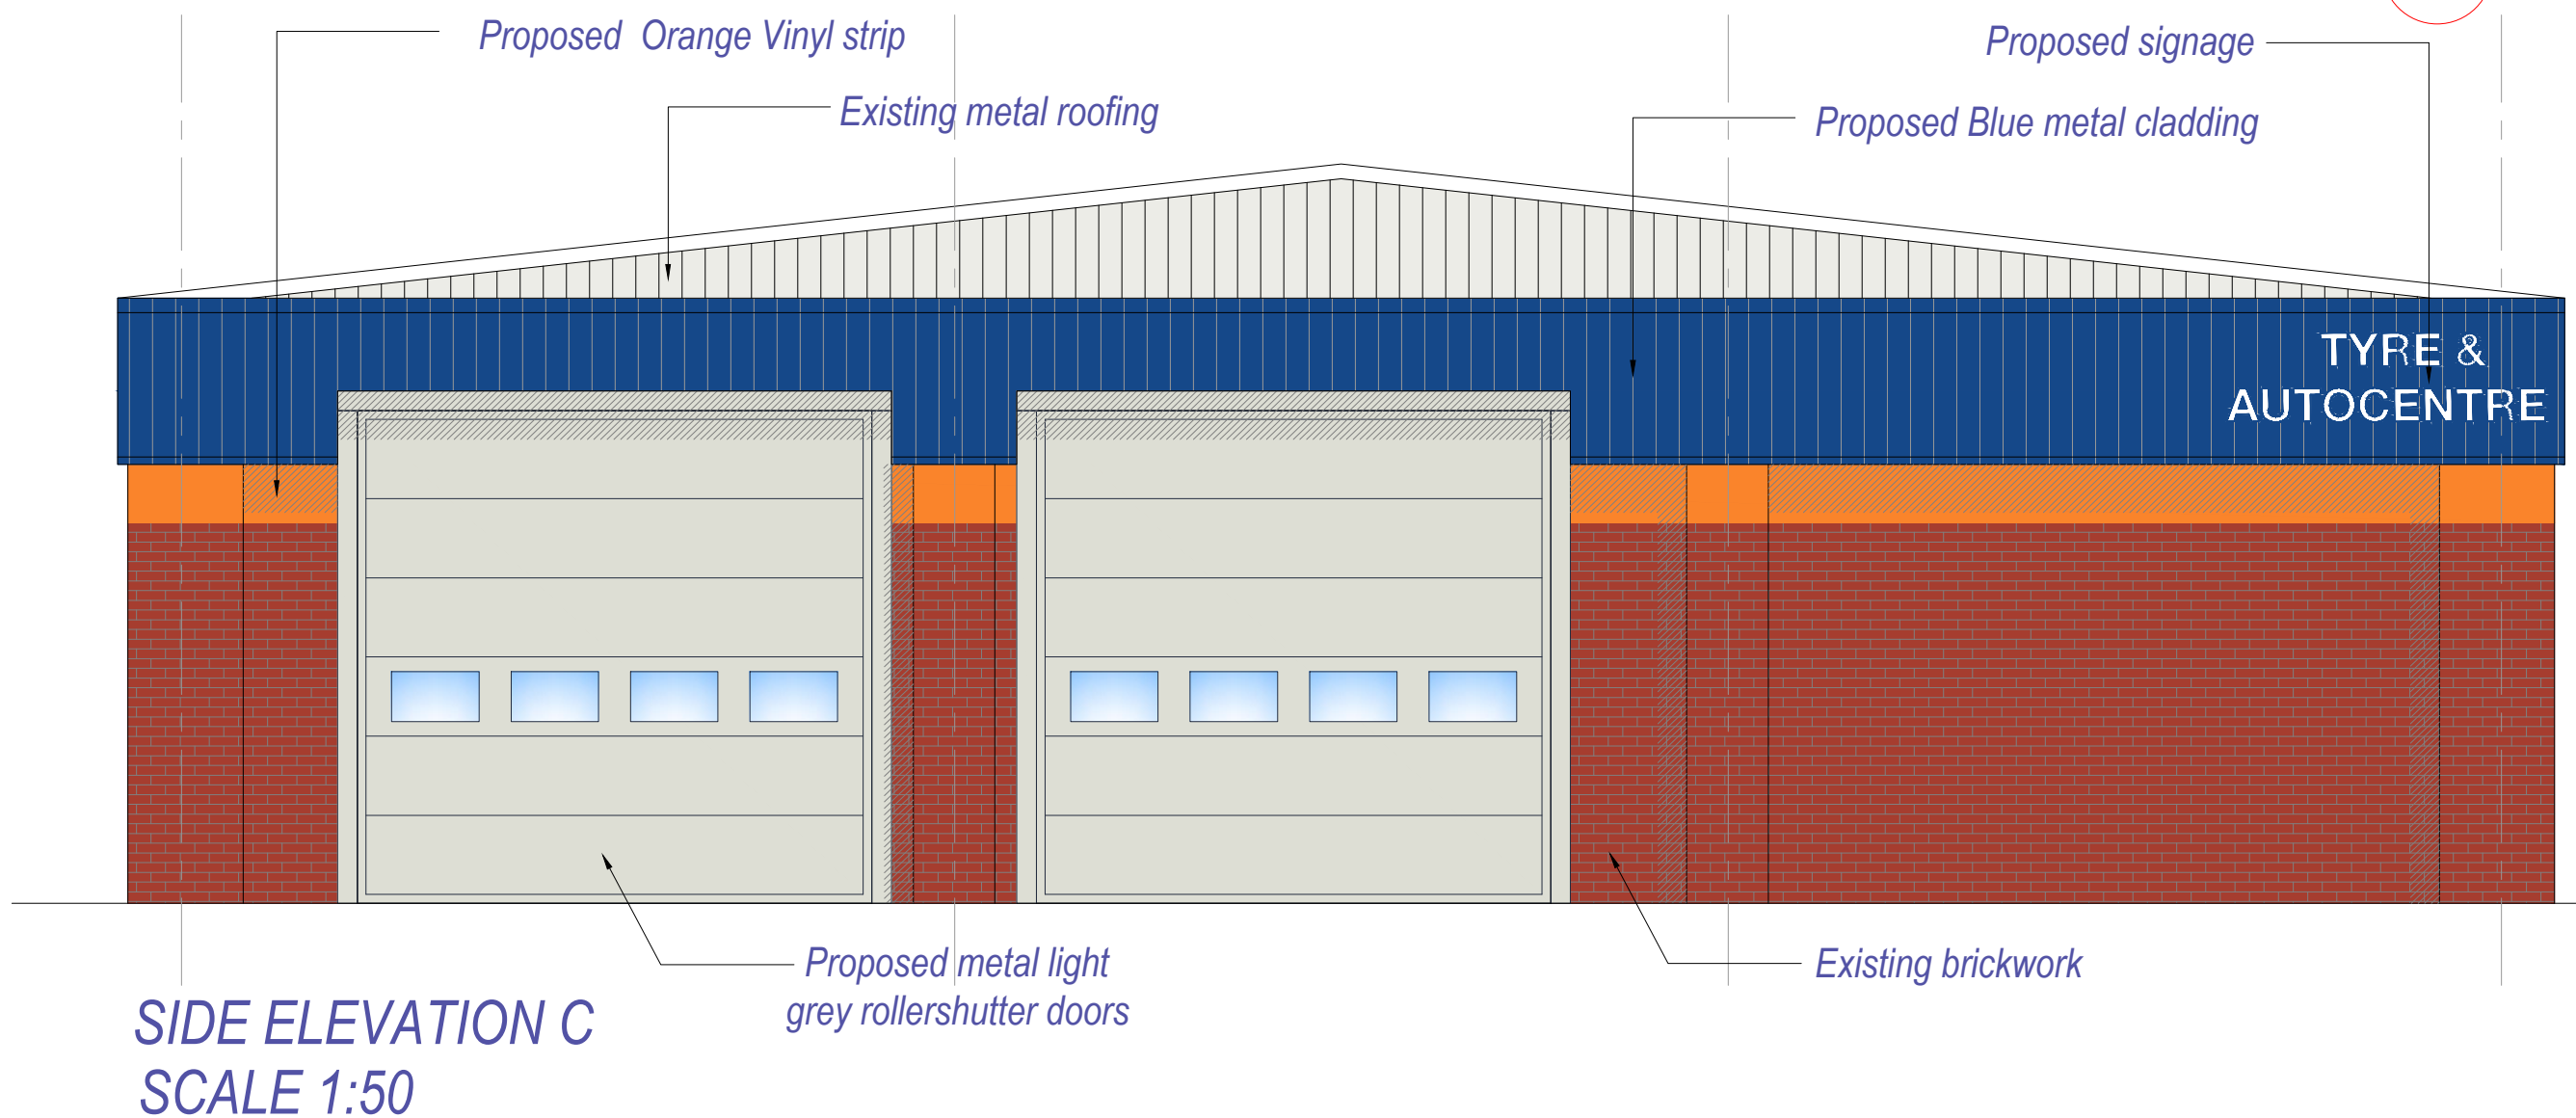
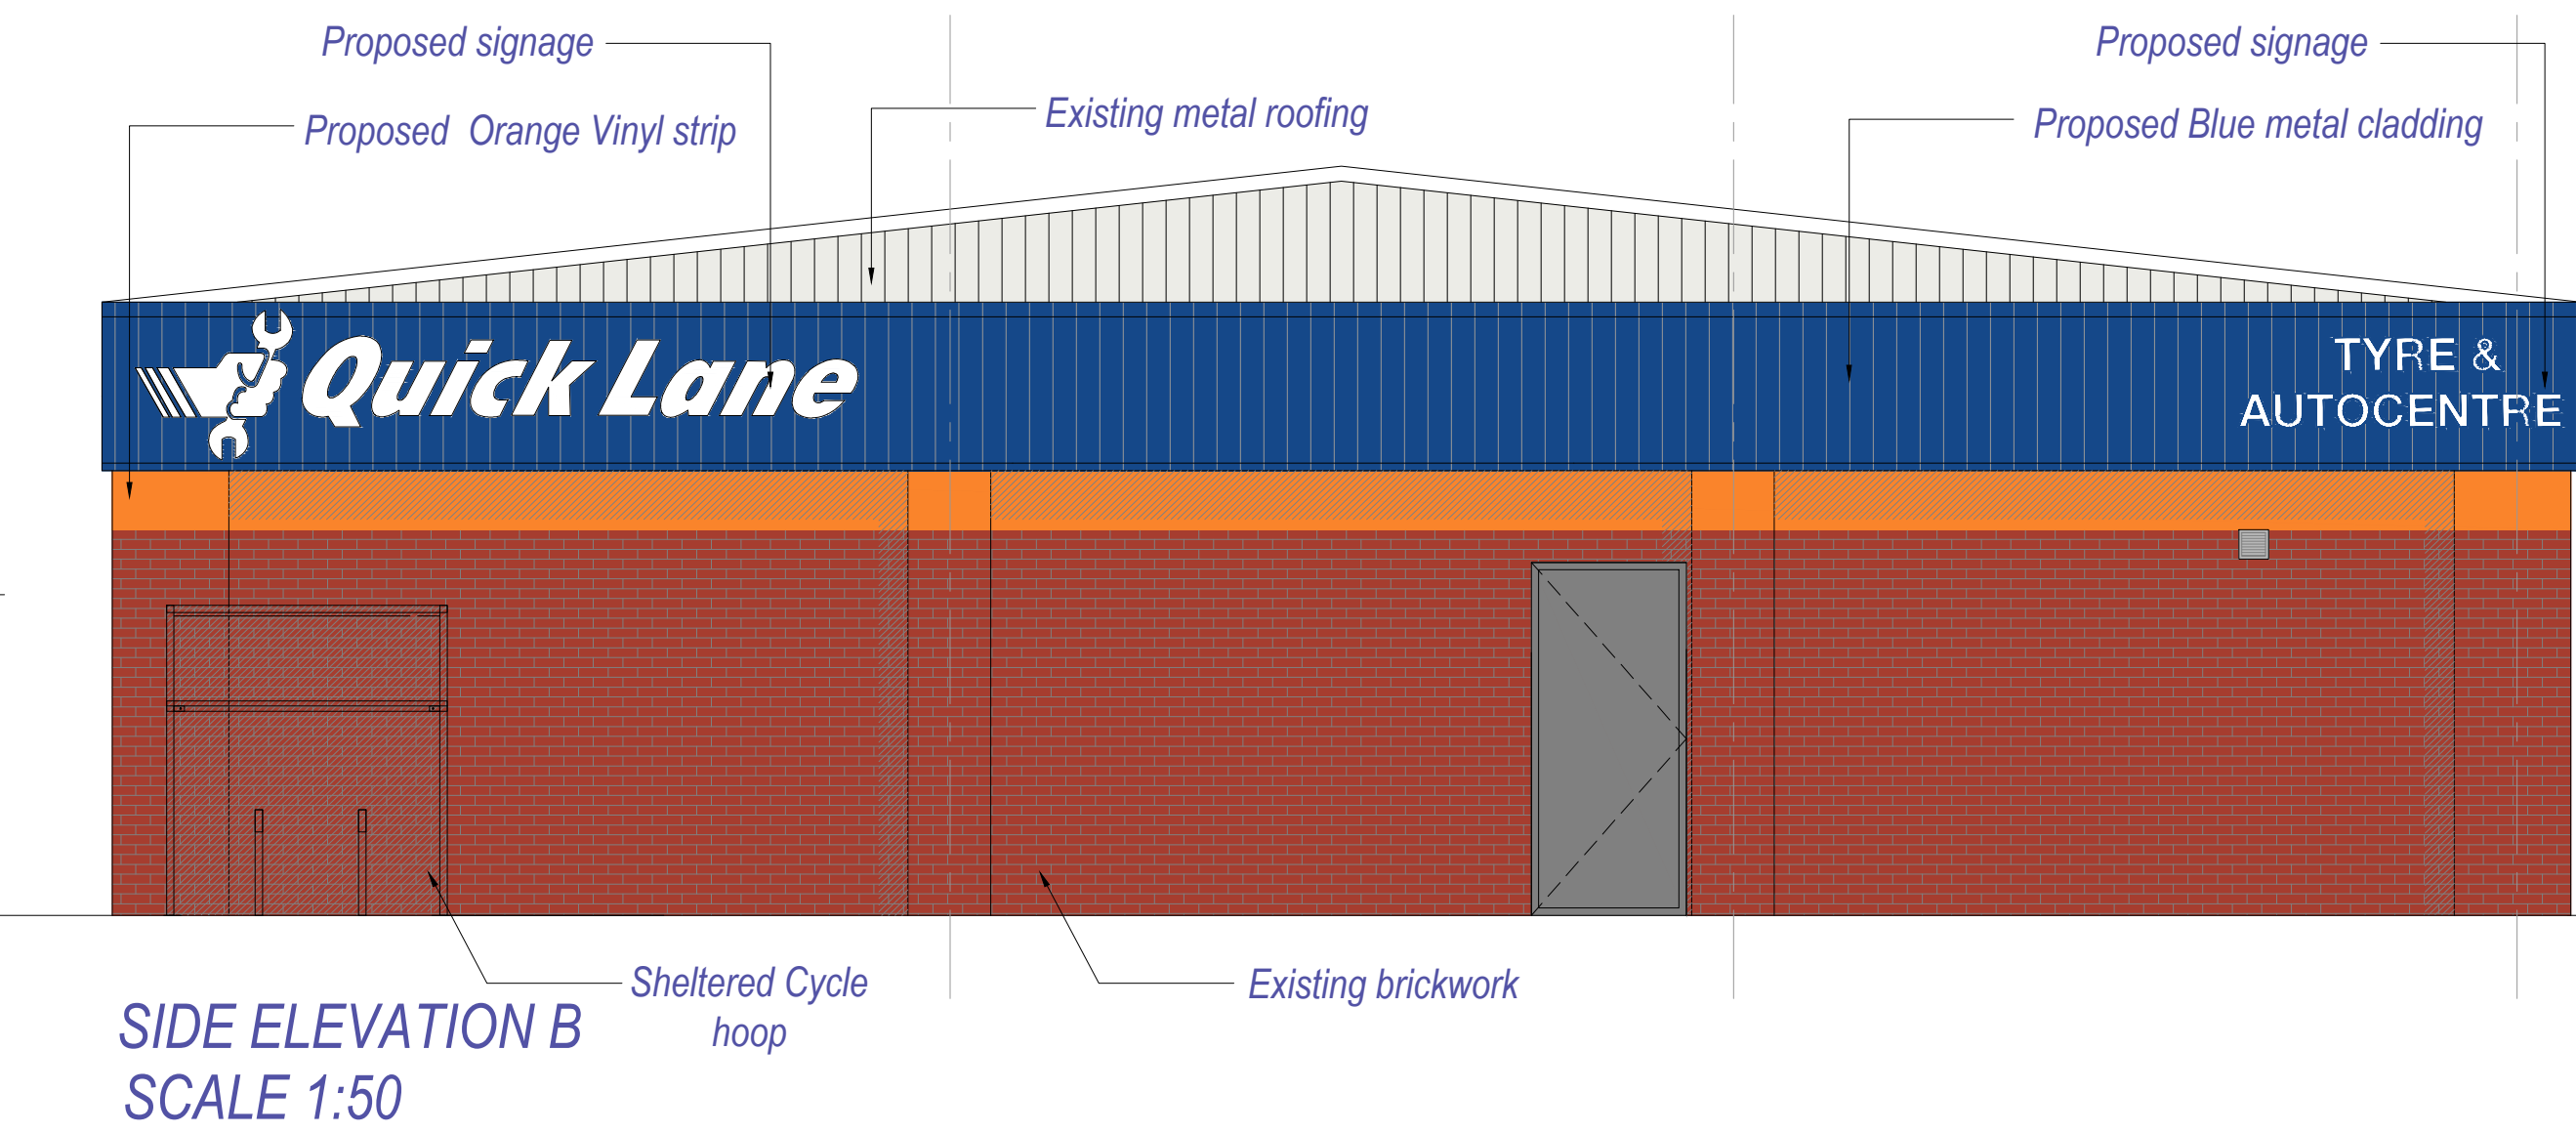
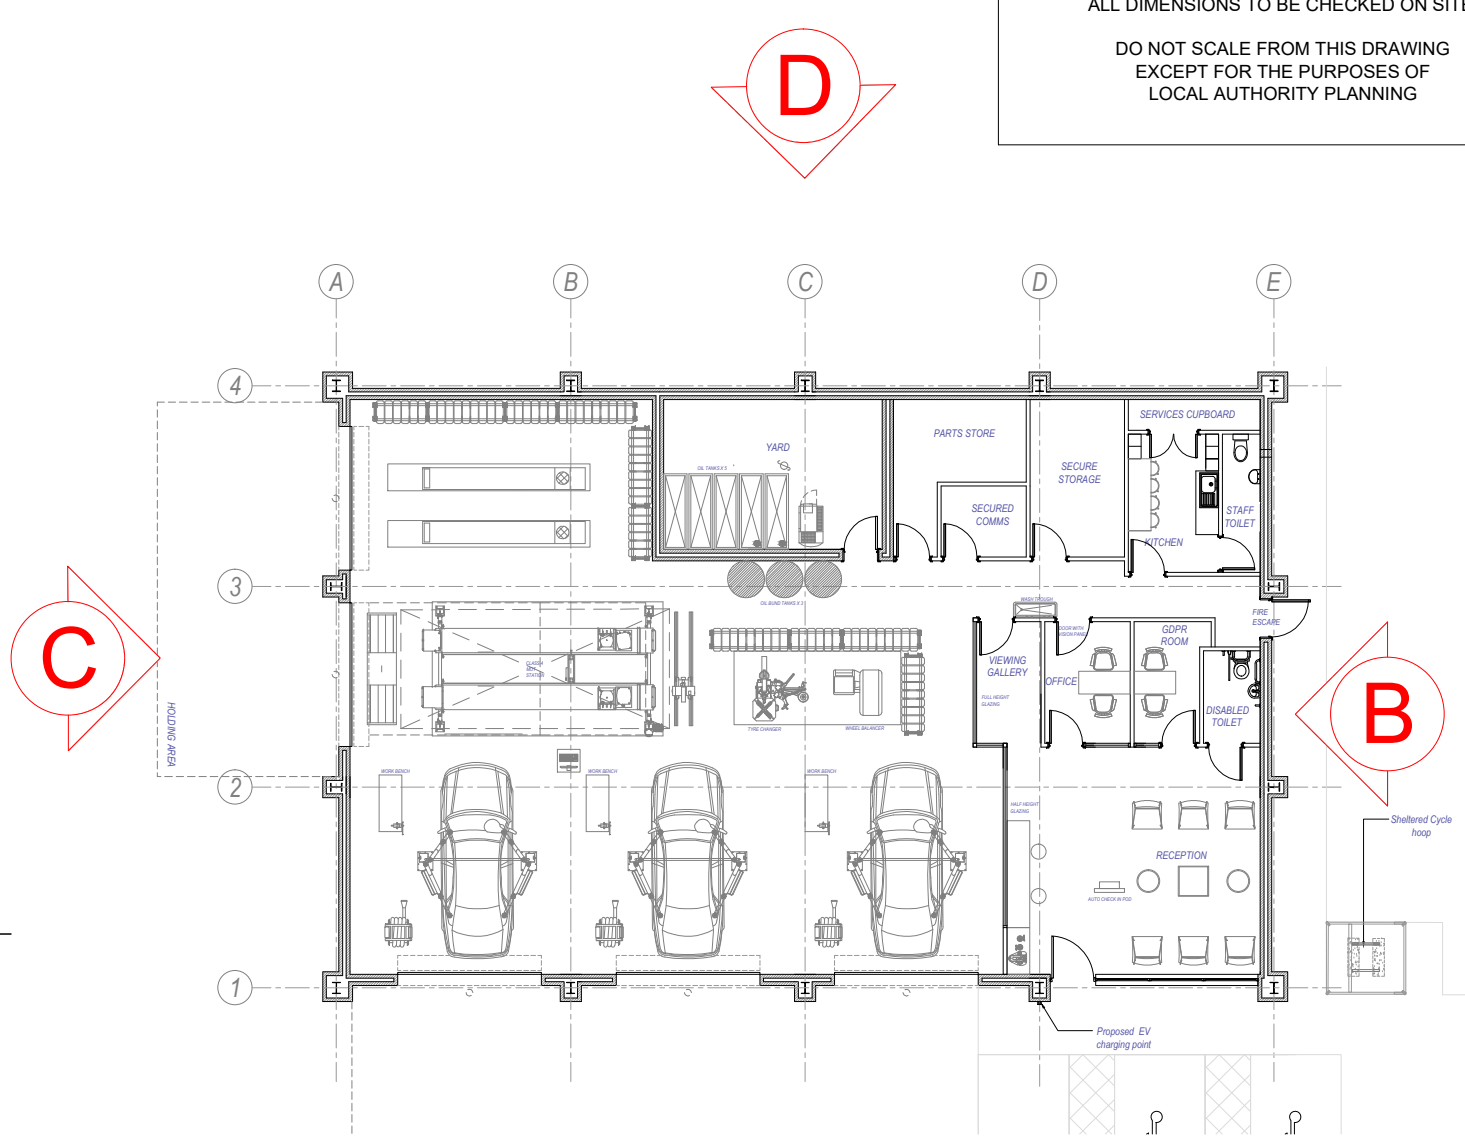


NOTES

This drawing and all the information shown is the property of @ architect ltd. and shall not be copied whole, or in part, or used for any other purpose without written permission of the company.

ALL DIMENSIONS TO BE CHECKED ON SITE.

DO NOT SCALE FROM THIS DRAWING EXCEPT FOR THE PURPOSES OF LOCAL AUTHORITY PLANNING

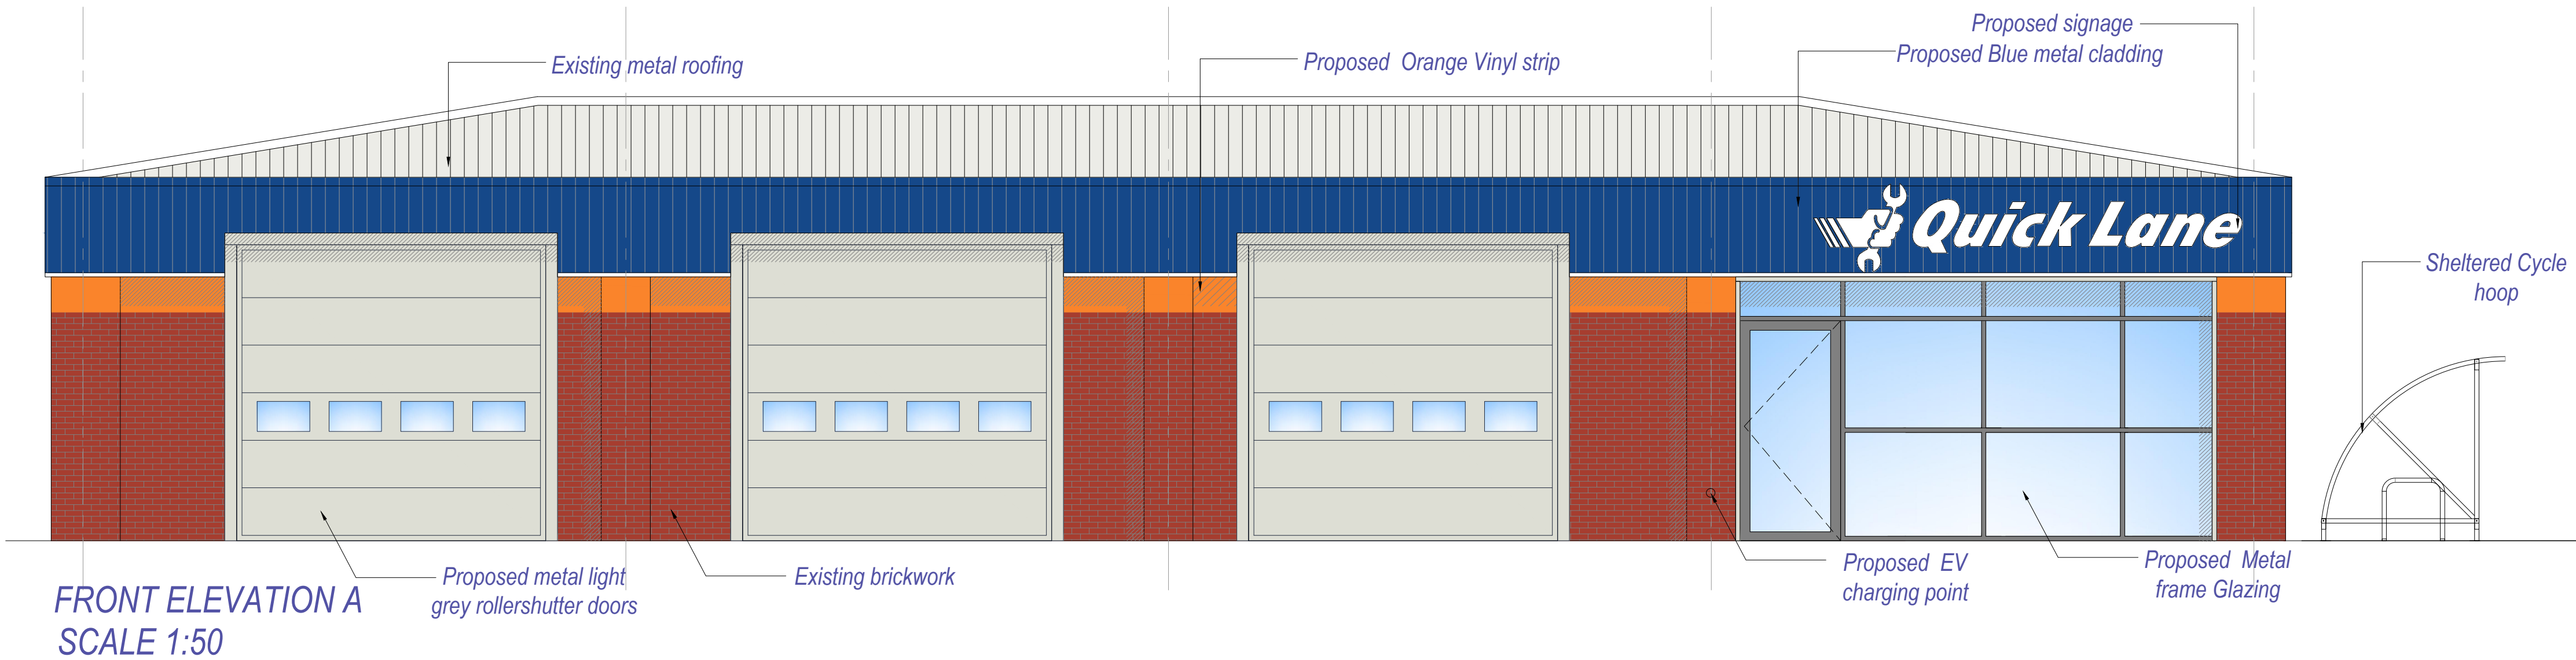

REV	DATE	REMARKS
E	13.12.19	Orange Vinyl strip annotated.
D	11.12.19	EV Charging point position revised. Existing & Proposed materials & Sheltered cycle hoop added as per Planning Consultants comments.
C	06.11.19	Layout revised as per MW comments. Shopfront to Elevation C & Fire exit to Yard removed. Staff Toilet relocated & Fire Exit Door added to Elevation B
B	01.11.19	Elevation B, C & Roller Shutters revised as per email dated 25/10/19
A	13.08.19	Roller shutter door revised

architect ltd

Suite 2,
Clocktower house,
Station Rd,
West Horndon,
Essex,
CM13 3XL
tel.: 01708 477899
fax: 01709 223 4930
e : office@architect.ltd.uk
web.: www.architect.ltd.uk

Client

Quick Lane
TYRE & AUTOCENTRE

Job Title

35 Garratt Way
Manchester
M18 8HD

Drawing Title

Proposed
Quick Lane 4+1
Elevations

Scale
1:100

Sheet size
A1

Date
04/19

Drn. by
MM

Drg. No.
19.0062/SK01

Rev.
E