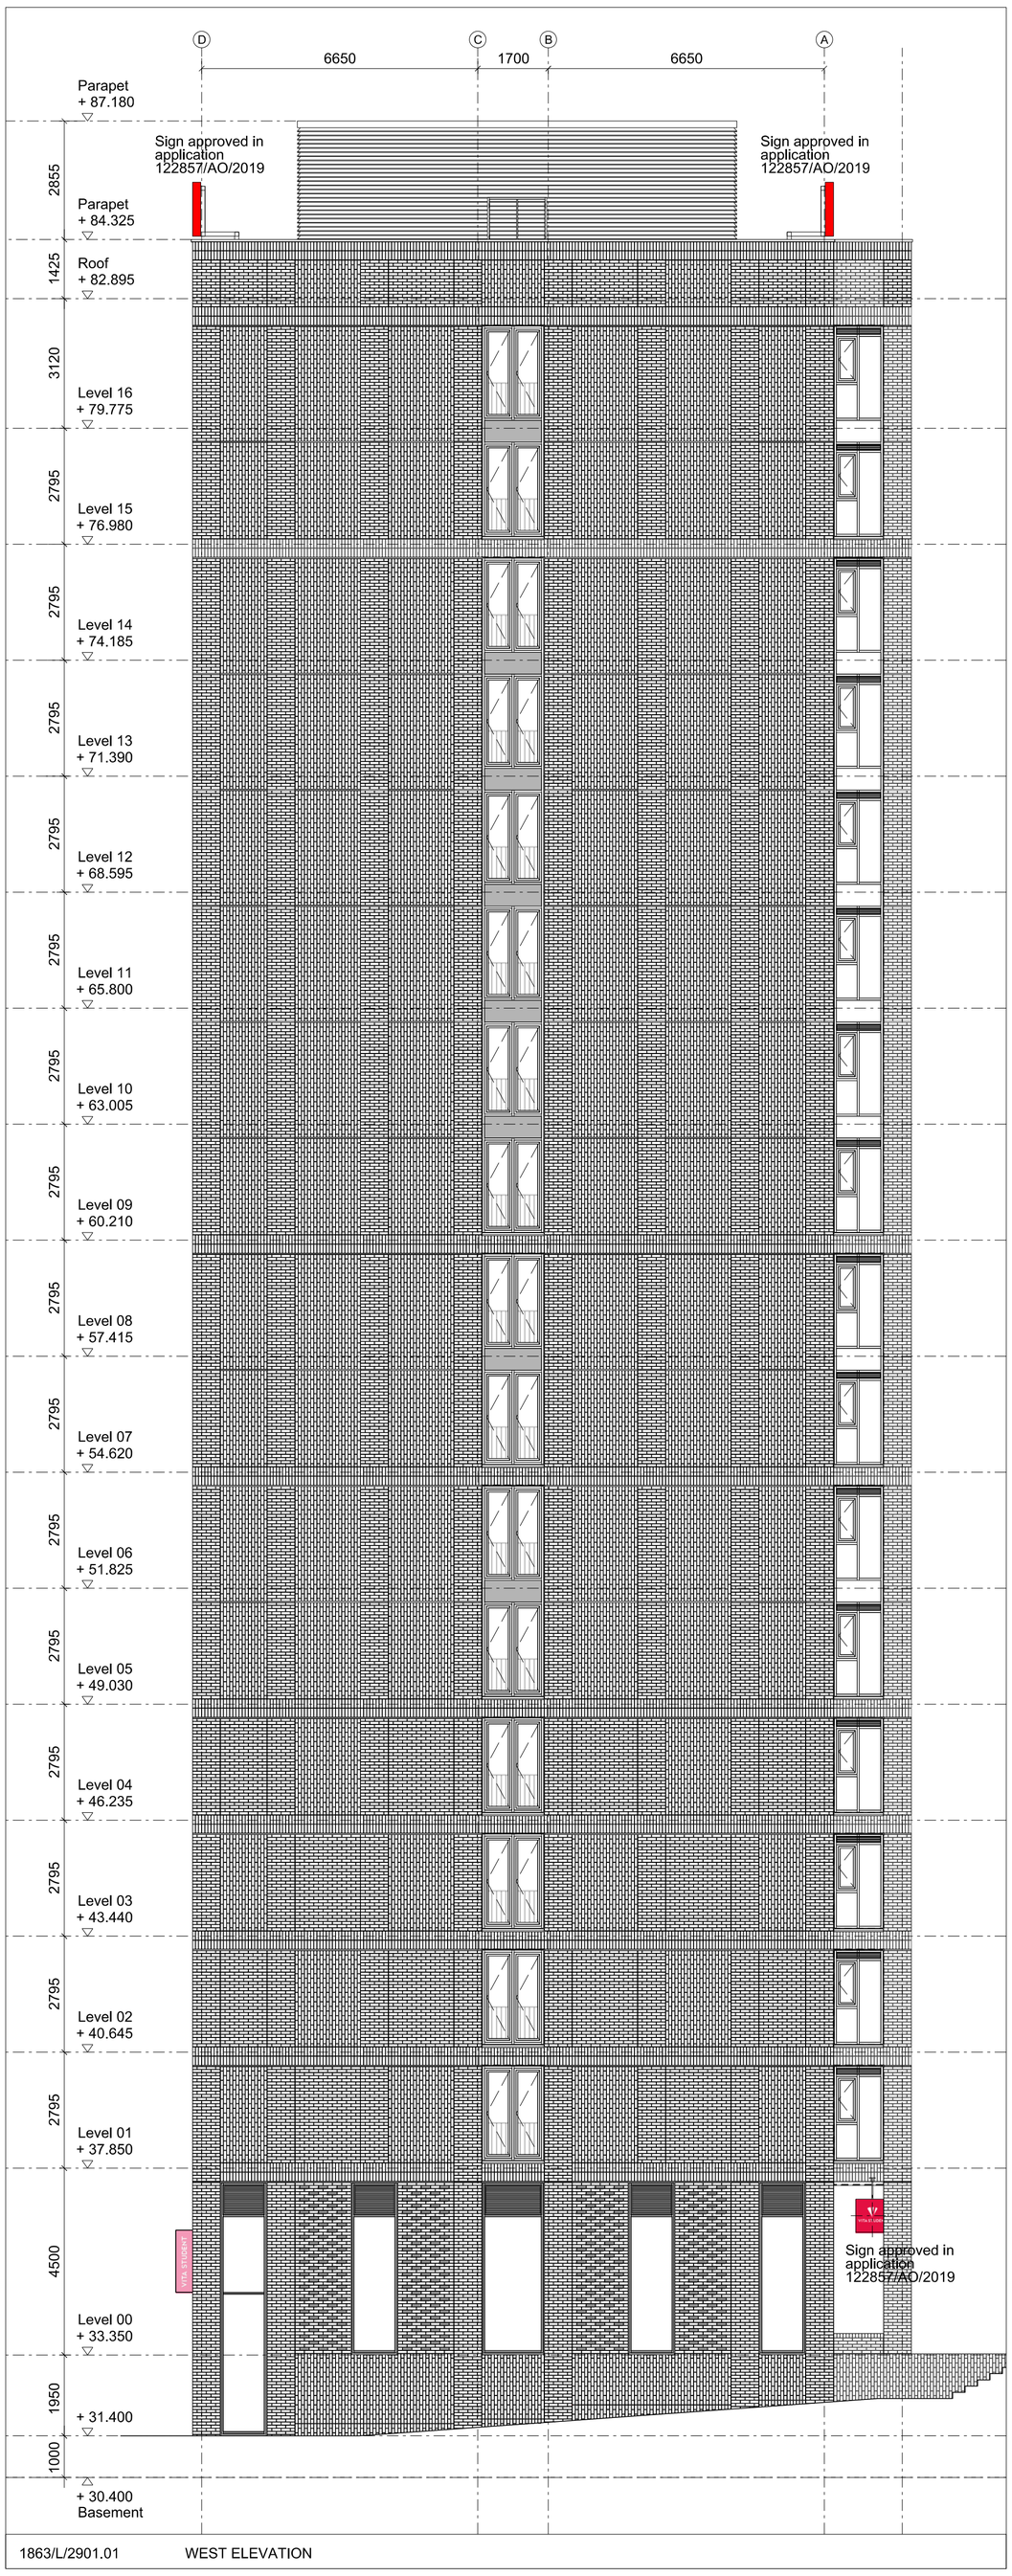

1863/L/2901.01 WEST ELEVATION

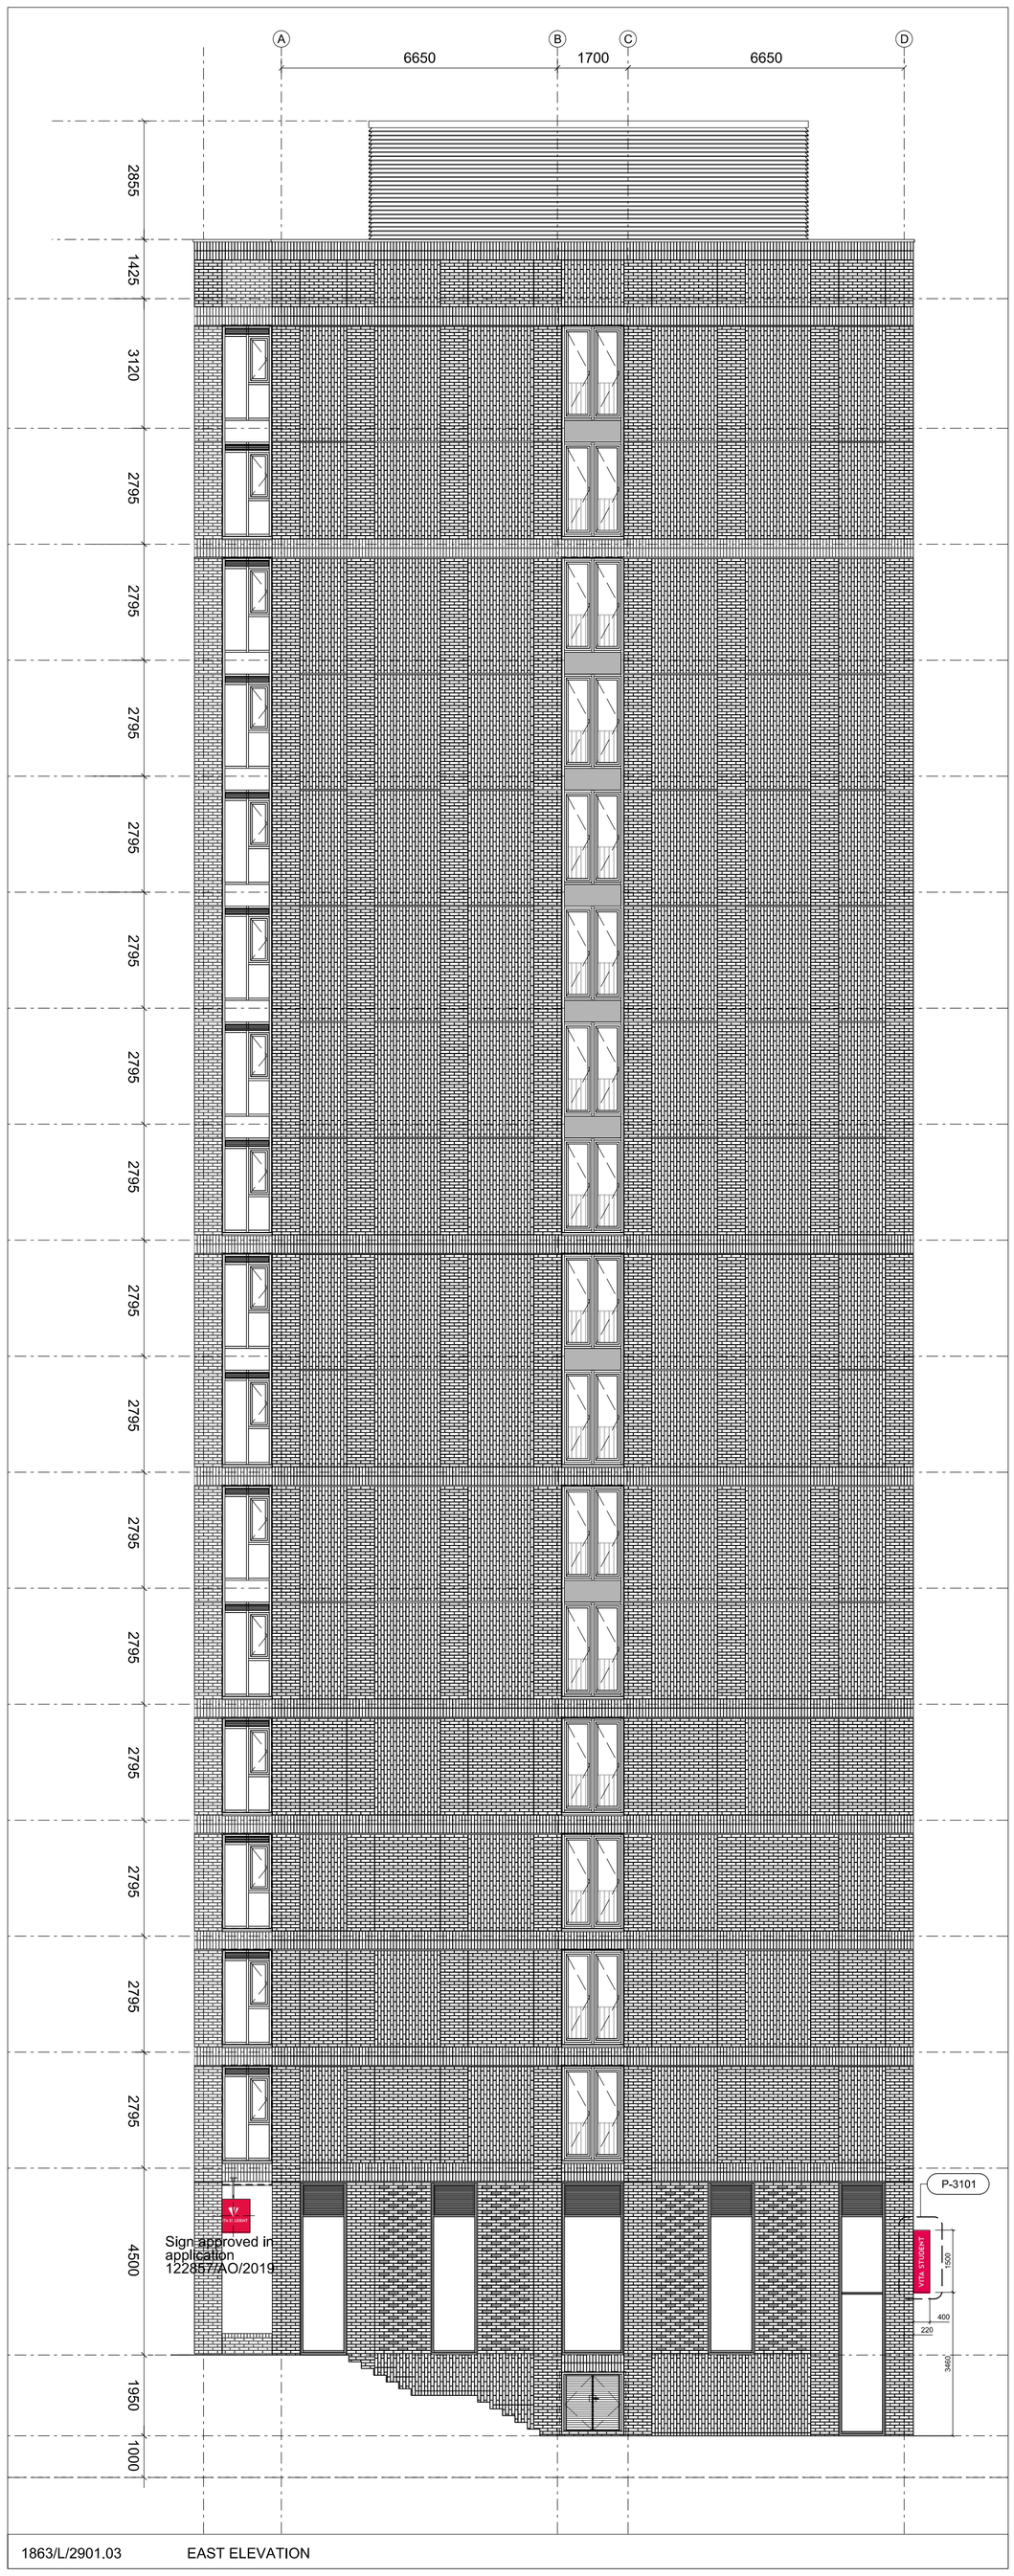

1863/L/2901.03 EAST ELEVATION

Rev	Date	Amendment
A	07.03.19	ANNOTATION UPDATED
B	24.04.19	ADDITIONAL SIGN ADDED

NOTE:

SETTING OUT ONLY. REFER TO SPECIALIST SUBCONTRACTORS INFORMATION AND DETAILS FOR CONSTRUCTION INFORMATION

FelldenCleggBradleyStudios LLP

Bath Brewery
Toll Bridge Road
Bath BA1 7DE

t 01225 852545
f 01225 852528
e bath@fcbstudios.com

CIRCLE SQUARE - PLOT 9
MANCHESTER

EAST & WEST ELEVATION
SIGNAGE SETING OUT

Do not scale
Original printed at A3

Job/Drawing No 1863/P/2901
Amendment B

Scale 1:100 @ A1 (1:200 @ A3)
Date FEB 19
Drawn HH

All dimensions to be checked on site