Window type 6b

Description: Tall pointed arch opening with stone tracery containing a metal framed window glazed with small leaded glass lights to the perimeter and large clear glass in the middle. There is one circular and two triangular leaded lights above the metal window. The metal window has a side hung outward opening light at thee bottom and two small bottom hung hoppers in the side panels.
Location: Level 2 Albert Square elevation

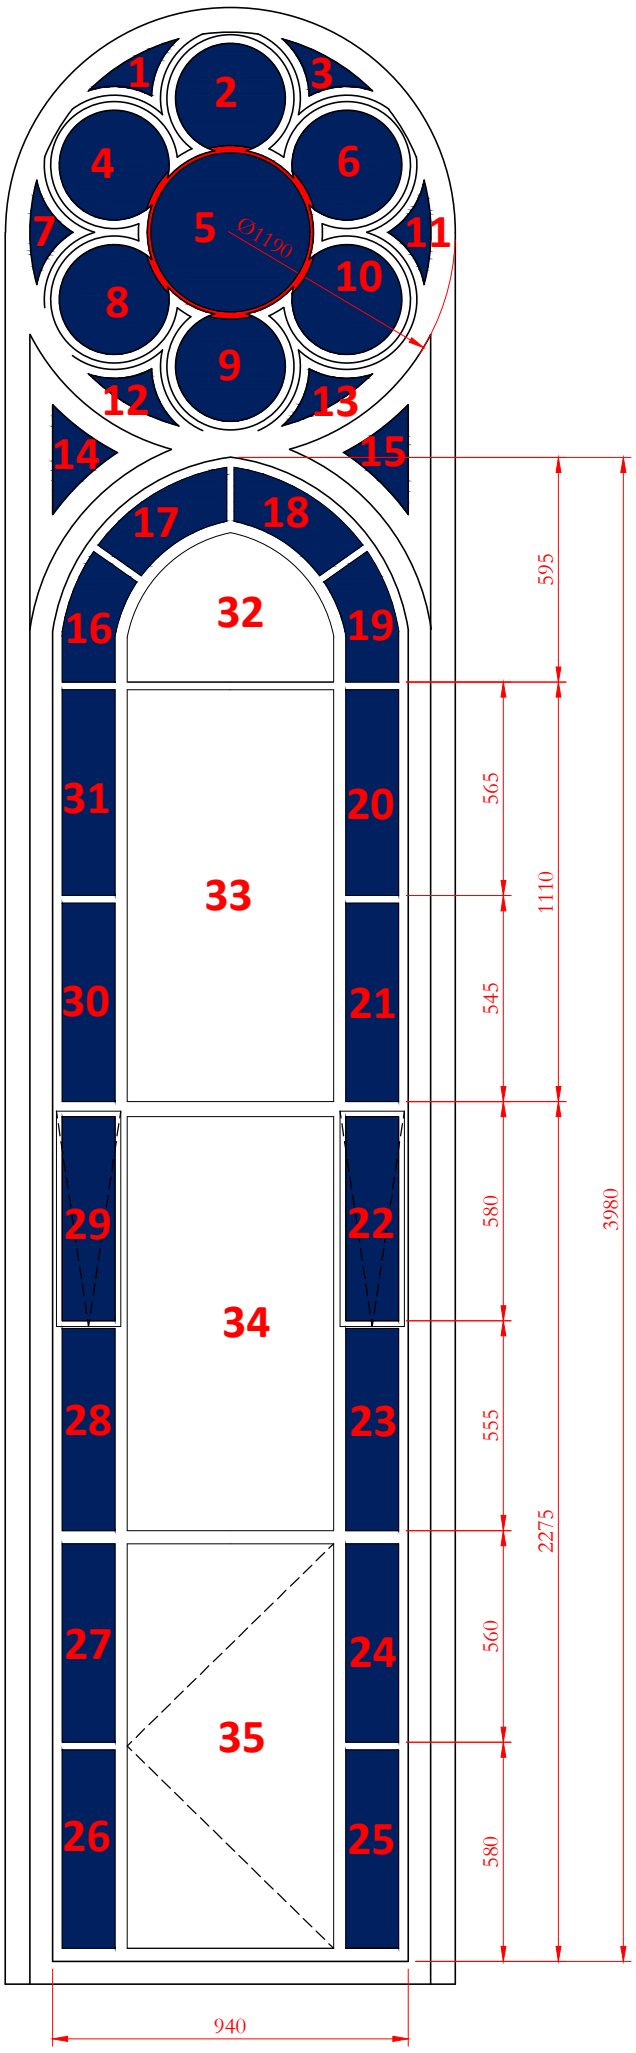

Internal Elevation

Notes:

Drawings are based on survey data and may not accurately represent what is physically present.

Do not scale from this drawing. All dimensions are to be verified on site before proceeding with the work.

All dimensions are in millimeters unless noted otherwise.

Purcell shall be notified in writing of any discrepancies.

1:20 Scale @ A3

0 250 500 750 1m

OUR TOWN HALL PROJECT

PURCELL

ISSUE	DATE	DRAWN	APPROVED	DESCRIPTION
02	30/08/19	SS	GR	Issued for LBC
03	01/10/19	TK	GR	Reissued for Tender

CLIENT	MANCHESTER CITY COUNCIL
PROJECT	OUR TOWN HALL
DRAWING TITLE	WINDOW TYPE 6b
SIZE & SCALE	1:20 A3
DRAWING STATUS	Tender
JOB NUMBER	236959
DRAWING NO.	OTH-PUR-TH-ZZ-DWG-A-6044
REVISION	03

© PURCELL 2019. PURCELL ® IS THE TRADING NAME OF PURCELL ARCHITECTURE LTD.