
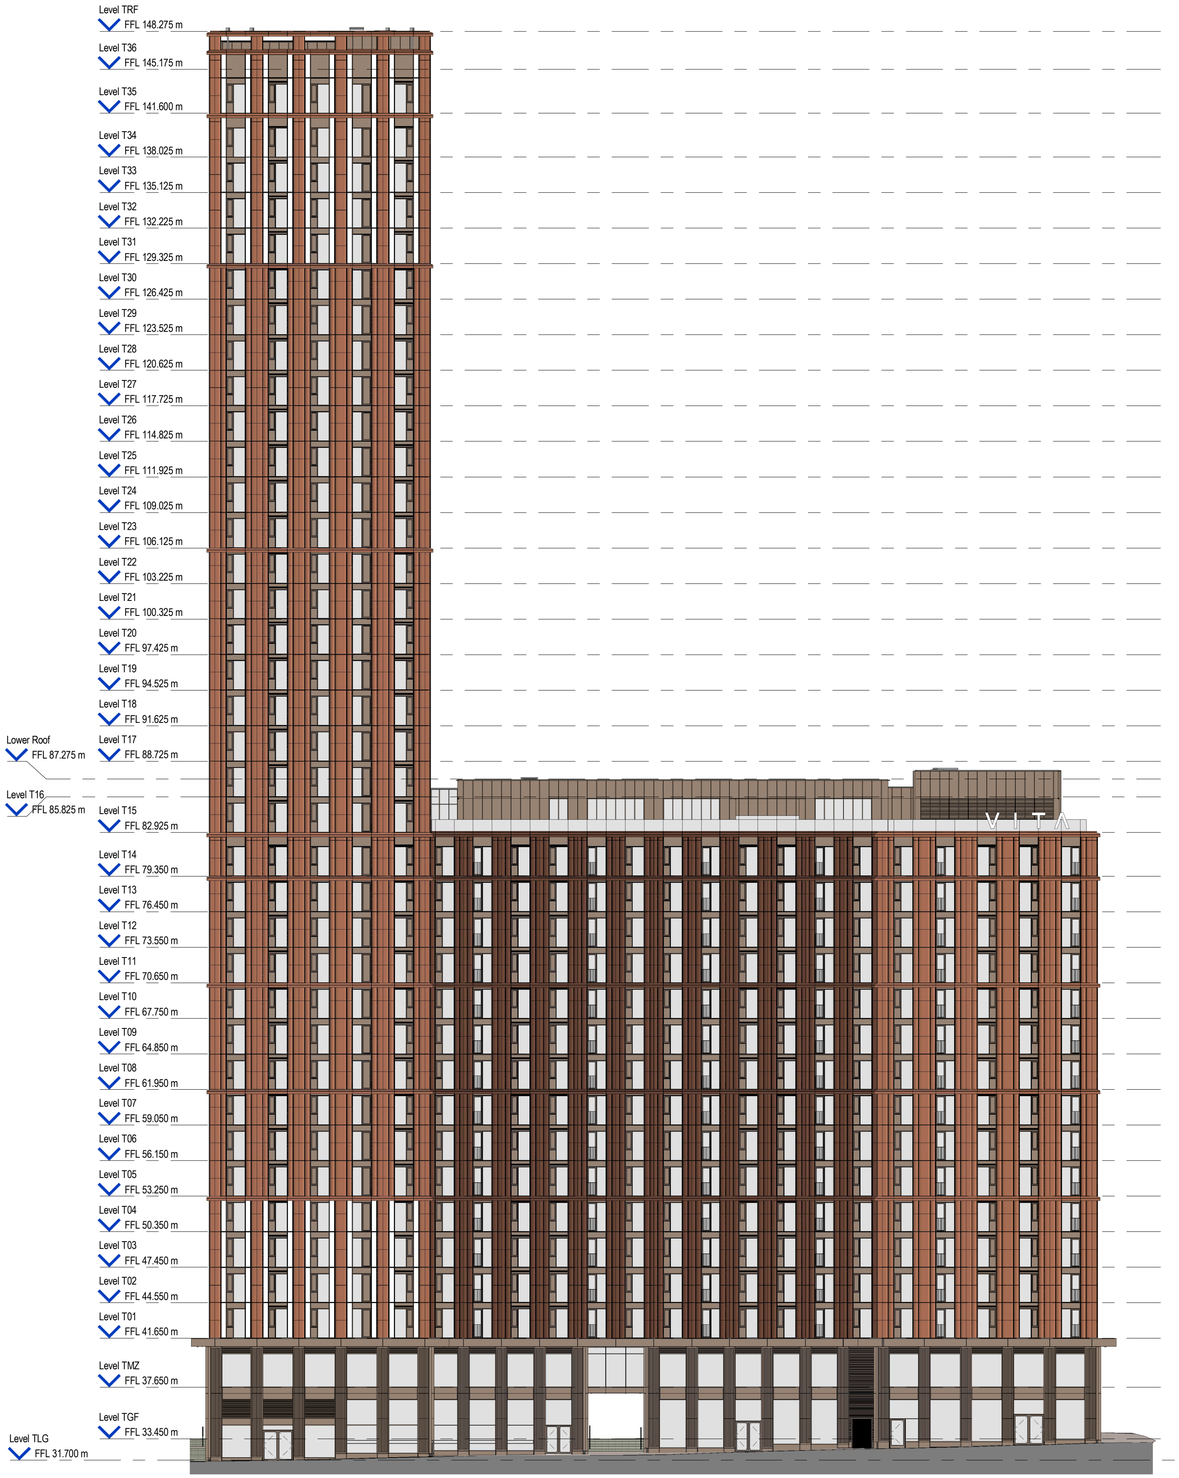



1 **Elevation North**
1 : 250

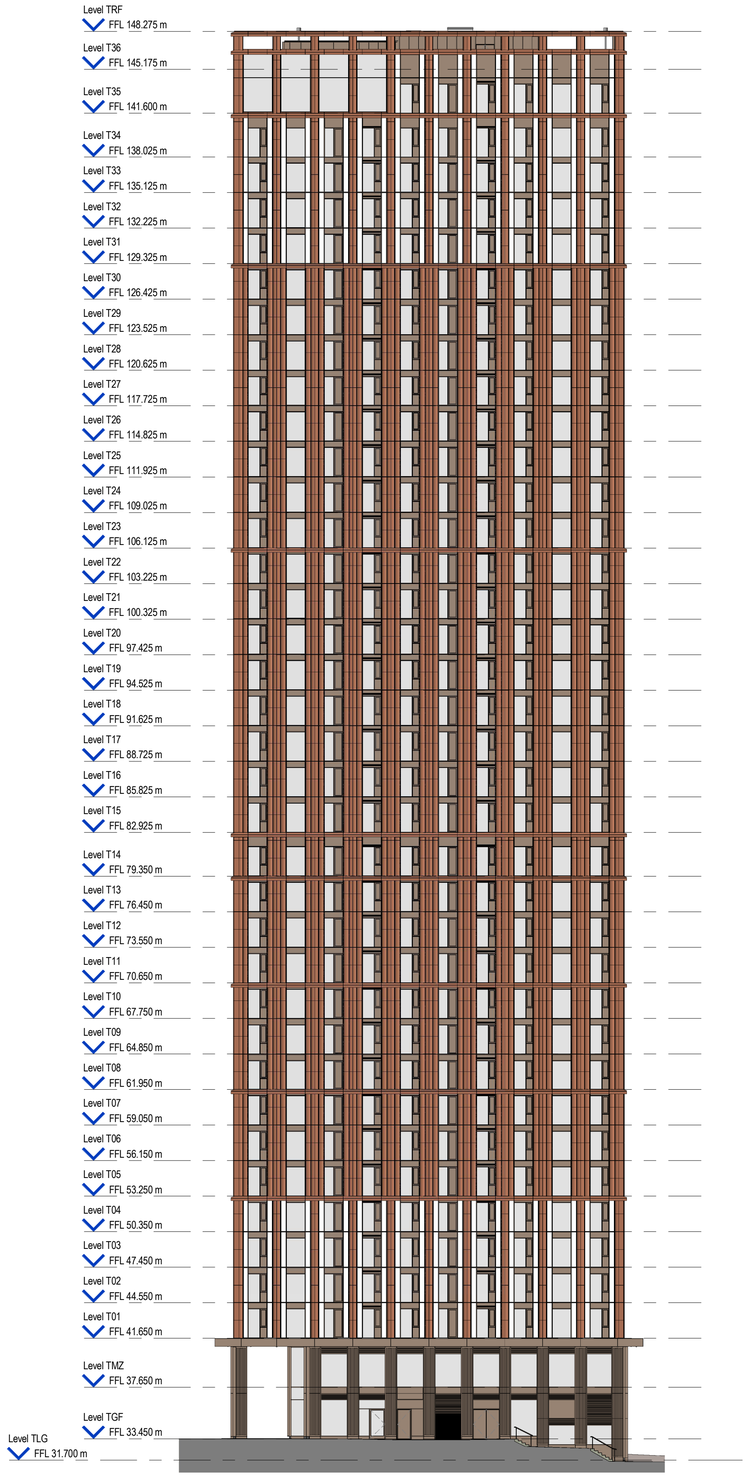

2 **Elevation East**
1 : 250

Amendment		Date
C02	Roof signage added for application and Balustrade changed as per Sisk Instruction No.763	05.02.20
C01	Approved & Accepted - Stage 5 Complete	14.03.19
P03	Window types amended	13.04.18
P02	Incorporation of Derogations	23.03.18
P01	Issued for Information	07.07.17

A5 - Stage 5 Complete 05.02.20

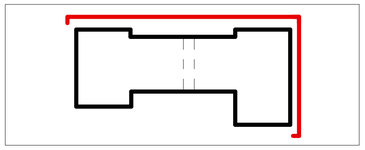

FeildenCleggBradleyStudios LLP
Bath Brewery
Toll Bridge Road
Bath
BA17DE
t 01225 852545
f 01225 852528
e bath@fcbstudios.com

1808-2 Blocks 5&6

Drawing No: **CSAL-FCBS-ZT-XX-DR-A-0800**

Rev: **C02**

Drawing Name: GA Elevation - North and East

Scale 1 : 250 @ A1
Date 23/06/17
Drawn FCBS - MCR

Do Not Scale
Original printed at A1

All Dimensions to be checked on site