


All Diamensions to be Clarified Prior to setting out And not scaled directly from this drawing

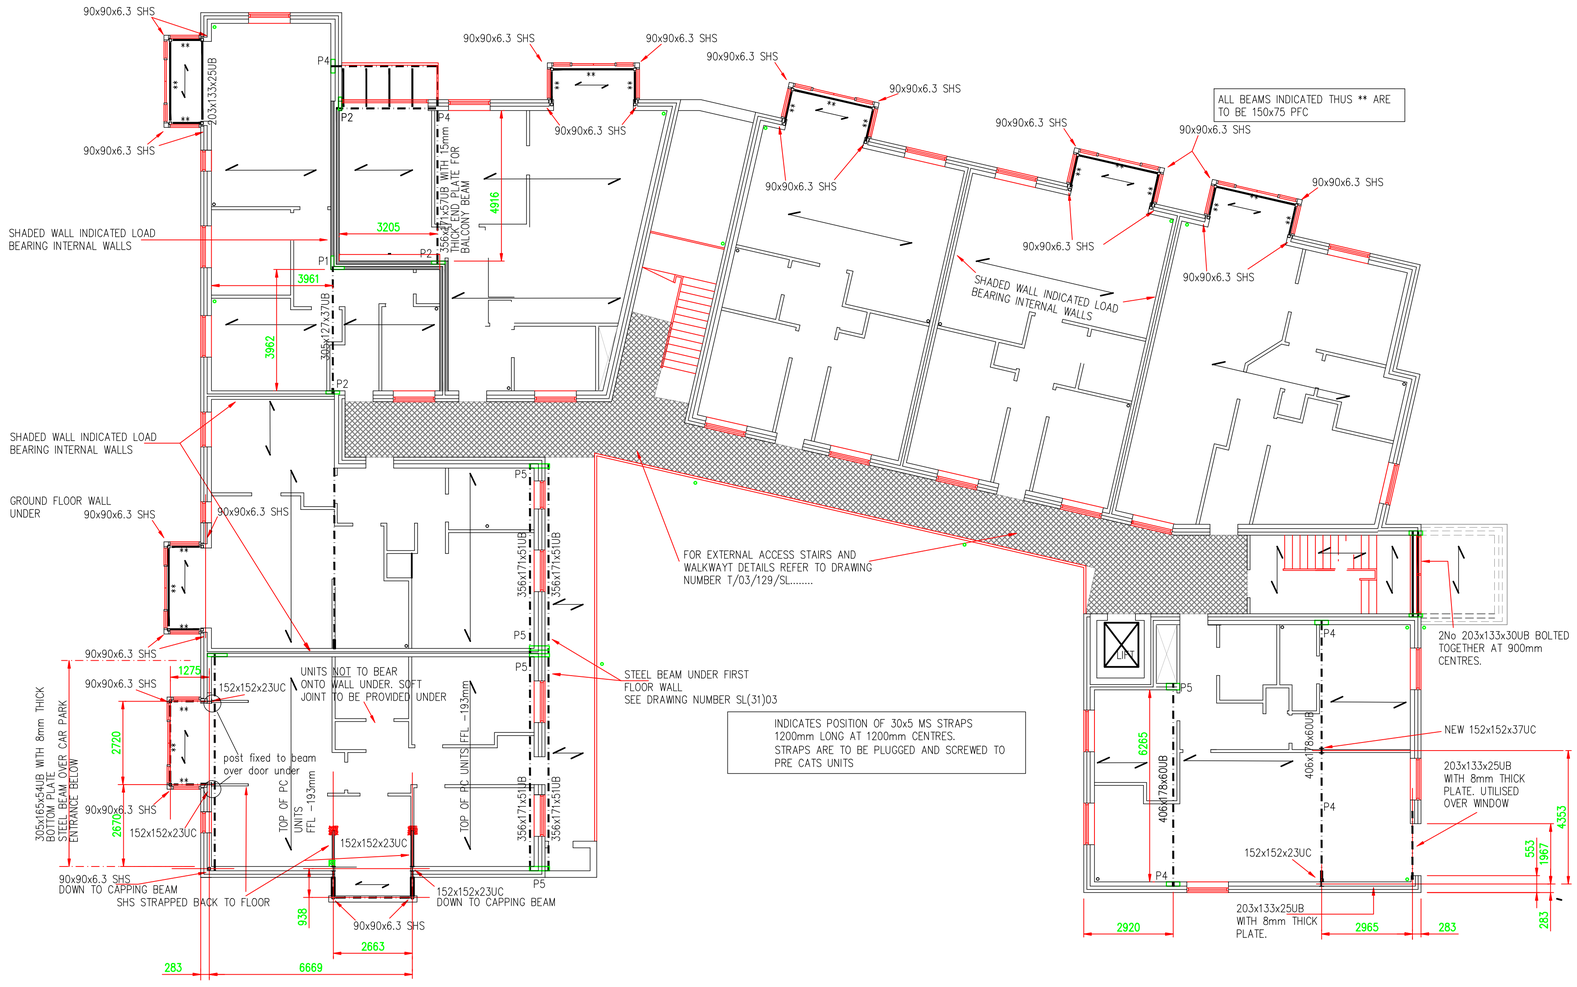

REDFERN ARCHITECTURAL SERVICES LIMITED

DO NOT SCALE FROM THIS DRAWING

PLANNING

for Mr J Heenan

at The Quadrangle Chorlton Manchester

title
Typical existing floor plan

SJ Redfern-Blair

06/2018	as indicated @ A1	srb	018-181-01	.

Redfern Architectural Services Ltd
Canal cottage 27 Manor View Woodley
Stockport Cheshire SK6 1RS
0161 406 6936 077406 21999
steve@redfernAS.co.uk