
PURPOSE OF ISSUE	scheme design

- Figured dimensions to be followed in preference to scale
- All dimensions shall be verified by the Contractor(s) on site prior to work commencing and relevant orders being placed.
- Any discrepencies to be brought to the attention of the Contract Administrator for instructions prior to proceeding.
- this drawing is the copyright of the Architect

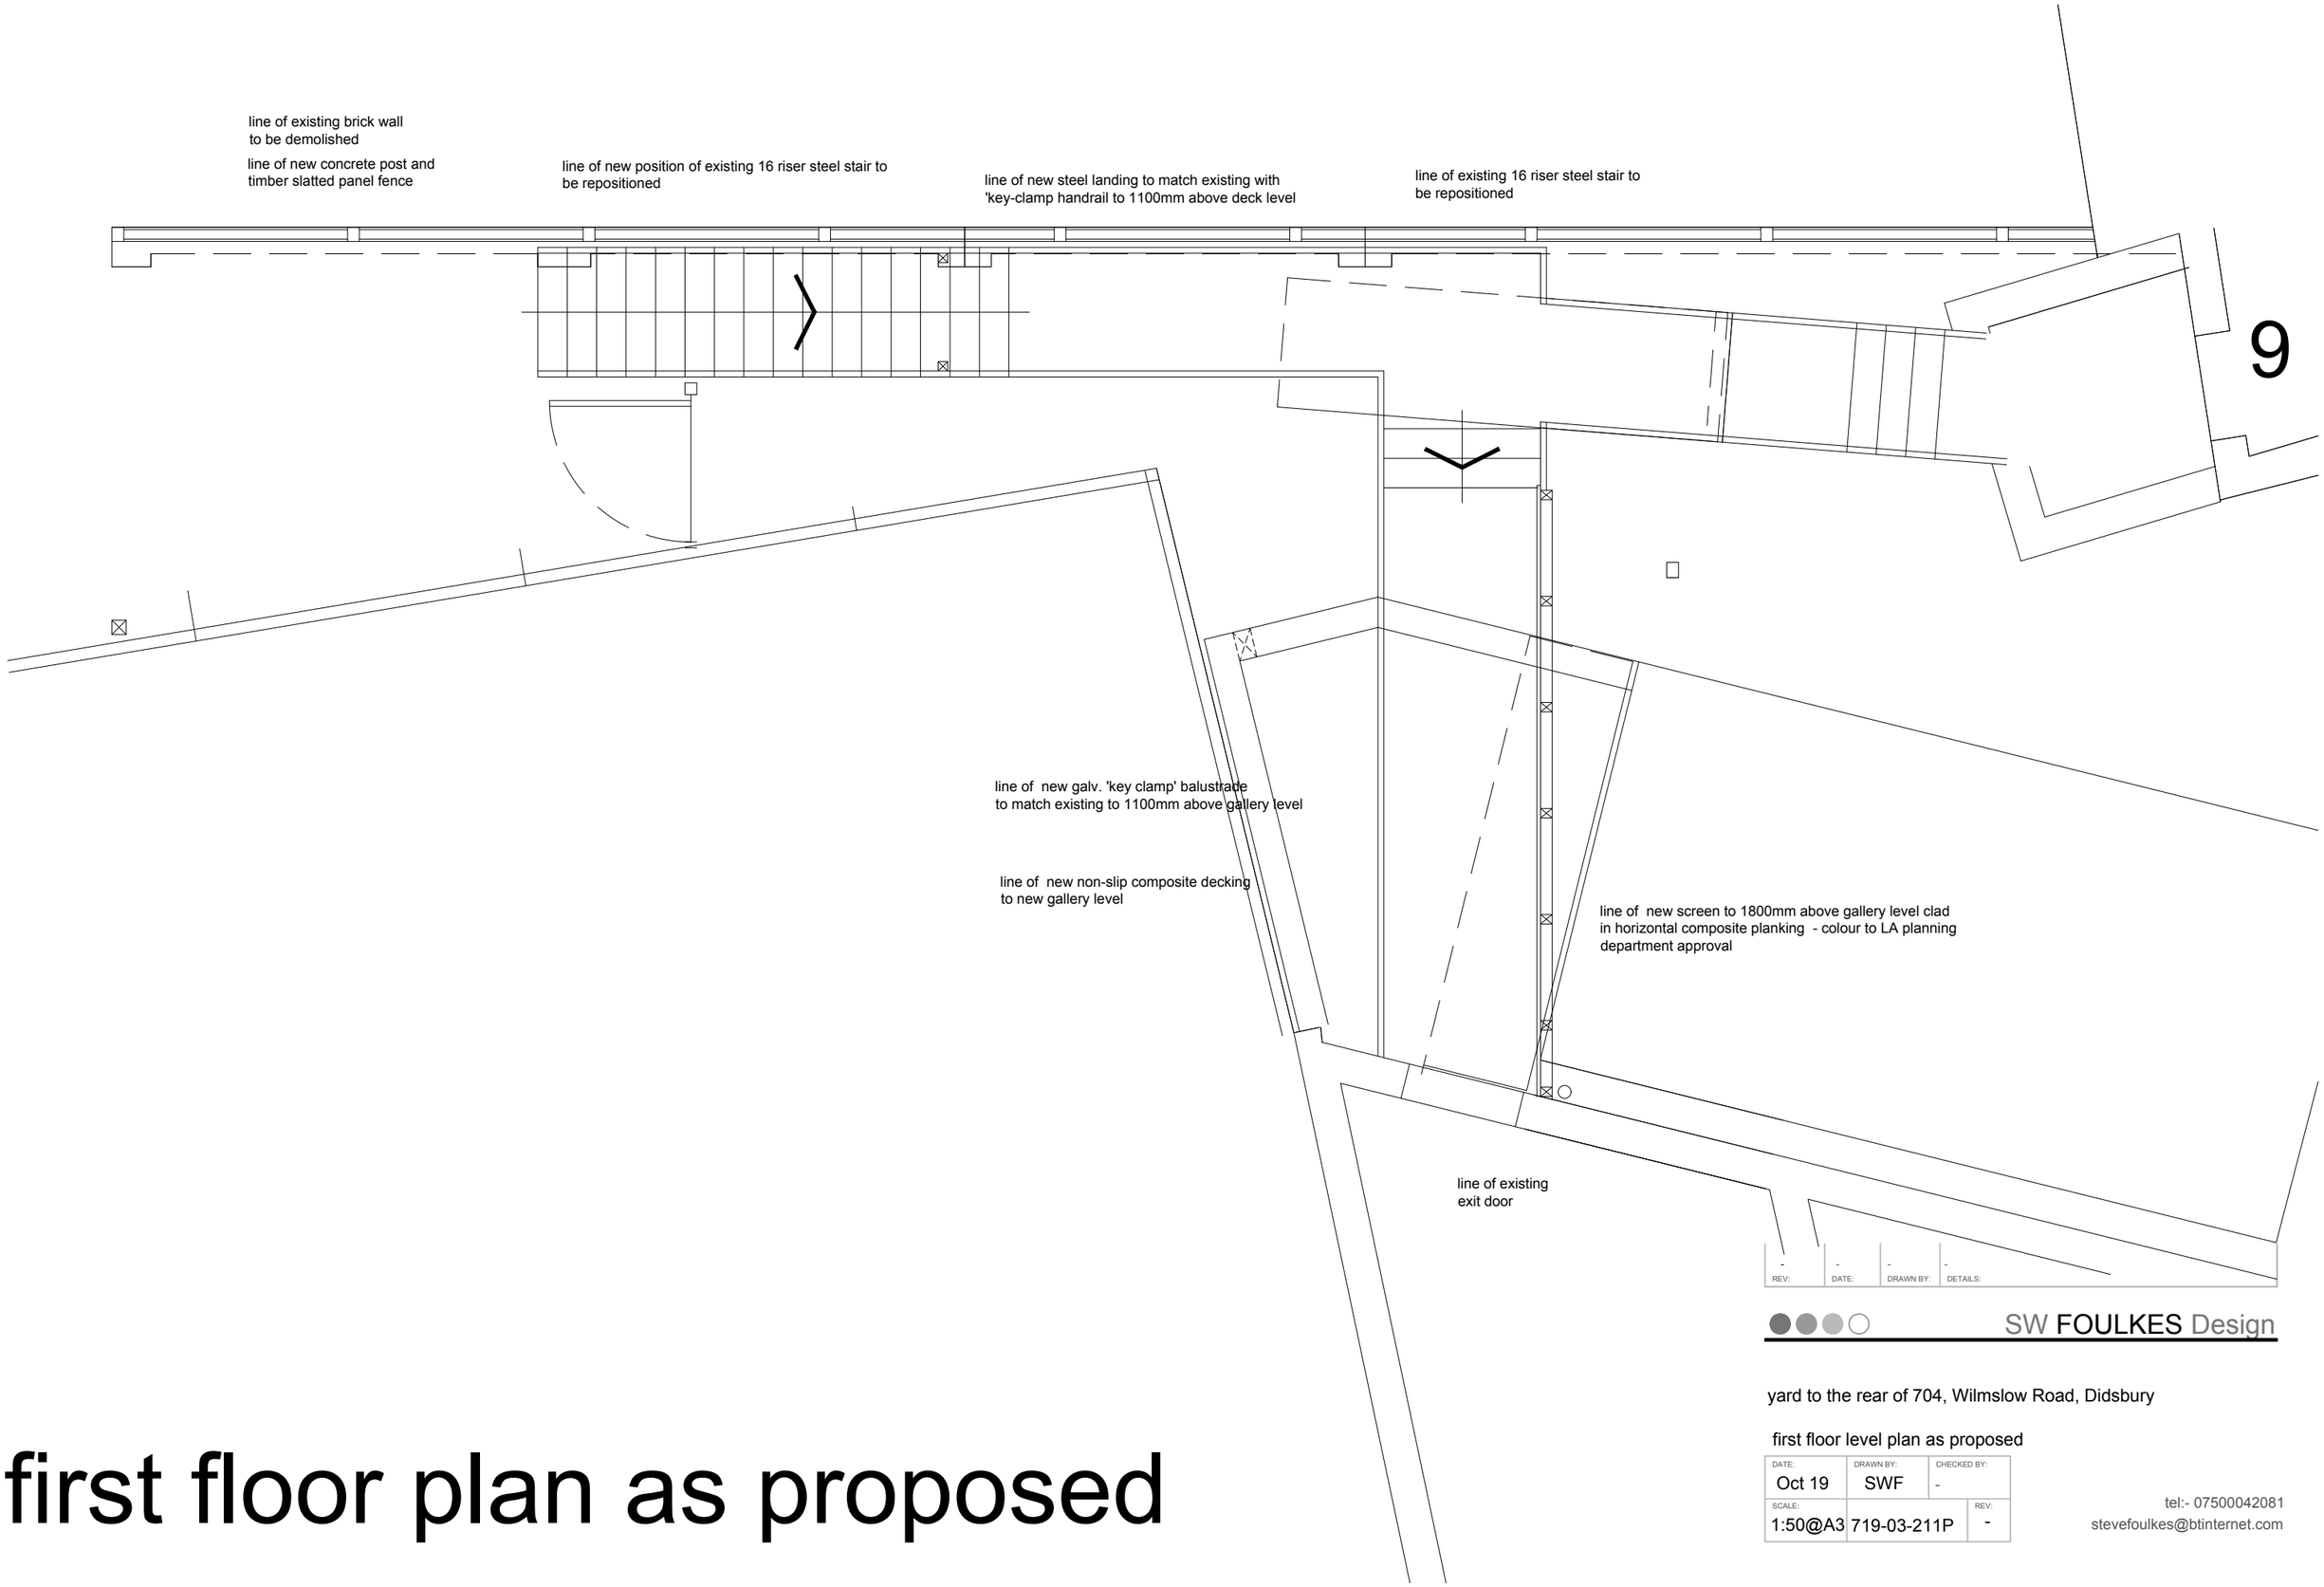

REV:	DATE:	DRAWN BY:	DETAILS:
-	-	-	-

SW FOULKES Design

yard to the rear of 704, Wilmslow Road, Didsbury

first floor level plan as proposed

DATE:	DRAWN BY:	CHECKED BY:	
Oct 19	SWF	-	
SCALE:			REV:
1:50@A3	719-03-211P		-

tel:- 07500042081
stevefoulkes@btinternet.com

first floor plan as proposed