


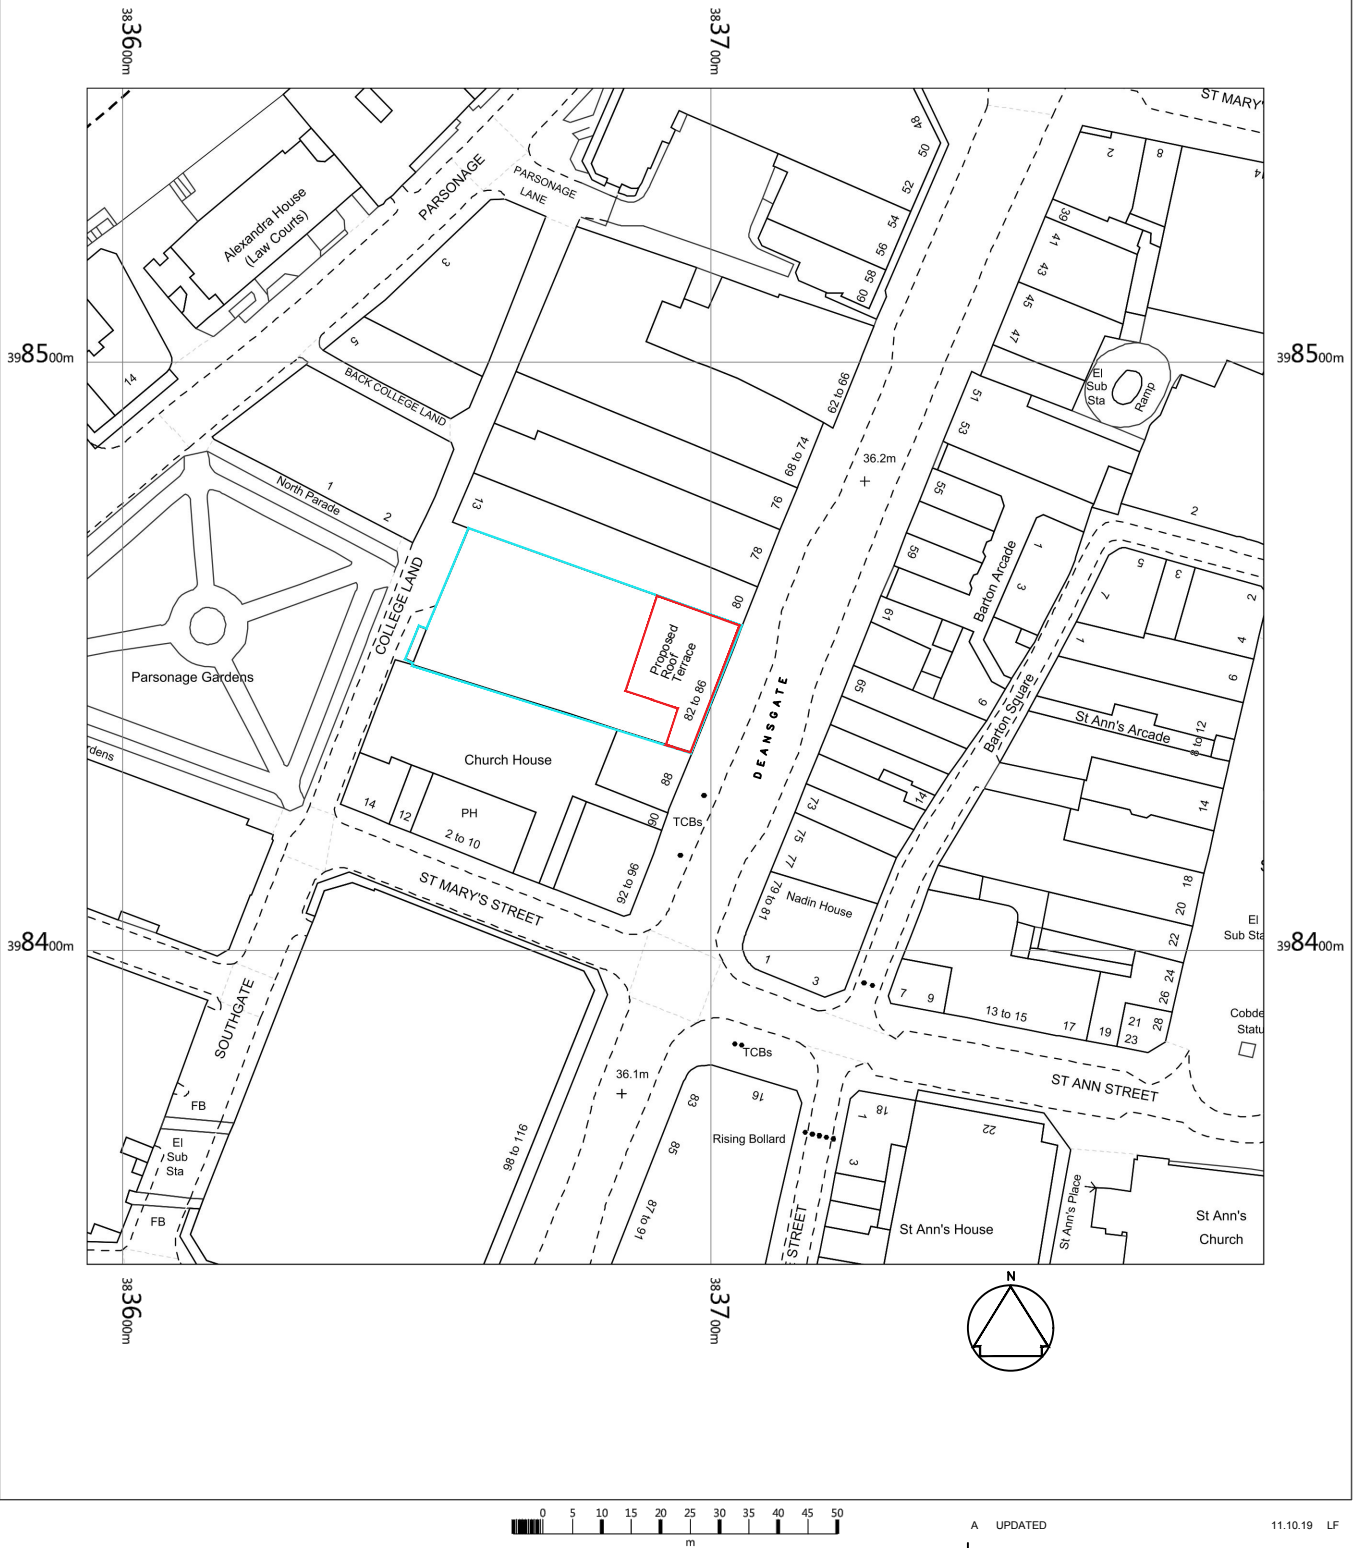

00 LOCATION PLAN
Scale: 1:1250

A UPDATED		11.10.19 LF	
Rev	Description	Date	By
		FIREBOX DESIGN LTD Burnham House 373 Bury New Road, Prestwich, M25 1AW T +44 (0) 7944526444 www.firebox-design.co.uk	
Client MAYFAIR CAPITAL		Scale 1:1250@A4	
Project 86 DEANSGATE REFURBISHMENT MANCHESTER M3 2QG		Date 26.09.19	
Description LOCATION PLAN		By LF	
		Job FB210	
		Dwg 00-900	Rev A

DO NOT SCALE THIS DRAWING. CHECK ALL DIMENSIONS ON SITE

THIS DRAWING IS PROTECTED BY COPYRIGHT. IT MAY NOT BE REPRODUCED IN ANY FORM OR BY ANY MEANS FOR ANY PURPOSE, WITHOUT GAINING PRIOR WRITTEN PERMISSION FROM KING STURGE