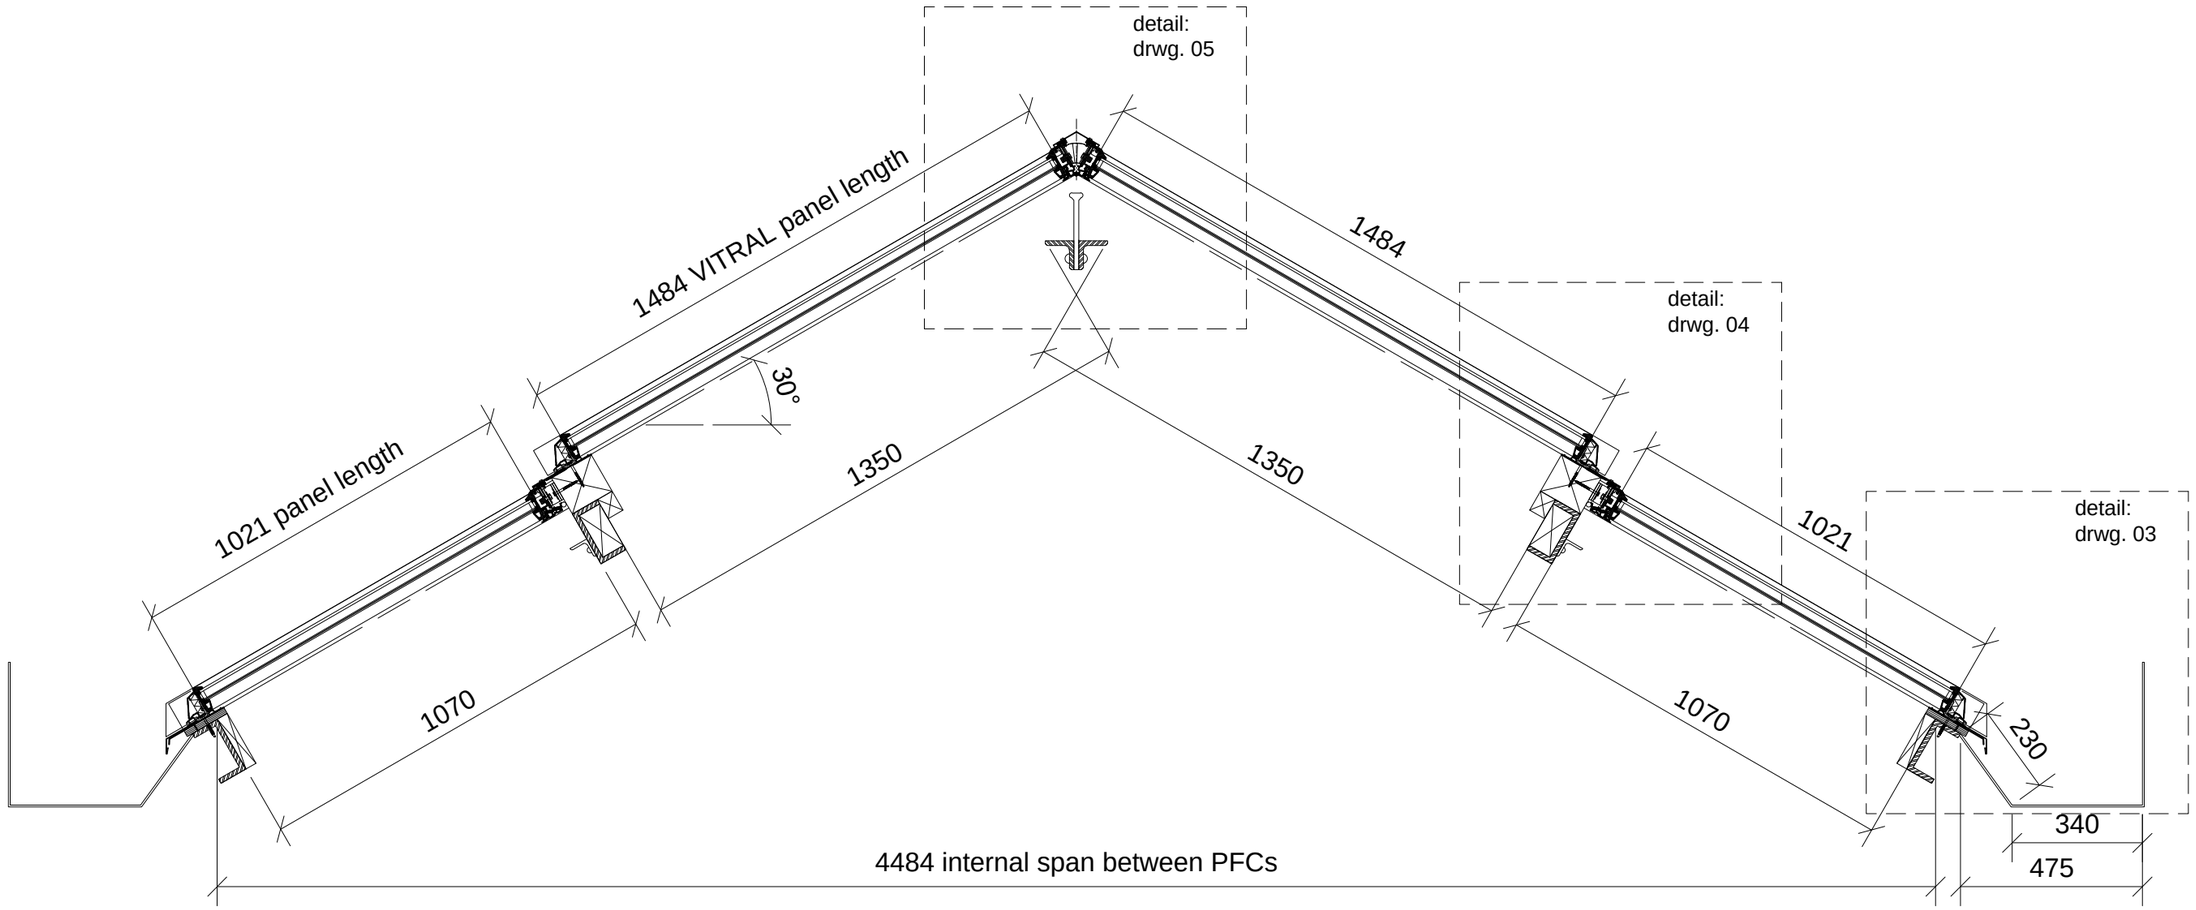

Rev.	Date:-	*Amendment :-*
A	24/06/19	*up-dated as per site survey dimensions; issue for approval.*
01	17/10/18	*first issue for information /comment*

FOR APPROVAL

RED SYSTEMS
Specialist Glazing

Plot L, Buildwas Road,
Clayhill Industrial Est.,
Neston Wirral.
CH64 3RU

Tel. 0845 345 8772
Fax 0845 345 8773

PROJECT:

The Cartway,
St. James',
Manchester

TITLE:

VITRAL Glazing :
Typical cross-section of proposed

Date: 17/10/2018	SCALE 1:16 @ A3	
Drawn by: RESD	Vitral project ref: UK --	checked: LB
Drawing No. 403 - 02	(of 7)	Rev. A