
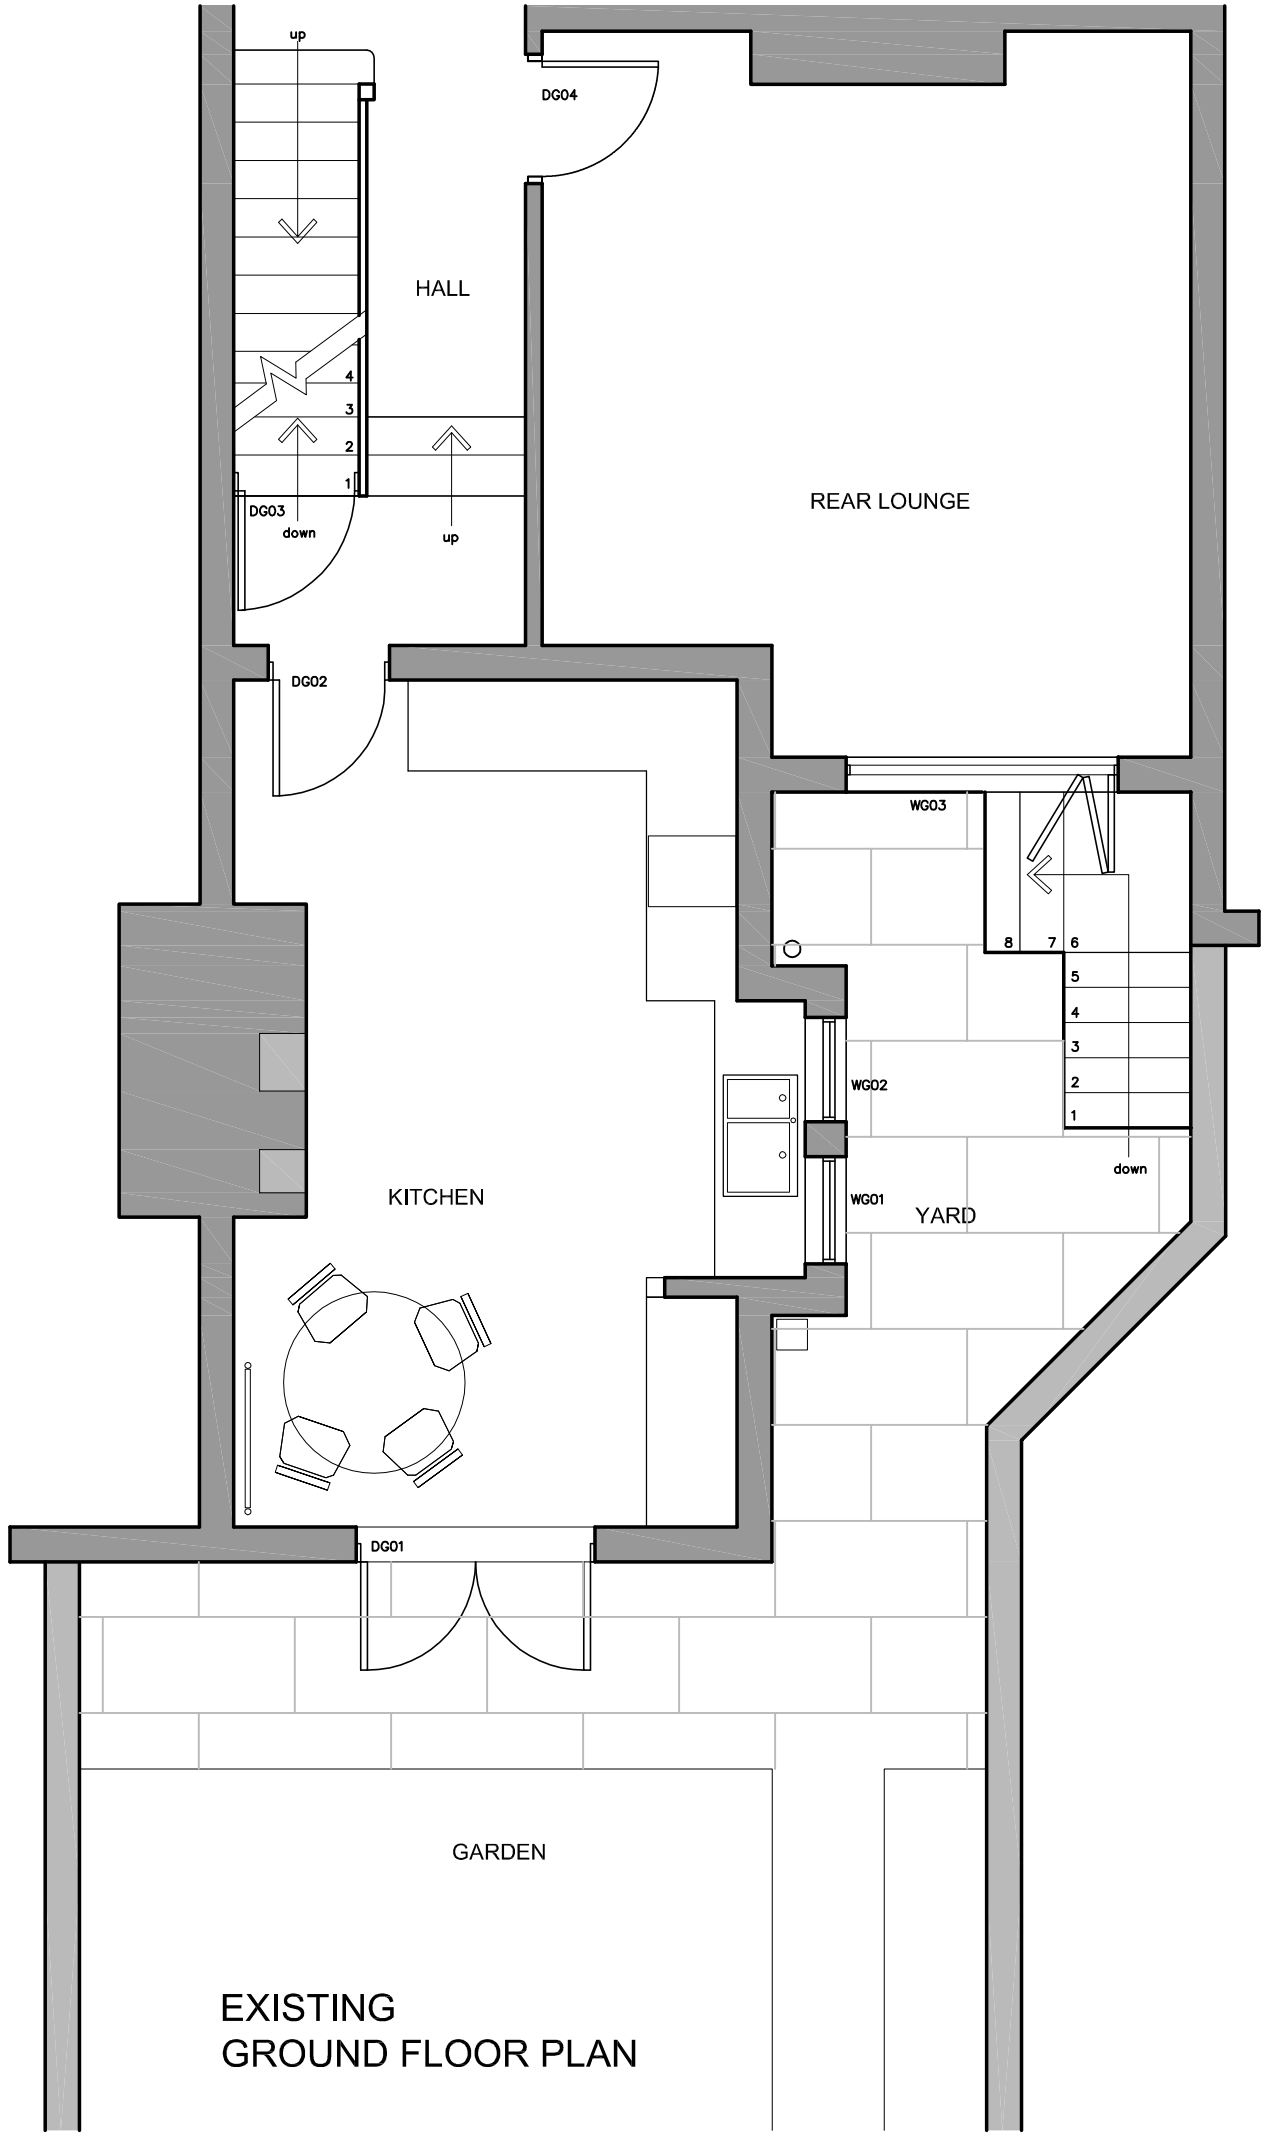


EXISTING
GROUND FLOOR PLAN

NOTES A3

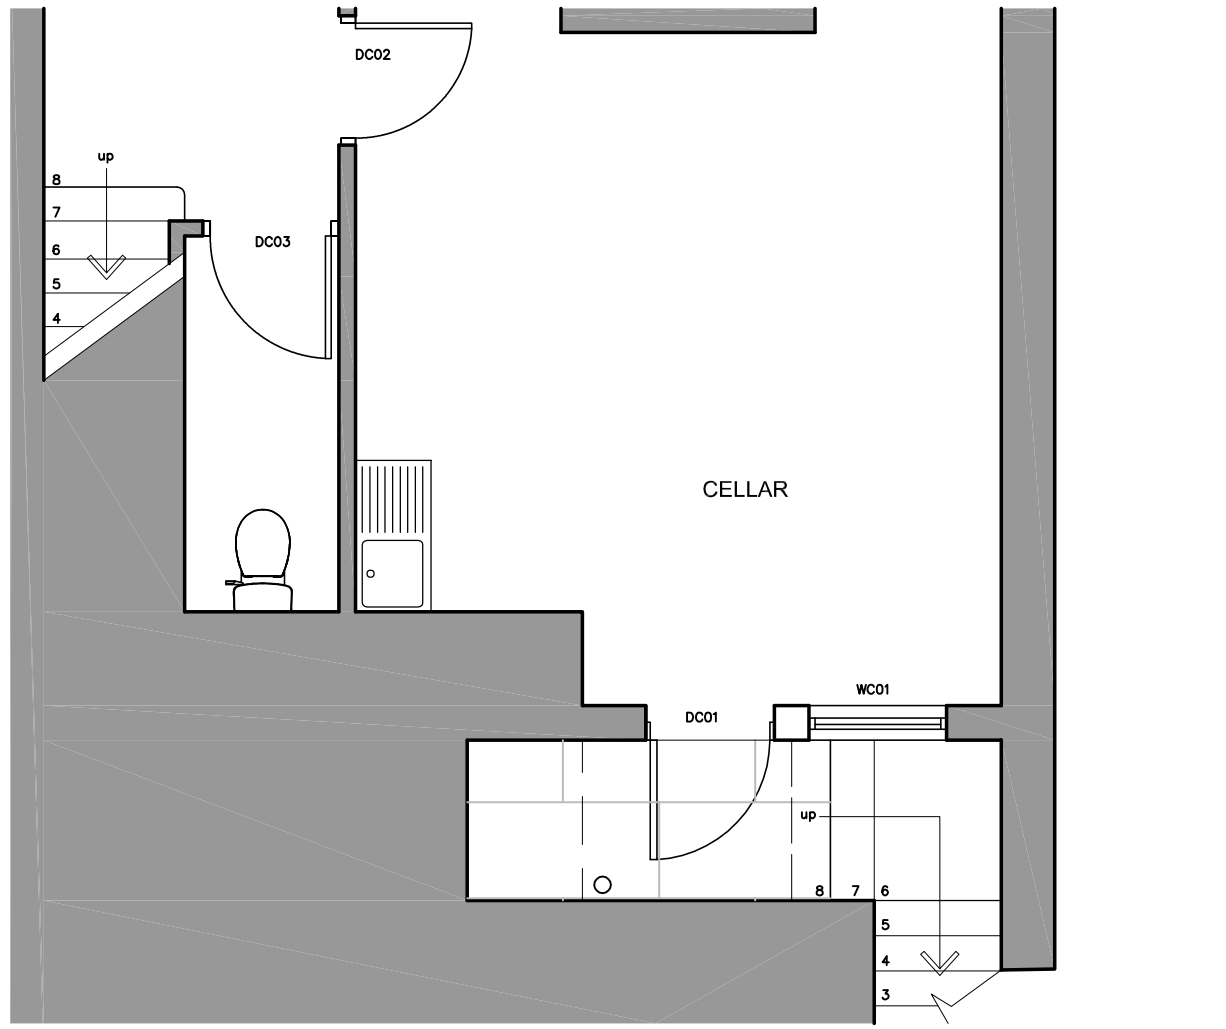

EXISTING
CELLAR FLOOR PLAN

rev	date	by	description

contract

15 VICTORIA AVENUE
DIDSBURY
M20 2GY

client

MR WARD

drwg no.	rev.	date
5000/ 01		May 19
scales 1:50	drawn RW	checked

subject

EXISTING PLANS

Warburton associates
Chartered Architects
The Old Police Station, 62 Chapel Street, MANCHESTER M3 7AA
Tel: 0161 833 9345 Fax: 0161 831 7584 mail@warburtonassociates.com