OPENINGS TO BE CUT IN FCOA & SAMO CABINET MOUNTING PLATES AS NECESSARY FOR CABLE ENTRY

CABLES TO ENTER LINK AC VIA DEDICATED OPENINGS IN BTM/RHS. ALL UNUSED HOLES TO BE SEALED.

ALL CABS BOLTED TO MOUNTING PLATES USING M12 GALV BOLTS. MOUNTING PLATES BOLTED TO TIMBER RAILWAY SLEEPERS WITH M12 COACH BOLTS

CABLES TO ENTER BTS3900A & AL CABS THROUGH GLANDS IN PLINTH

CONSTRUCTION DETAILS:

THE CONTRACTOR IS TO CARRY OUT A DELIVERY SURVEY AND LIAISE WITH COMMSCOPE REGARDING DELIVERY AND ERECTION OF THE TEMP TOWER INSTALLATION.

ALL SITE PREPARATION, COMPOUND WORKS CABLING, L/P WORKS, RIGGING, CABINET INSTALLATION AND TESTING WORKS ARE TO BE CARRIED OUT BY THE MAIN CONTRACTOR.

CABINETS TOWER AND FENCE TO BE BONDED TO TEMPORARY EARTHING AND LP SYSTEM

SITE TO BE STRIPPED AND BATTERED AS NECESSARY TO FORM LEVEL AREA

PCC TOWER BLOCKS TO BE LANDED ON WELL COMPACTED MATERIAL APPROVED BY ENGINEER. IMPORTED STONE TO BE USED IF NECESSARY.

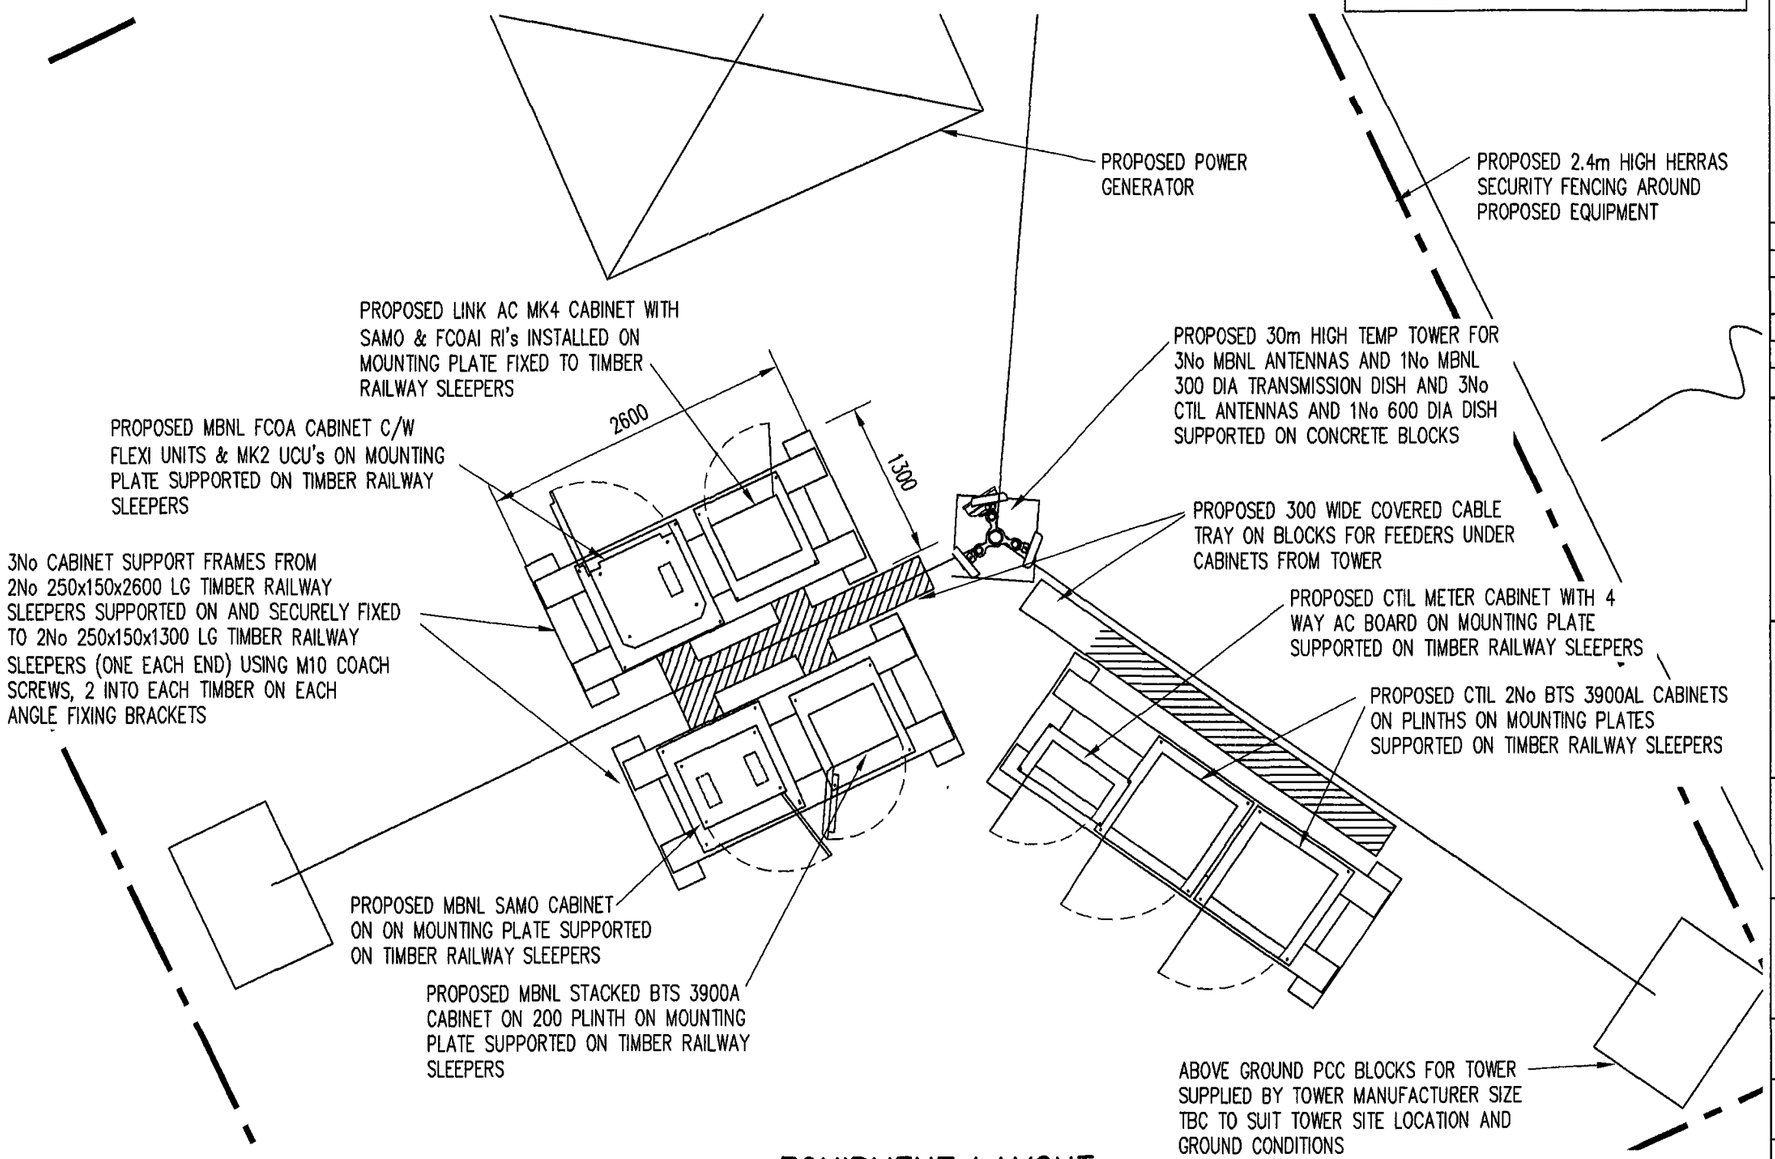

EQUIPMENT LAYOUT

0m 1m 2m

SCALE 1:50

No.	Revision	Date	By	ckd
A5	CTIL DISH INFO & METER CAB ADDED	07/03/18	TM	PSH
A4	CTIL EQUIPMENT ADDED	23/02/18	TM	PSH
A3	TIMBER SLEEPER FIXING BOLT NOTE ADDED ON DRG 03	14/11/17	TM	PSH
A2	REVISED TO SUIT SP & ENGINEERS COMMENTS	10/11/17	TM	PSH
A1	PRELIMINARY ISSUE FOR COMMENT	06/11/17	TM	REM

MBNL

6 Anglo Office Park
67 White Lion Road
Amersham
HP7 9FB
Tel 01494 762 923
Email: info@mbnl co uk

WHP Telecoms Ltd
St James Business Centre,
Wilderspool Causeway, Warrington
WA4 6PS
Tel: 01925 424100 Fax: 01925 424101
e-mail: info@whptelecoms.com

Site Name & Address.

NORTHENDEN GOLF CLUB TEMP NORTHENDEN GOLF CLUB, PALATINE ROAD, MANCHESTER M22 4FR

Title:

PROPOSED TELECOMMUNICATIONS TEMPORARY INSTALLATION EQUIPMENT LAYOUT

Purpose of Issue: **APPROVAL**

Drawing No. **MAN400 – 03**

Cell No: **MAN400** | MBNL ID: **37814**

Issue:	Scale:	Ch'd:	Date:
A5	AS STATED	REM	03/11/17
	Drn: TM Date: 30/10/17	App: PSH	Date: 06/11/17

A3