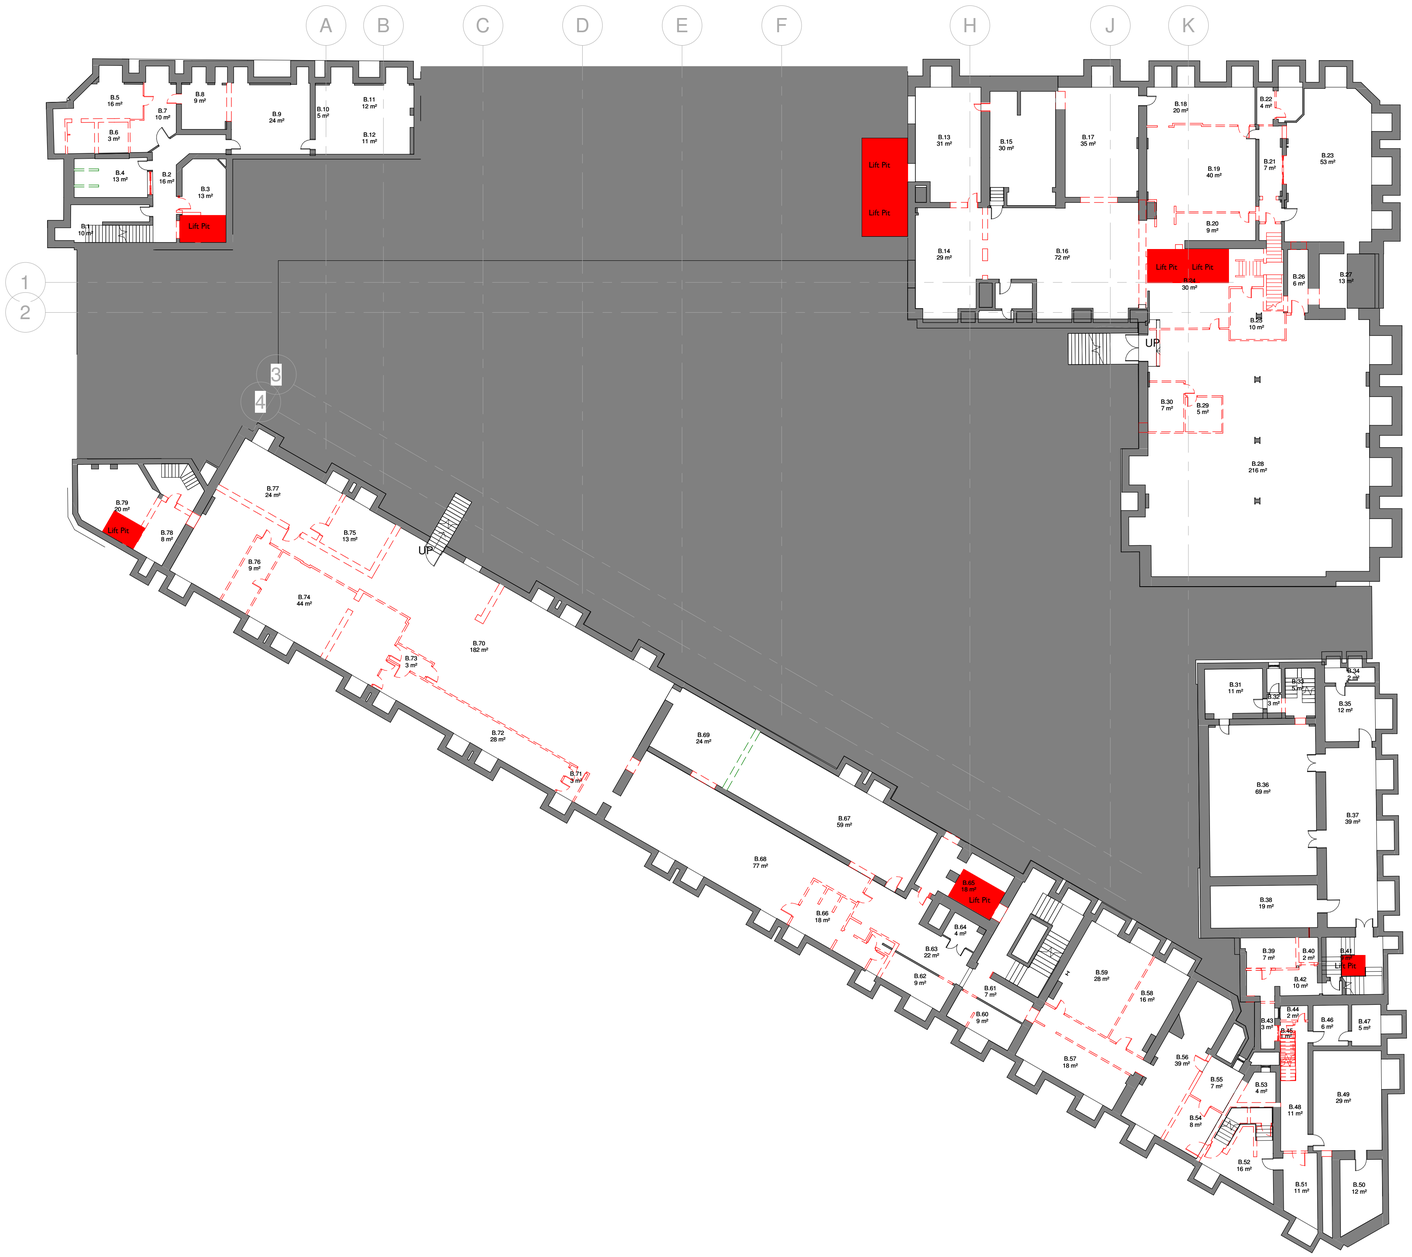


1 / 1053 **Demolition -01 Basement Demolition Plan**

1 : 200

0 2m 4m 6m 8m 10m 20m

N

Notes:

Drawings are based on survey data and may not accurately represent what is physically present.

Do not scale from this drawing. All dimensions are to be verified on site before proceeding with the work.

All dimensions are in millimeters unless noted otherwise.

Purcell shall be notified in writing of any discrepancies.

Key Plan

not to scale

KEY

- Consented Demolition 9th May 2017 (116099 / FO / 2017)
- Proposed wall demolition
- Proposed floor demolition
- Courtyard excavated for services, finishes removed

REV	DATE	DESCRIPTION
1	03/12/19	For Planning
2	06/12/19	For Planning
3	19/12/19	For Planning

CLIENT
Allied London

PROJECT
London Road Fire Station

JOB NUMBER
240242

PURCELL

TITLE
Basement Plan Downtakings & Alterations

SIZE	SCALE	LAST REVISED	DRAWN	CHECKED
A1L	1 : 200	19/12/2019 17:00:14	SA	

REV 3 **SUITABILITY/REASON FOR ISSUE** **S2 FOR PLANNING**

DRAWING NUMBER
240242-PUR-FS-B1-DR-A-1053

St James', 79 Oxford Street, Manchester, M1 6FQ

© PURCELL 2019. PURCELL ® IS THE TRADING NAME OF PURCELL ARCHITECTURE LTD.