



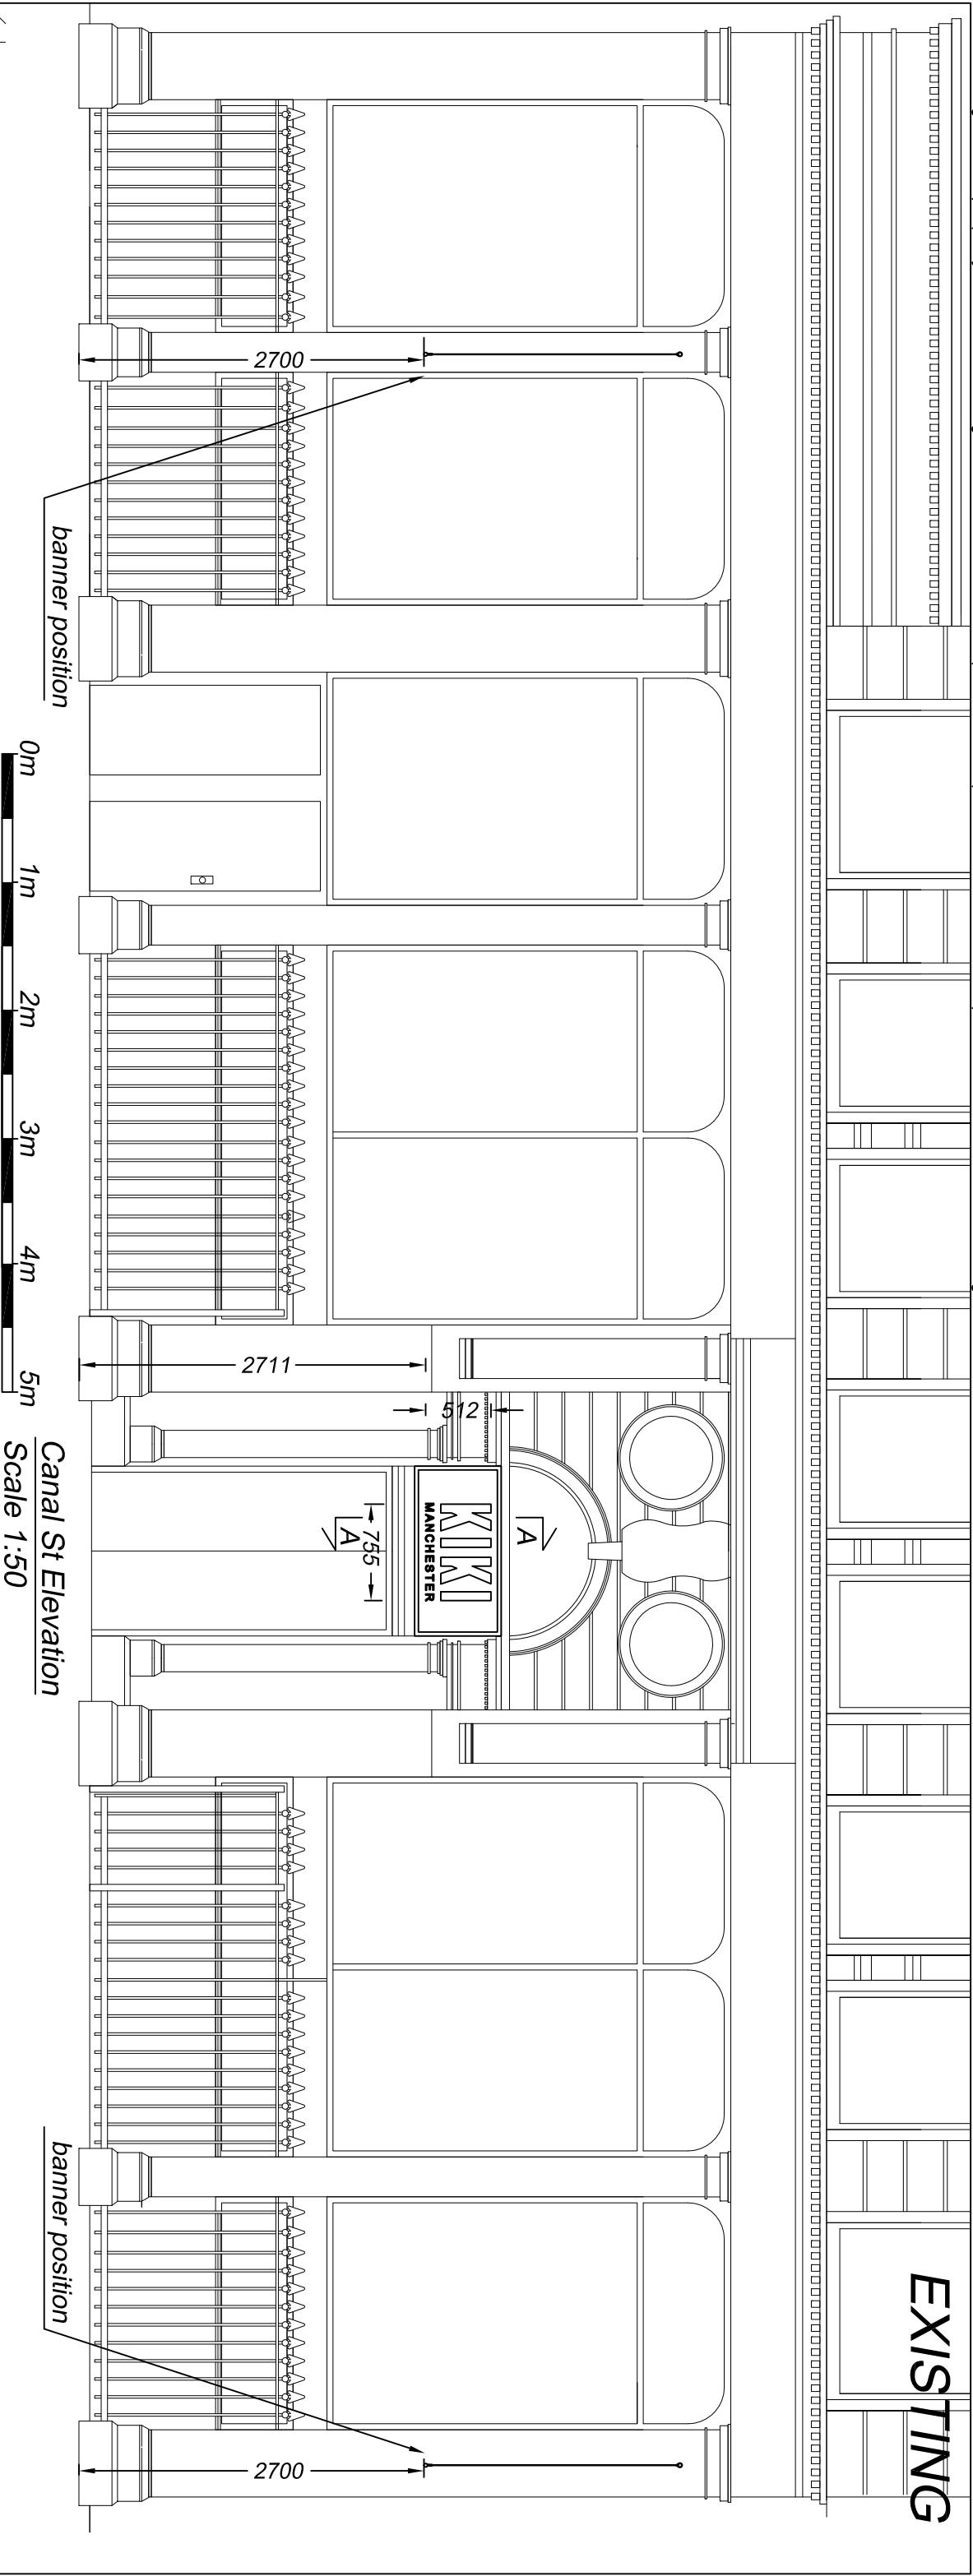

Banner - 2 off
Scale 1:20
Black canvas banner with sewn sleeves is stretched between two black steel posts which have bolt fixings into the column.
Text is printed in white.
No illumination.

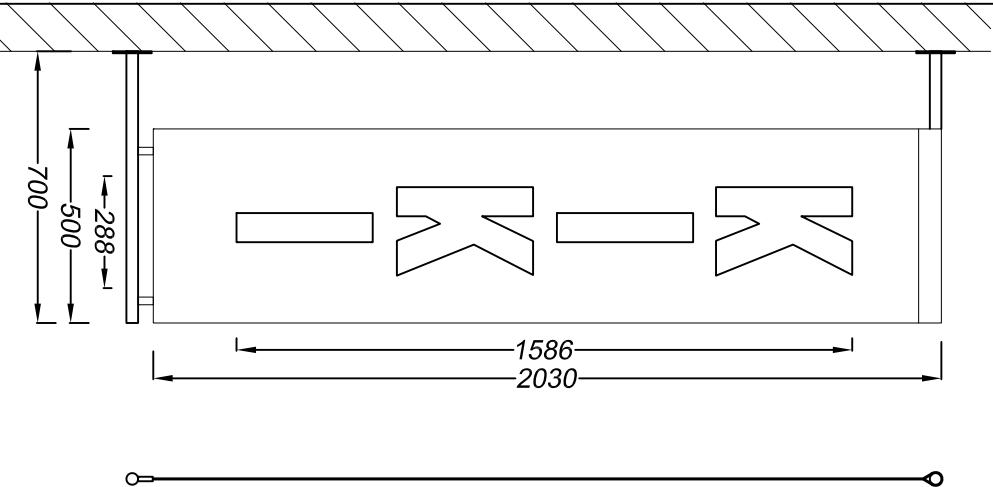

			
Technical Signs			
Floor 1 - Unit 3			
Hille Business Centre			
132 St Albans Road			
Watford, Herts, WD24 4AE			
Tel: 01923 811999			
Fax: 01923 811998			
E-mail: info@technicalsigns.co.uk			
Client: The Brewers		Address/Job details	
4 Canal St		Manchester	
M1 3HE		Existing Signage	
Scale: As specified (A3)		Drawn by: DN	
Date: 13/11/19		Rev	
Drawing No: 396244-1			