


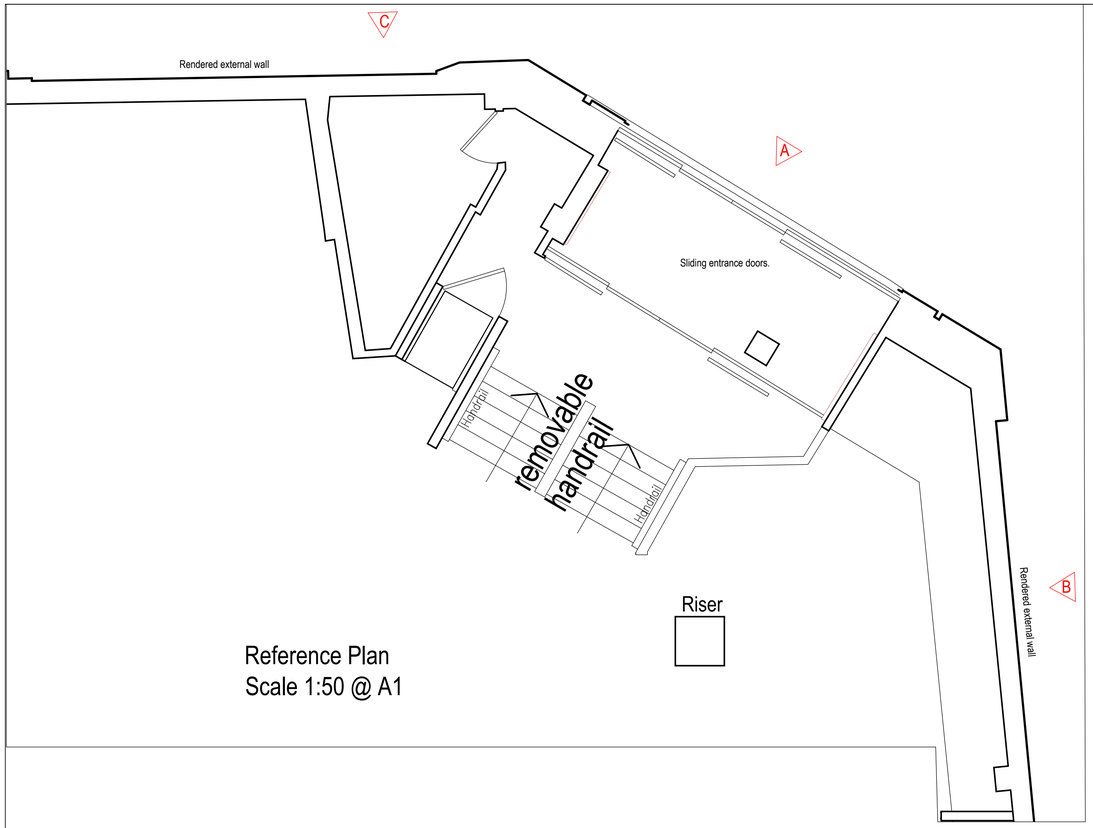


Reference Plan
Scale 1:50 @ A1

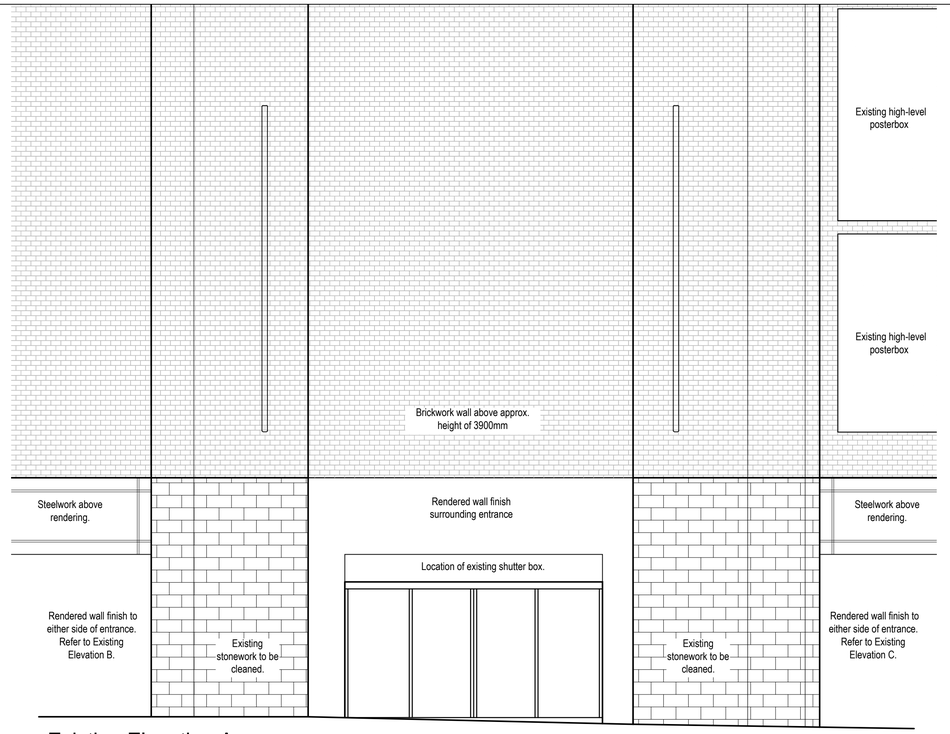


Existing Elevation A
Scale 1:50 @ A1

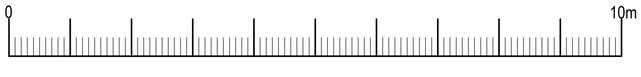

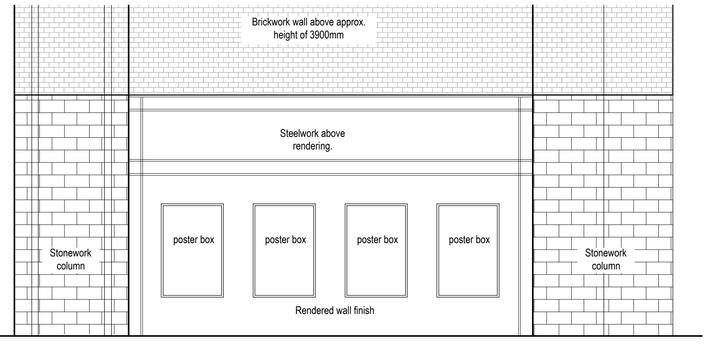

Existing
Elevation B
Scale 1:50 @ A1

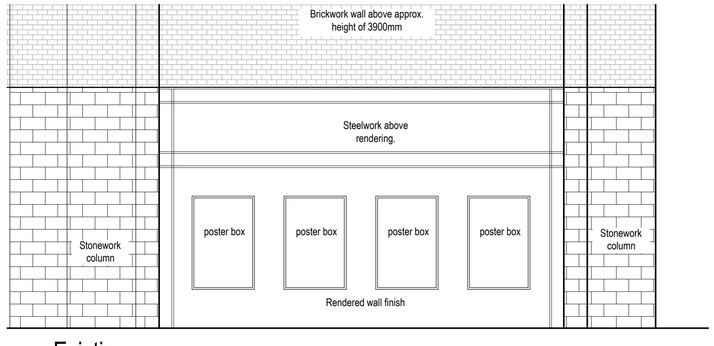

Existing
Elevation C
Scale 1:50 @ A1

DRAWING TO BE READ IN CONJUNCTION WITH DWG. 330 & 345.

REVISION DATE

bignell shackladyewing

Architects Interior Designers

95 Spencer Street, Birmingham, B18 6DA
0121 523 1121 | www.bignellshackladyewing.com

Client
TENPIN

Job
PRINTWORKS MANCHESTER

Drawing Title
EXISTING EXTERNAL ELEVATION

Scale
1:50 @ A1

Date
OCT 2019

Drawn By
JW

Job Number
2019-1747

Drawing Number.
1747-344

Status

Copyright is reserved by them and the drawing is issued on the condition that it is not copied either wholly or in part without the consent in writing of Bignell Shackladyand Ewing Ltd. Figured dimensions to take preference over those scaled. All dimensions to be checked on site before commencement of any work or shop drawings. This drawing is to be read in conjunction with the specification when existing.

RIBA Chartered Practice