

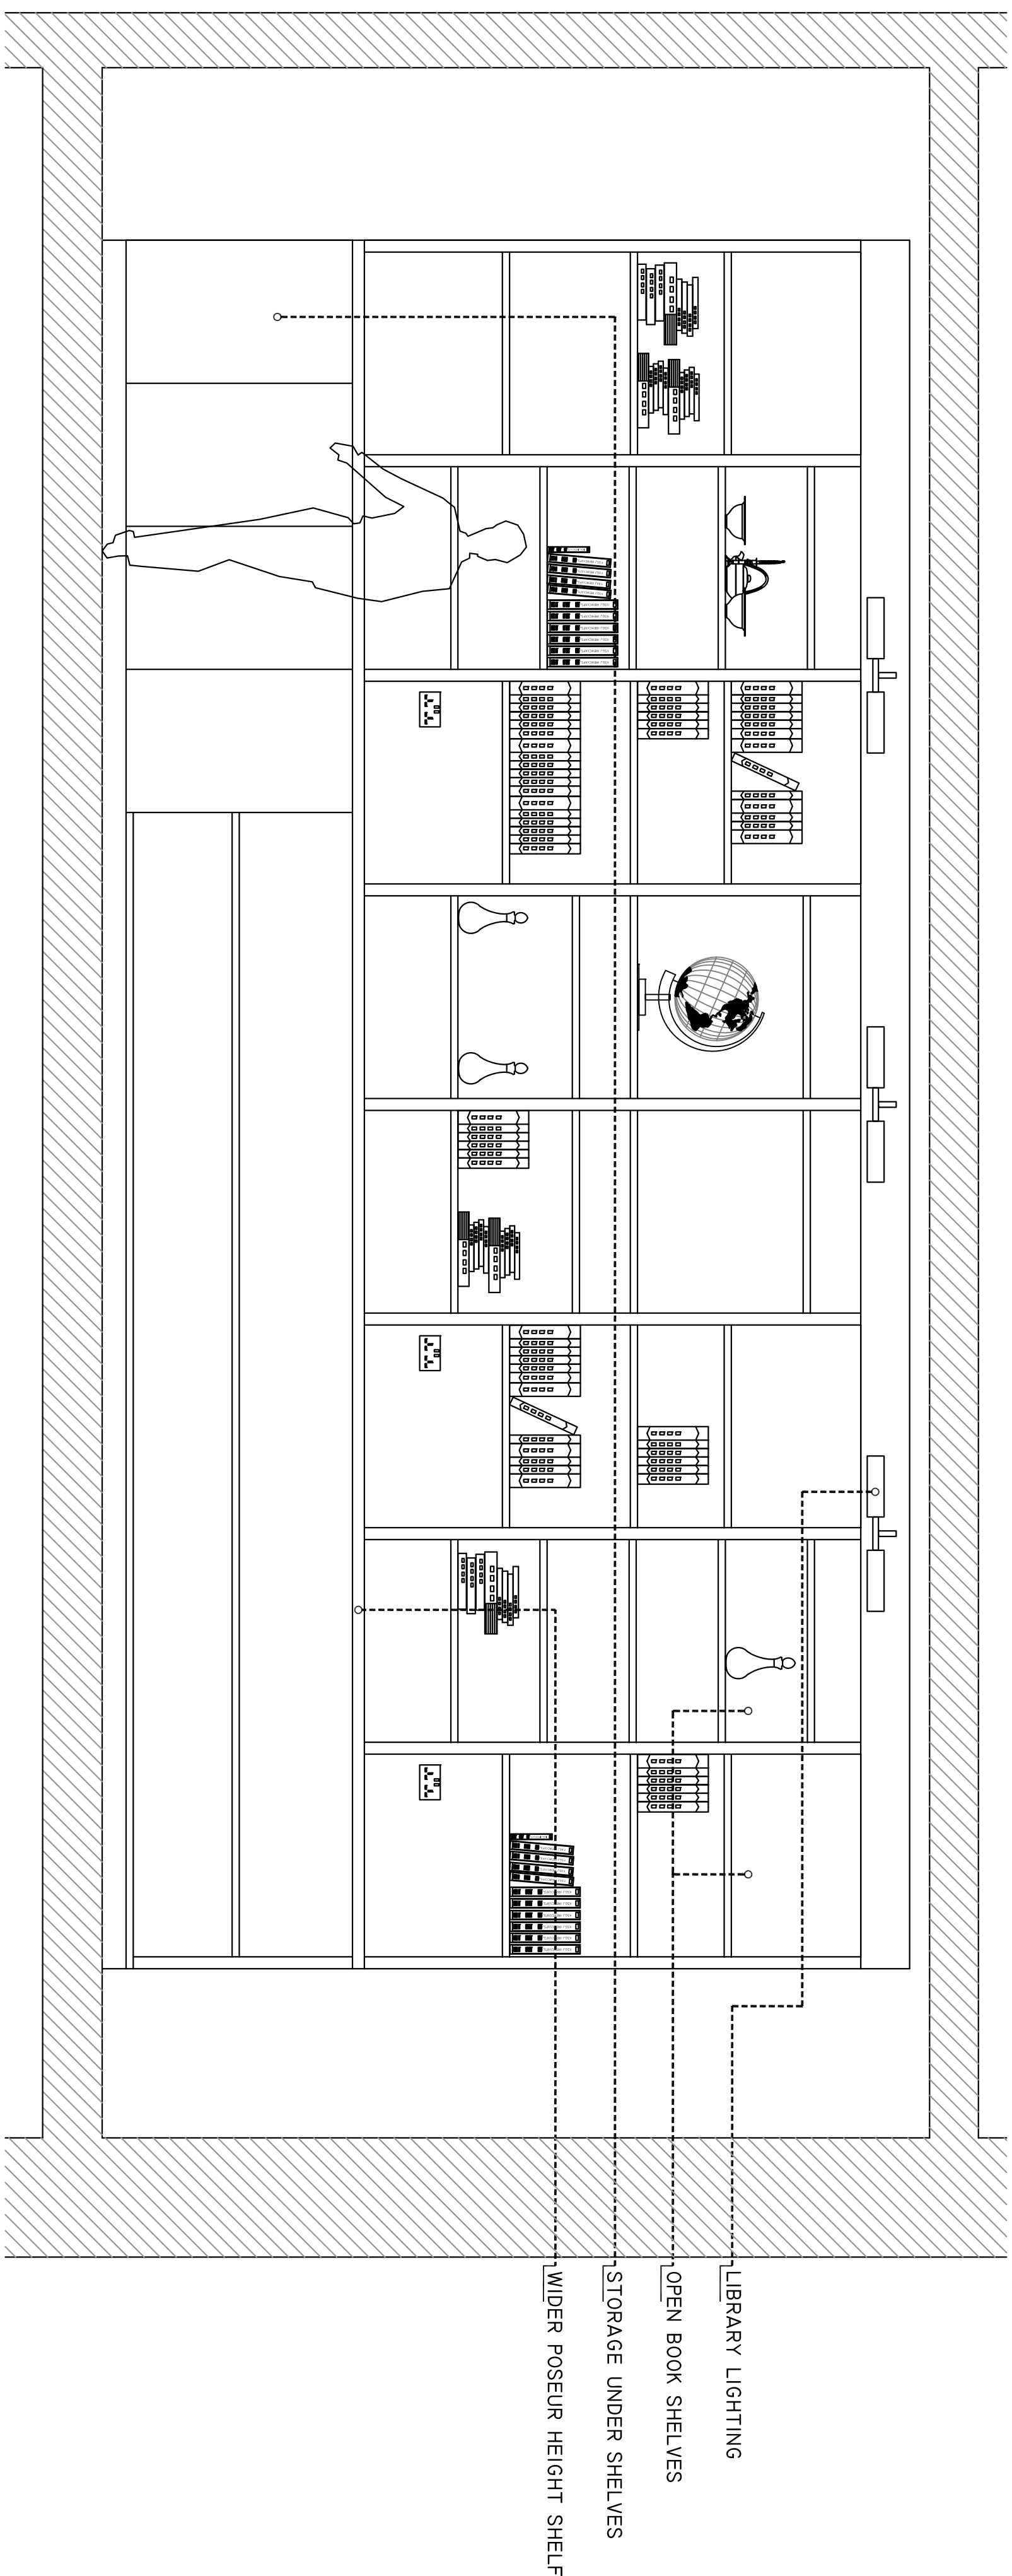


LIBRARY SHELVING (SECTION M-M)

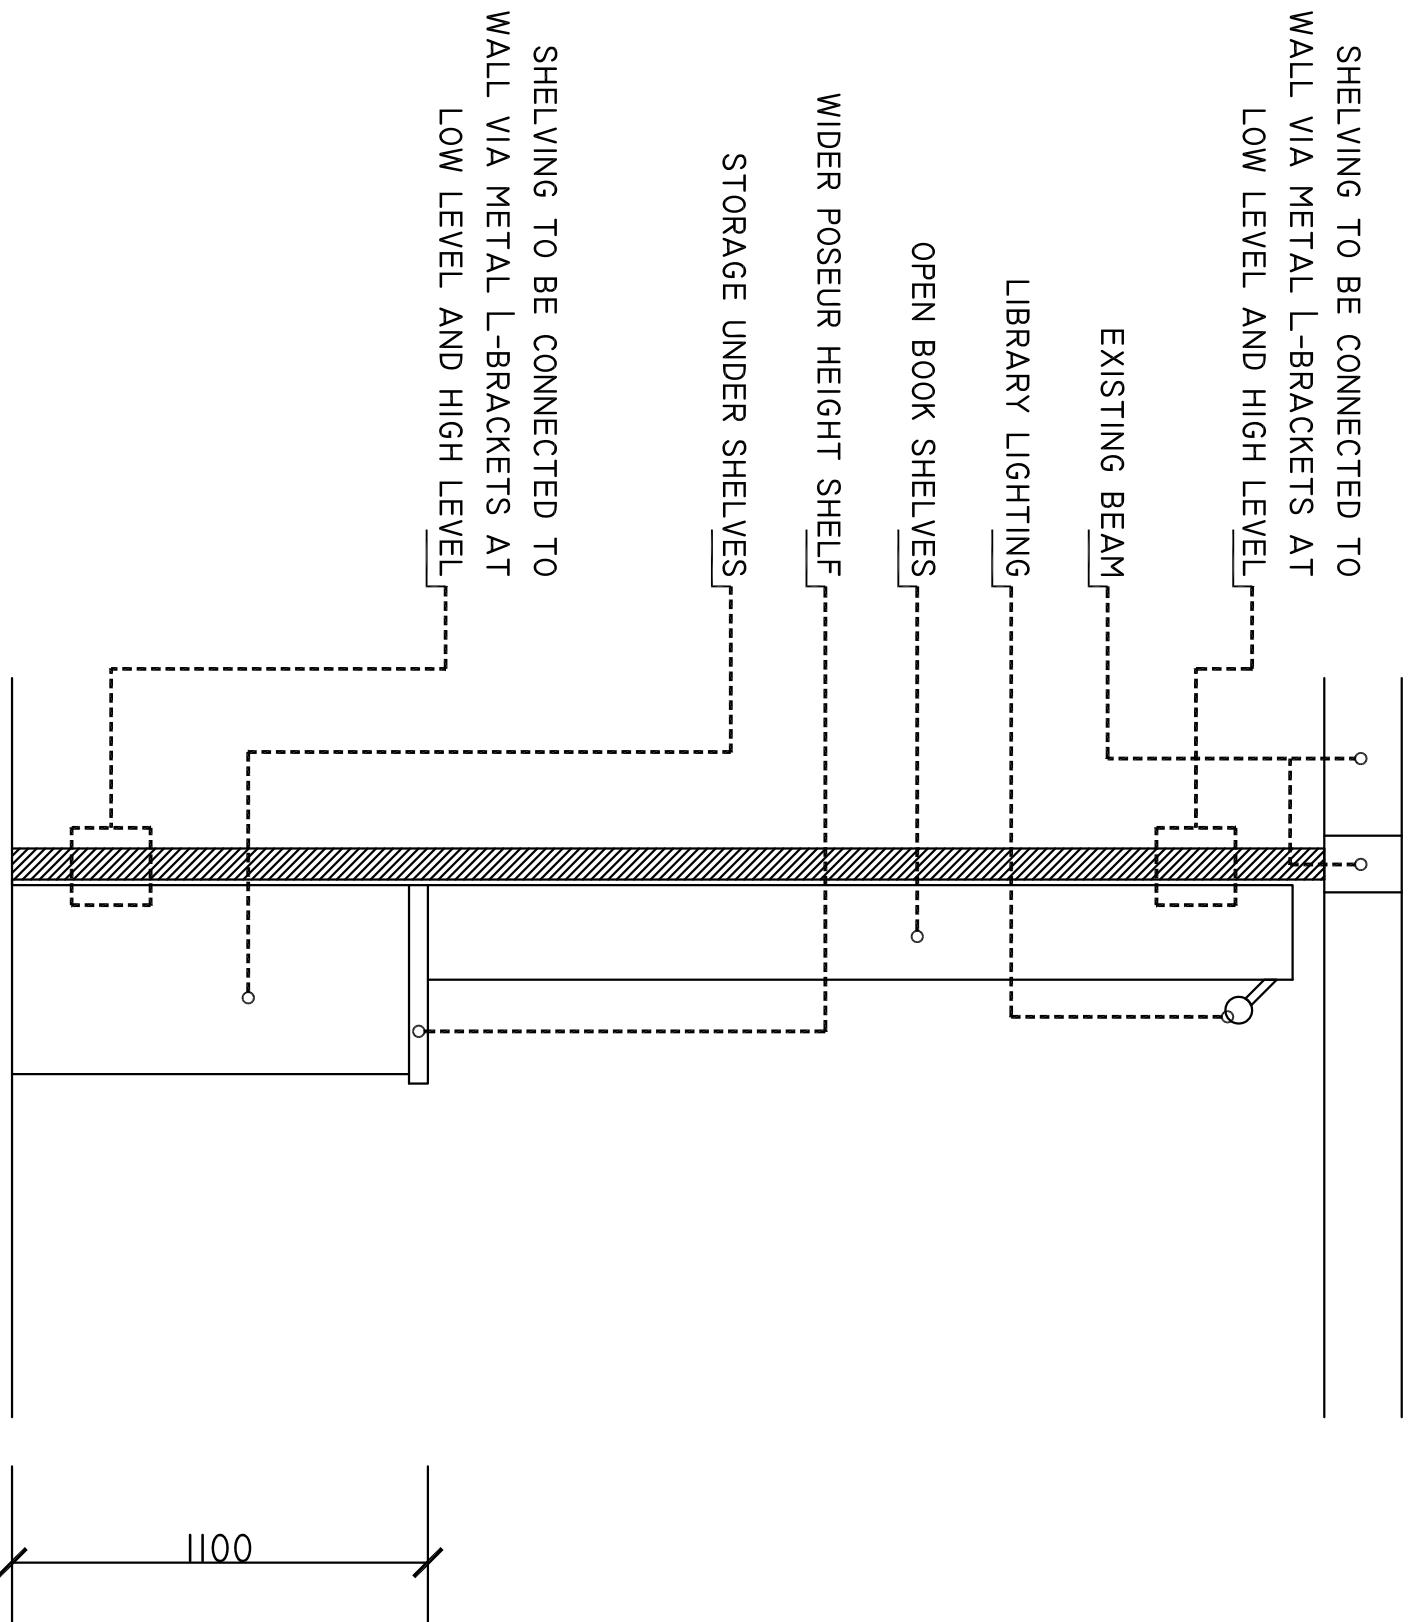

EXISTING CAT A SECTION (SECTION M-M)

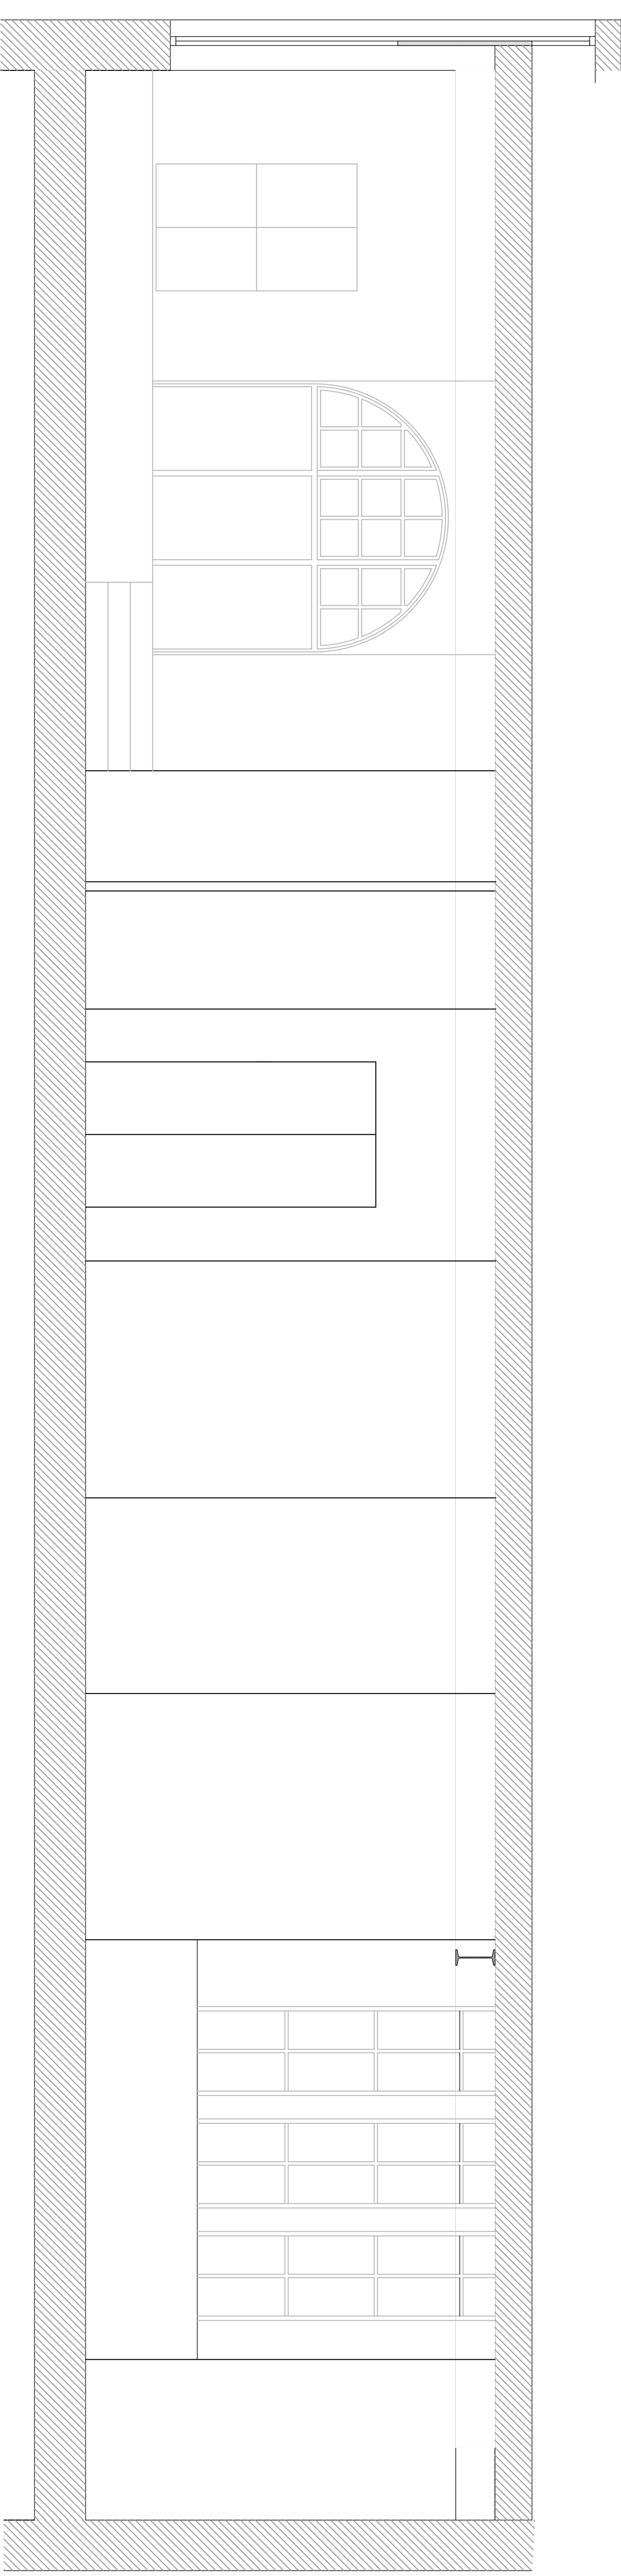

GROUND FLOOR LAYOUT

REFER TO DRAWING 3795-F01-001 FOR LOCATIONS

[illegible]