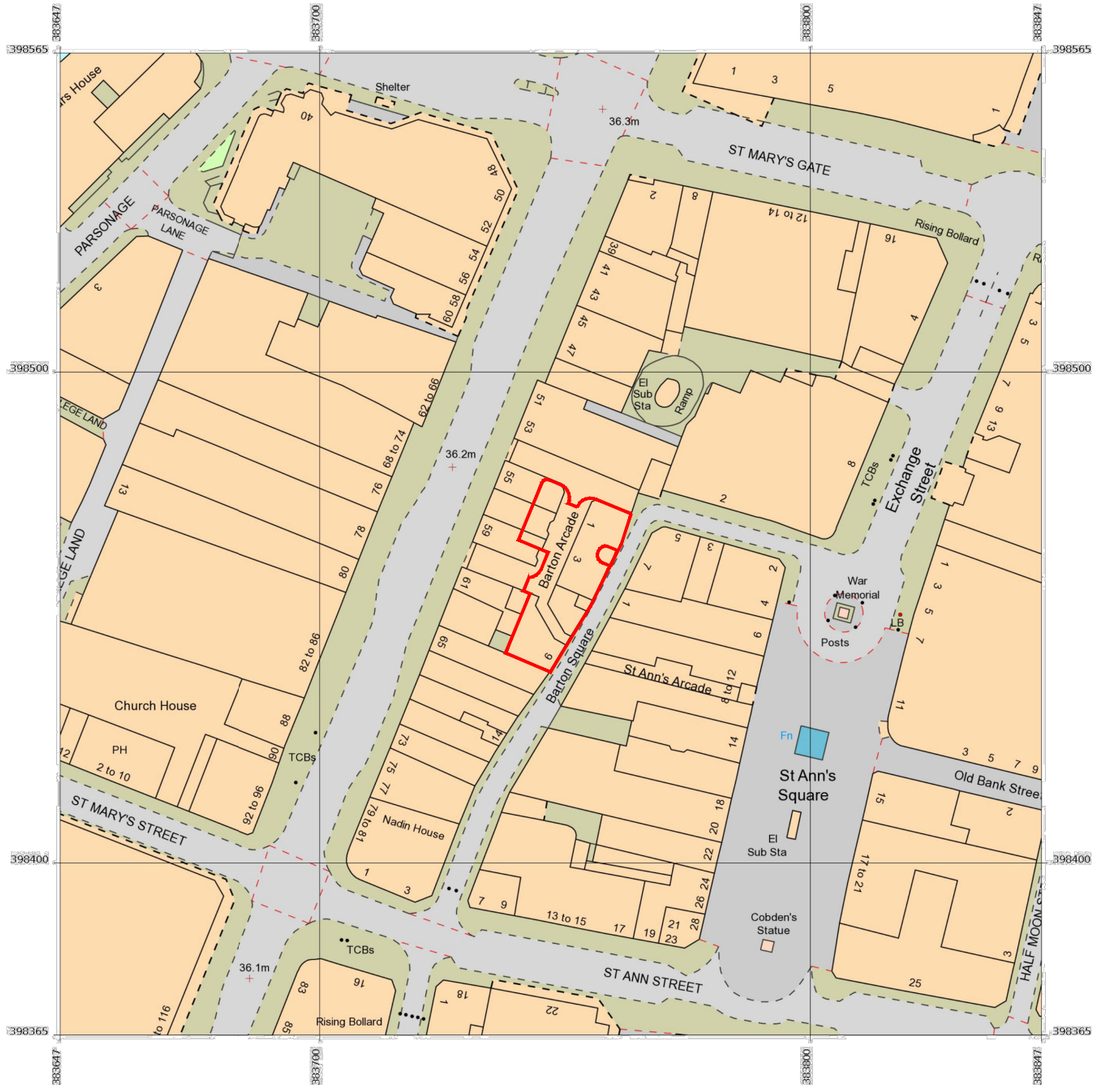

Produced 09 Sep 2019 from the Ordnance Survey MasterMap (Topography) Database and incorporating surveyed revision available at this date.

The representation of a road, track or path is no evidence of a right of way. The representation of features as lines is no evidence of a property boundary.

Metres
0 10 20 30 40 50

1:1250

N

Barton Arcade,
Manchester
M3 2BB

Supplied by: **Stanfords 09 Sep 2019**
Licence: © Crown Copyright and database rights 2019 OS100035409
Order Licence Reference: Ol1346534
Centre coordinates: 383747 398465

S+O associates
interiors - design - architecture
- sedesignassociates.co.uk -

Notes:
1. Do not scale this drawing.
2. If any discrepancies are there, verify SO Associates.
3. This drawing is the property of SO Associates Ltd and is not to be reproduced without the permission.
4. Contractors to perform their own dimension check on site.
5. SO Associates drawing layouts Version 1.0 2019

SO Associates, Manchester
info@sedesignassociates.co.uk
sedesignassociates.co.uk
Registered in England and Wales Company number: 11123283

Drawing number: MOSU_MAN_1601 Revision: Status: FOR PLANNING

Client: SAKE LEISURE LTD

Project title: MOSU MANCHESTER, UNIT 15 BARTON ARCADE, MANCHESTER, M3 2BB

Drawing title: LOCATION PLAN

Date: 09-09-2019 Drawn by: OL Checked by: Scale: AS INDICATED AT A3

Rev.	By	Date	Amendment
-	-	-	-