



- NOTES
- Site information shown is based on information provided by others and subject to further site surveys and site investigations
 - Any discrepancies found on this drawing are to be queried / raised with the relevant people - CHECK & ASK
 - Ownership is based on land registry titles - MAN 91135 & MAN152218, These are subject to the standard Land Registry accompanying notes

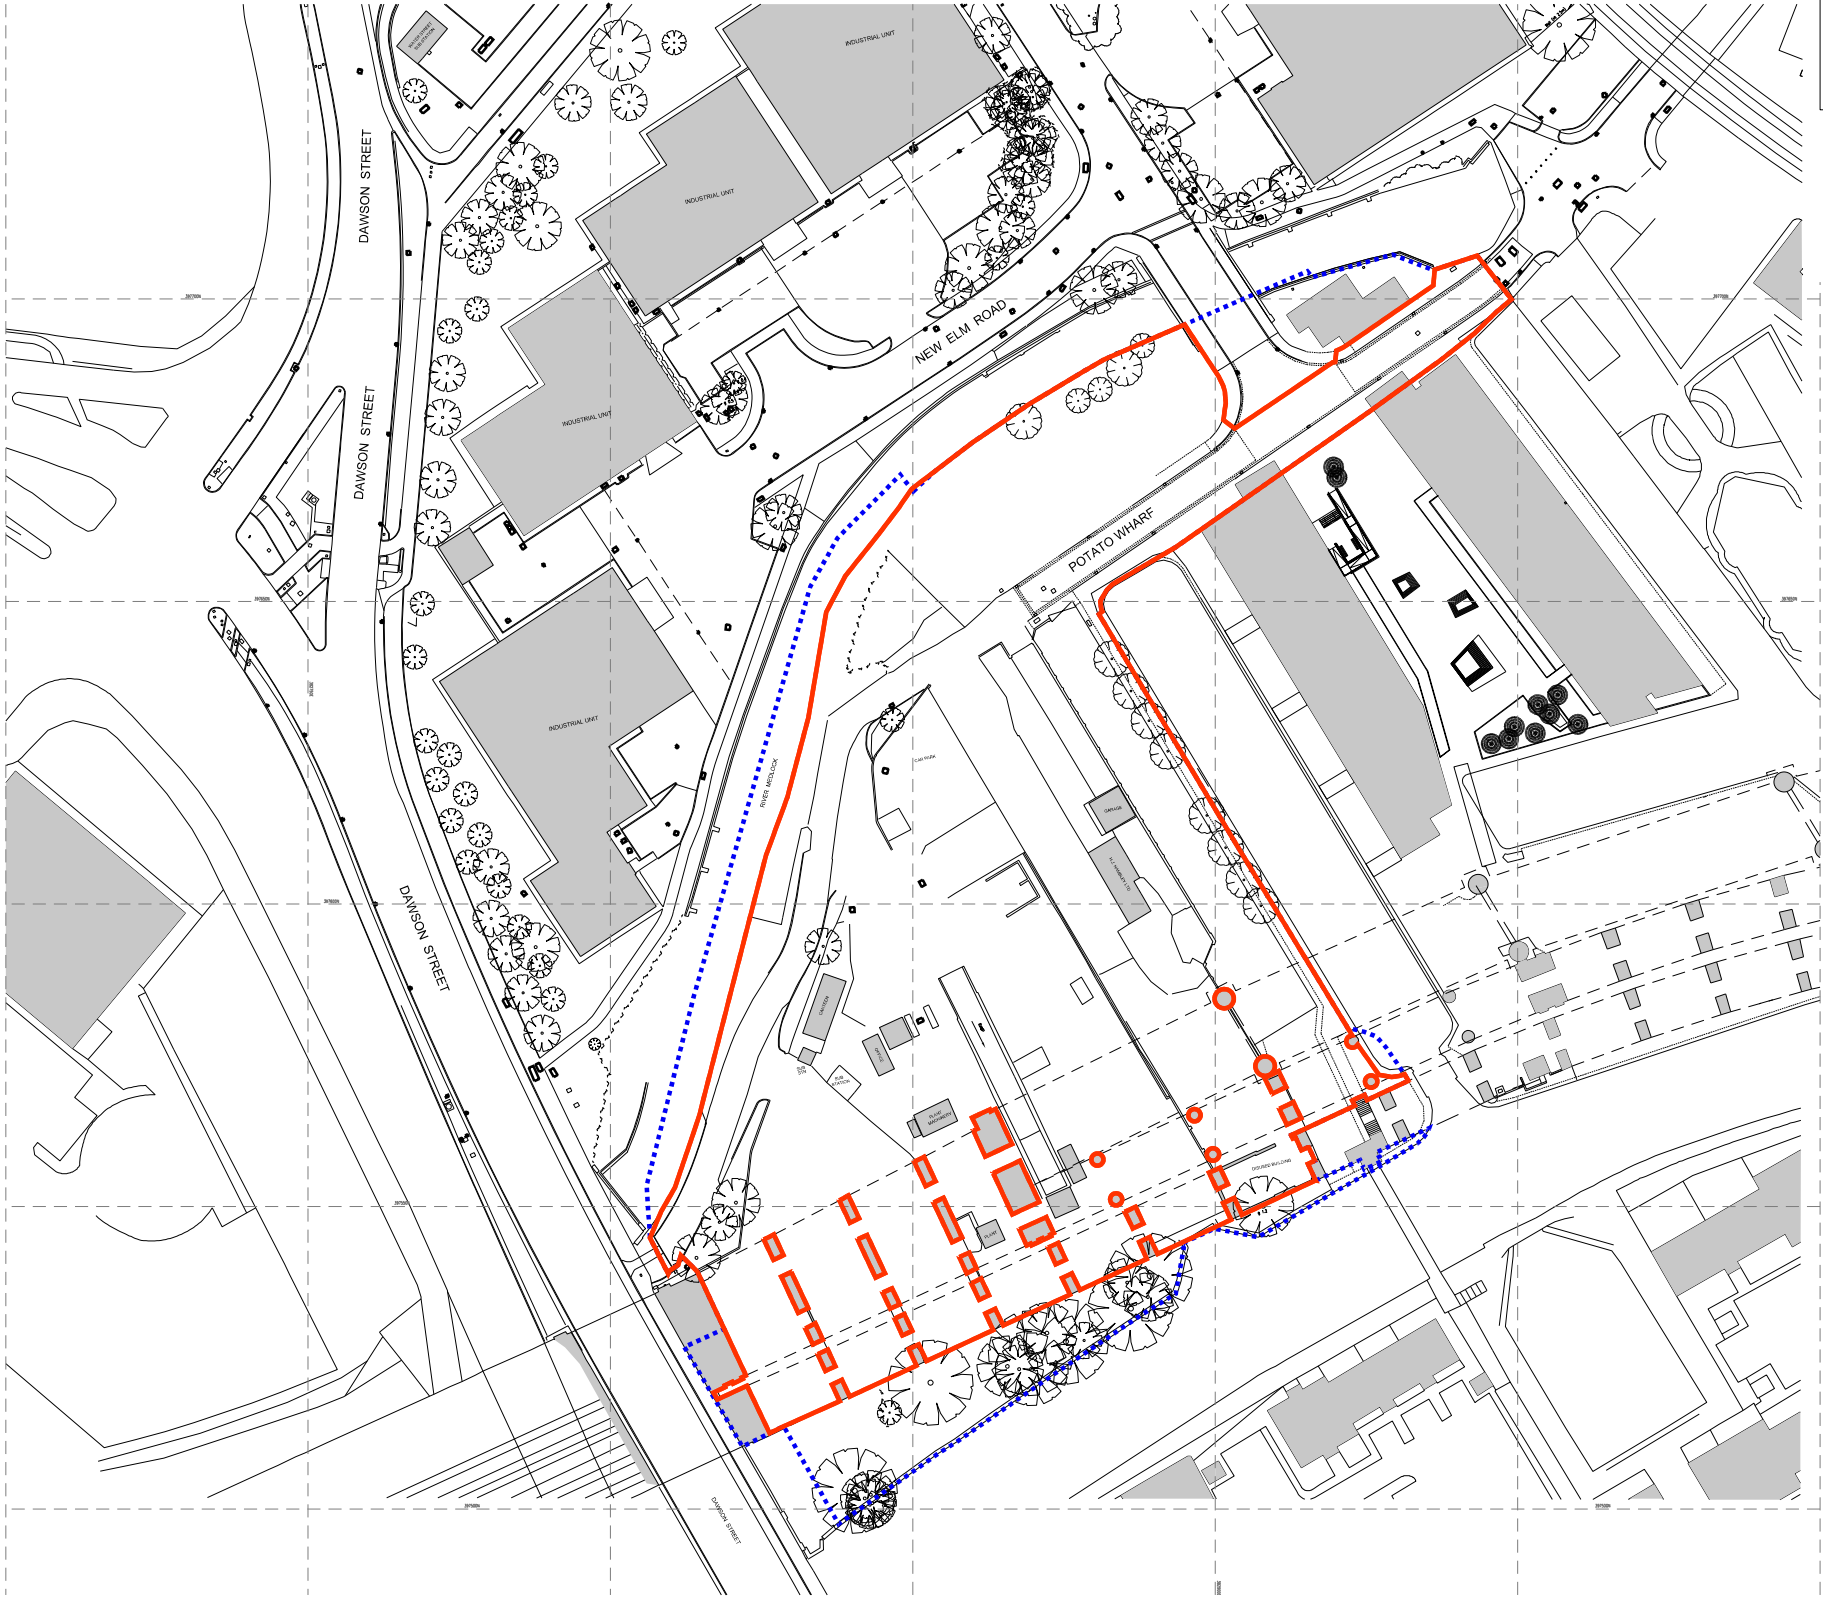

A0700.01 Site Location Plan 1:1250@A3
Application Site (3.014 acres)
Applicant land ownership

Rev	Drawn	Date	Comment
--	DV	08.05.2015	FIRST ISSUE
-A	DV	12.05.2015	Redline amended to reflect comments from client
-B	DV	26.06.2015	PLANNING ISSUE

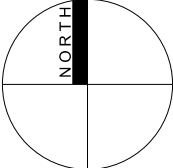

WEEDON

architects

Harry's Yard

176-178 Newhall St

Birmingham B3 1SJ

T: 0121 454 4171

F: 0121 455 9152

www.weedonarchitects.co.uk

POTATO WHARF - BLOCKS 3 & 4

SITE LOCATION PLAN

GENERAL ARRANGEMENT BLOCK 3 & 4

Drawn DV Date APR 2015 PLANNING

Checked PC Scale 1:1250 @ A3 16042 A0700-B

REF: PW3 & 4-WA-DRG-04-0700