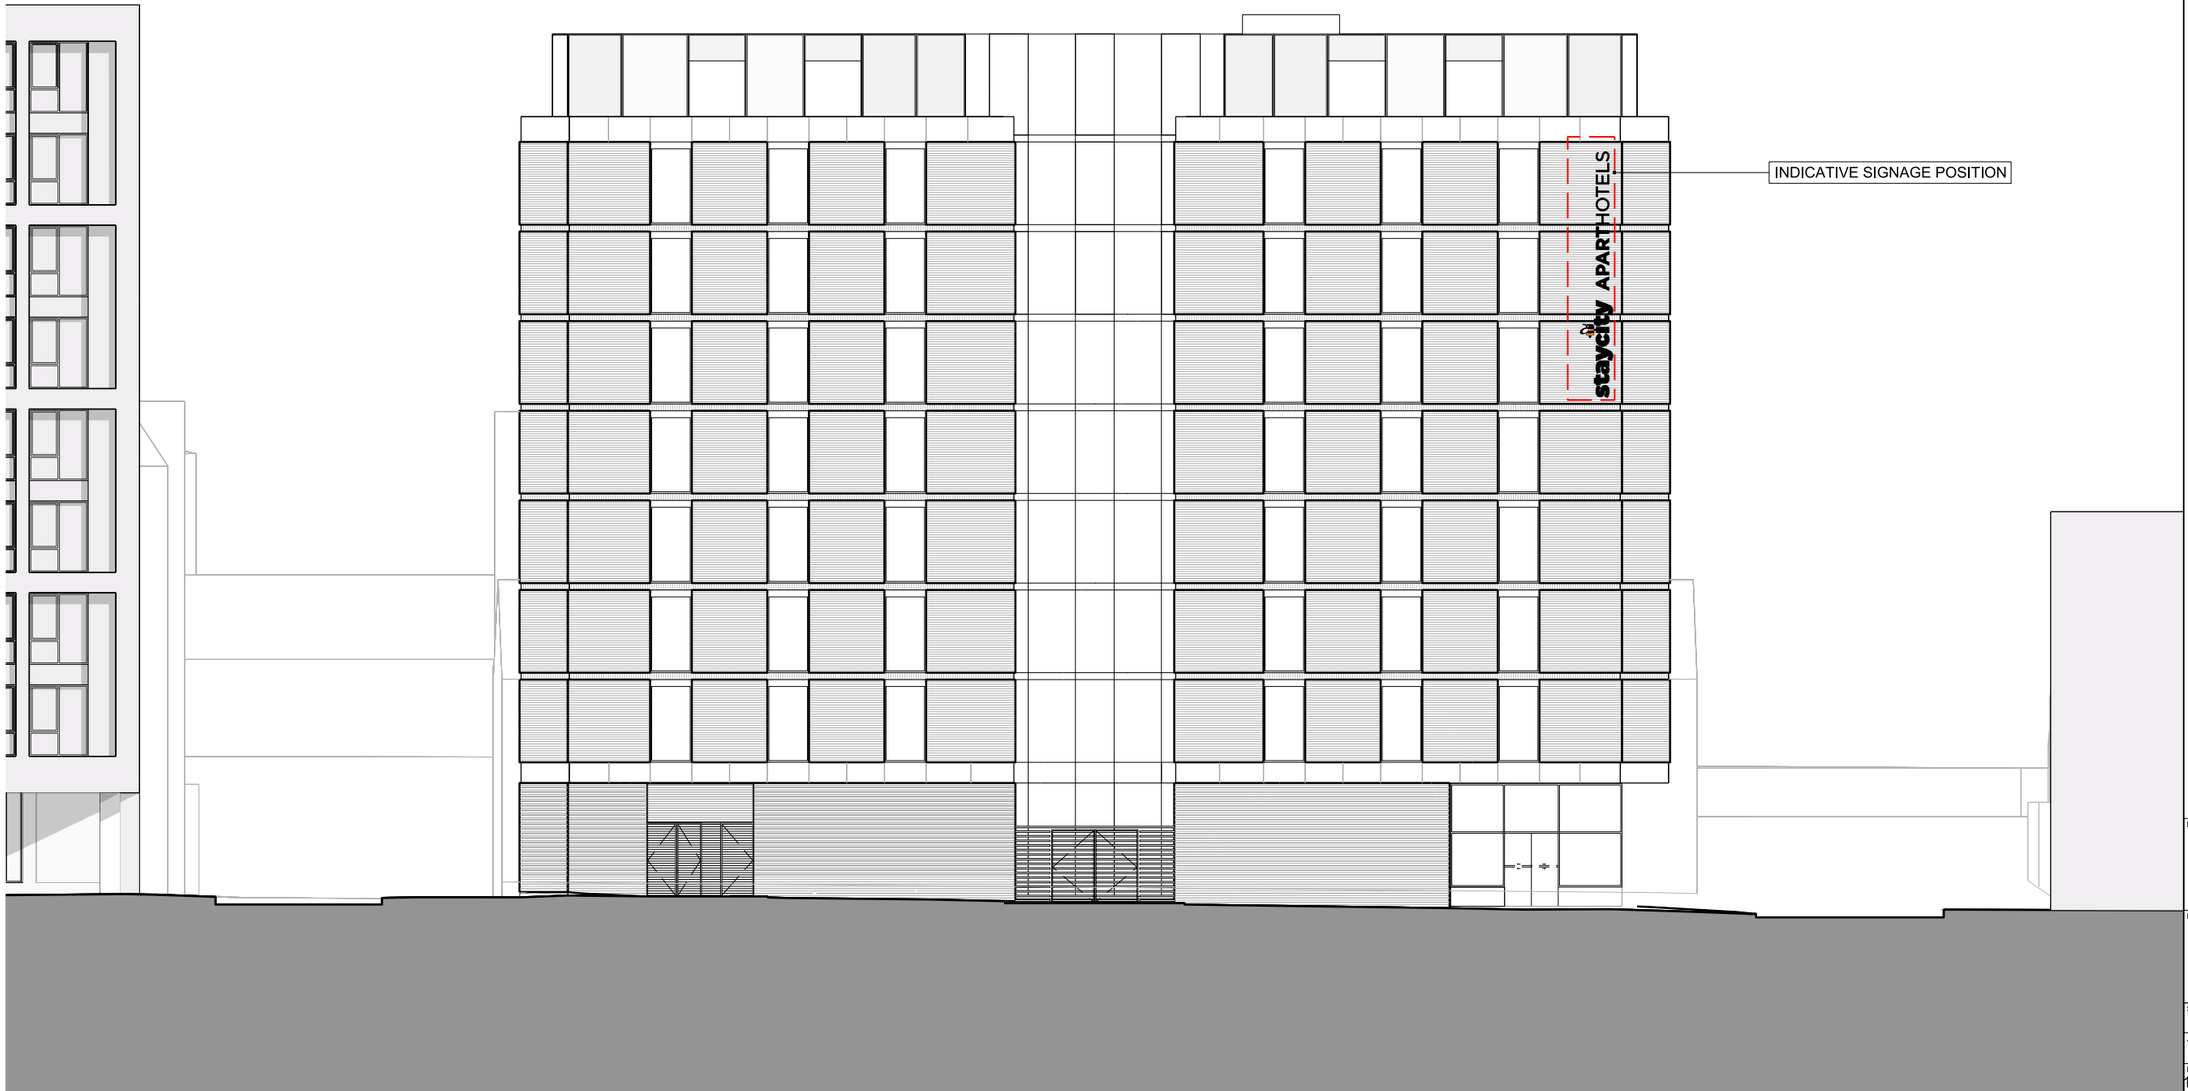


NOTE:

ILLUMINATED SIGNAGE BOARD IN COLOUR (COLOURS AS SPECIFIED IN STAYCITY BRANDING GUIDELINES).
PERSPEX, HELD WITHIN AND WEATHER SEALED TO ALUMINIUM OUTER FRAME.
'STAYCITY' LOGO TEMPLATE TO BE APPLIED IN VINLY GRAPHICS.

Previously Issued as:
10193-A-G400-E-SW-001

Project Title
MASON STREET
MANCHESTER

Drawing Title
EXTERNAL SIGNAGE

SOUTH WEST ELEVATION
[CABLE STREET]

Status
PRELIMINARY

Job No
10193

Scale
1:100 @ A1

Drawing No
10193-SHP-Z1-SW-EL-A-G400-0001

Revision
P7

This drawing is copyright
Do not scale off dimensions.
All dimensions to be checked on site by contractor.
Contractor to report any dimensional discrepancies, errors or omissions prior to commencing on site.

NOTE:

DRAWING TO BE READ IN CONJUNCTION WITH SHP SPECIFICATION.

INDICATIVE DETAILS TO ILLUSTRATE VISUAL INTENT ONLY. ALL TO CONTRACTORS DESIGN.

ALL DETAILS TO BE COORDINATED WITH ADJACENT TRADES AND SE AND M+E ENGINEER DETAILS.

THE CONTRACTOR IS RESPONSIBLE FOR MEETING THE SPECIFIED PERFORMANCE CRITERIA.

NORTH

Rev	Date	Description
P1	12.10.2018	Drawing Number & Title Updated
P2	09.11.2018	Design Updated
P3	23.08.2019	Design Updated
P4	10.09.2019	Design Updated
P5	13.09.2019	Design Updated
P6	20.09.2019	Design Updated
P7	14.10.2019	Design Updated

simpsonhaugh

MANCHESTER
Riverside, 4 Commercial St
Manchester M15 4RQ
+44 (0)161 835 2345

LONDON
5-8 Roberts Place
London EC1R 0BB
+44 (0)20 7549 4000

www.simpsonhaugh.com
mail@simpsonhaugh.com

© SimpsonHaugh 2018