



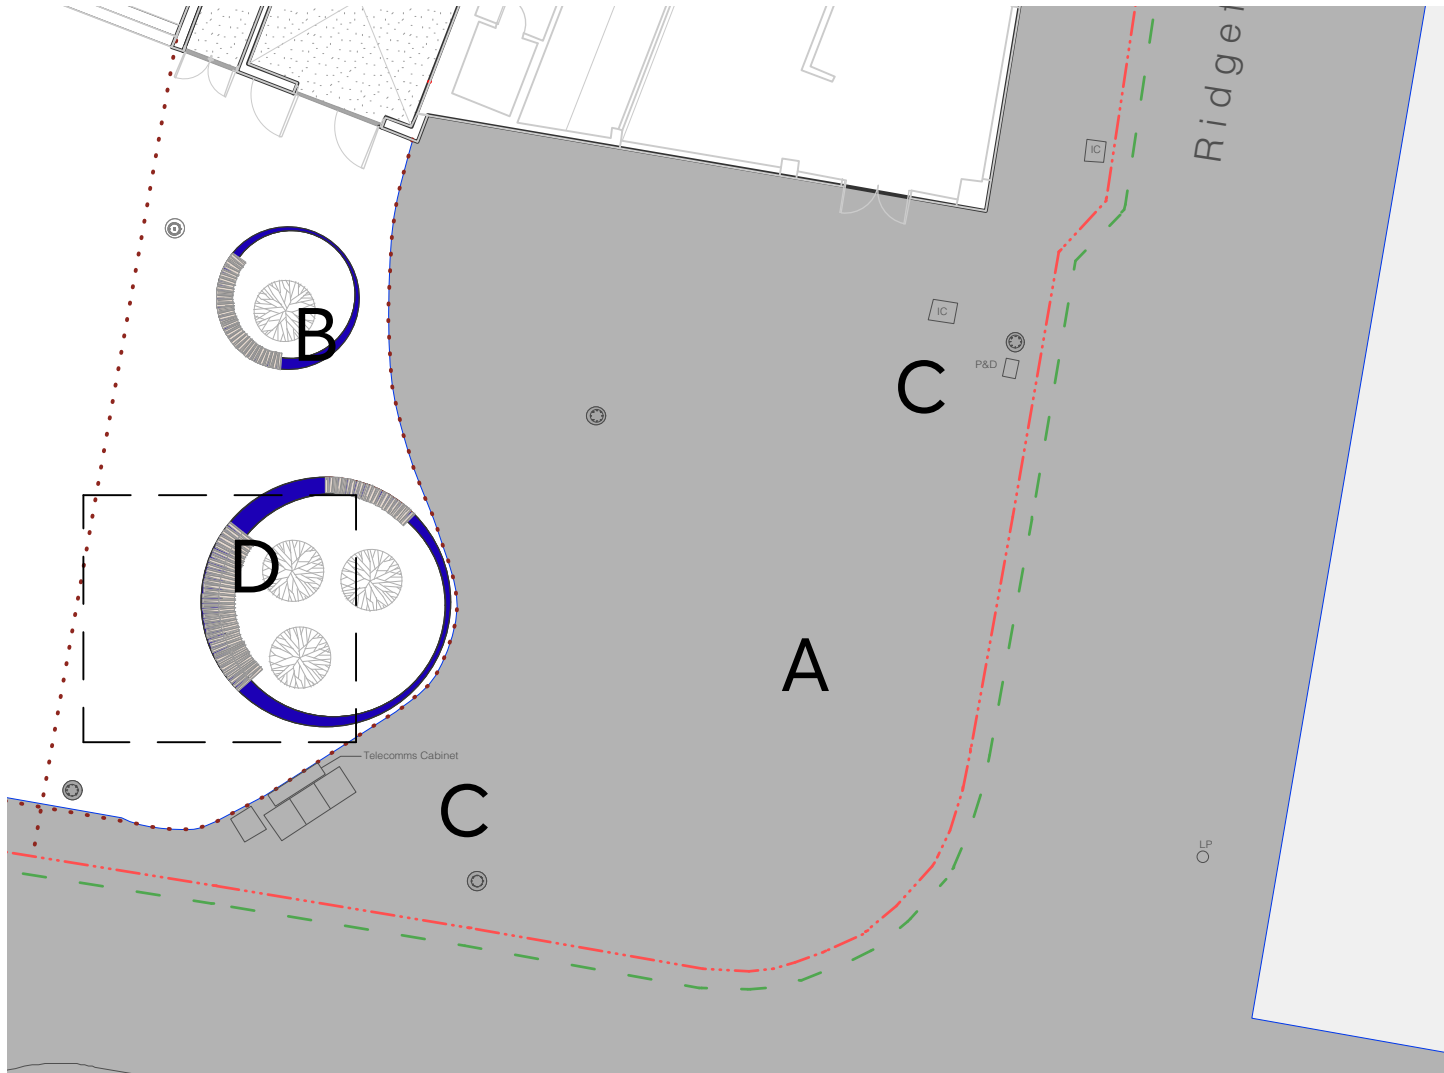


PLANTER TRAY LOCATION PLAN

SCALE 1:200 @ A1

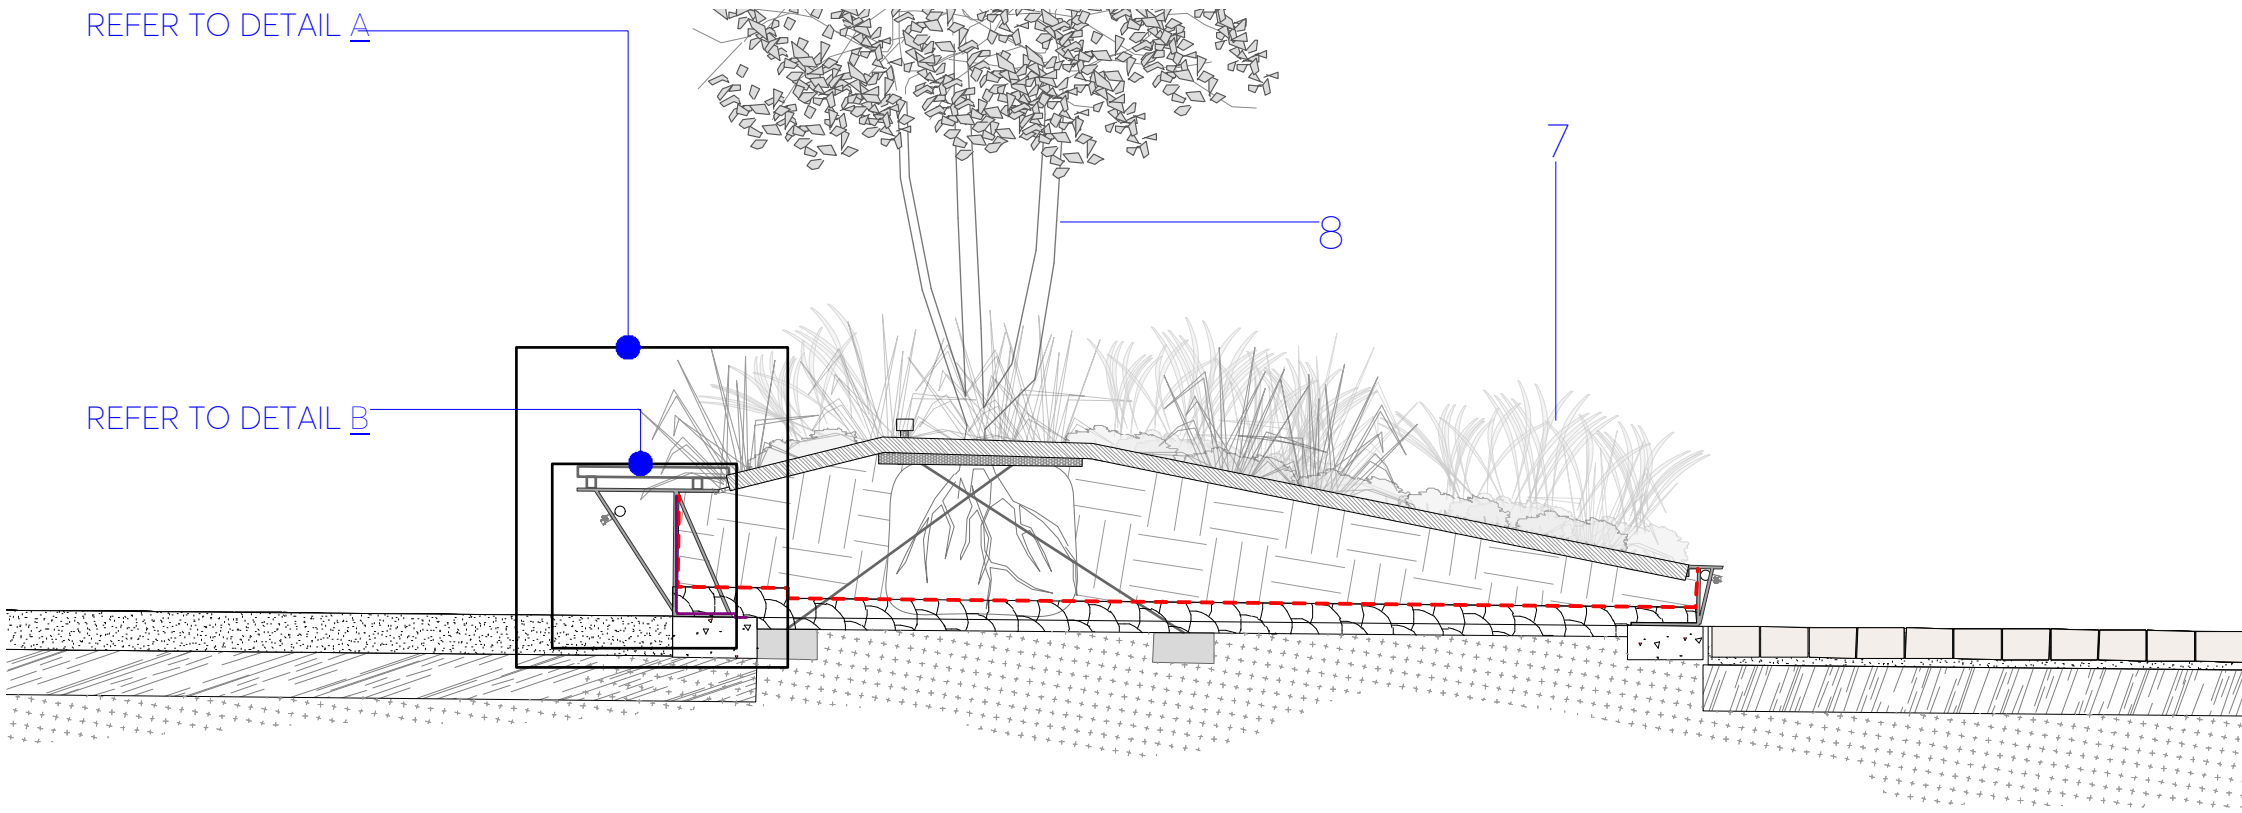


PLANTER B SECTION

SCALE 1:25 @ A1

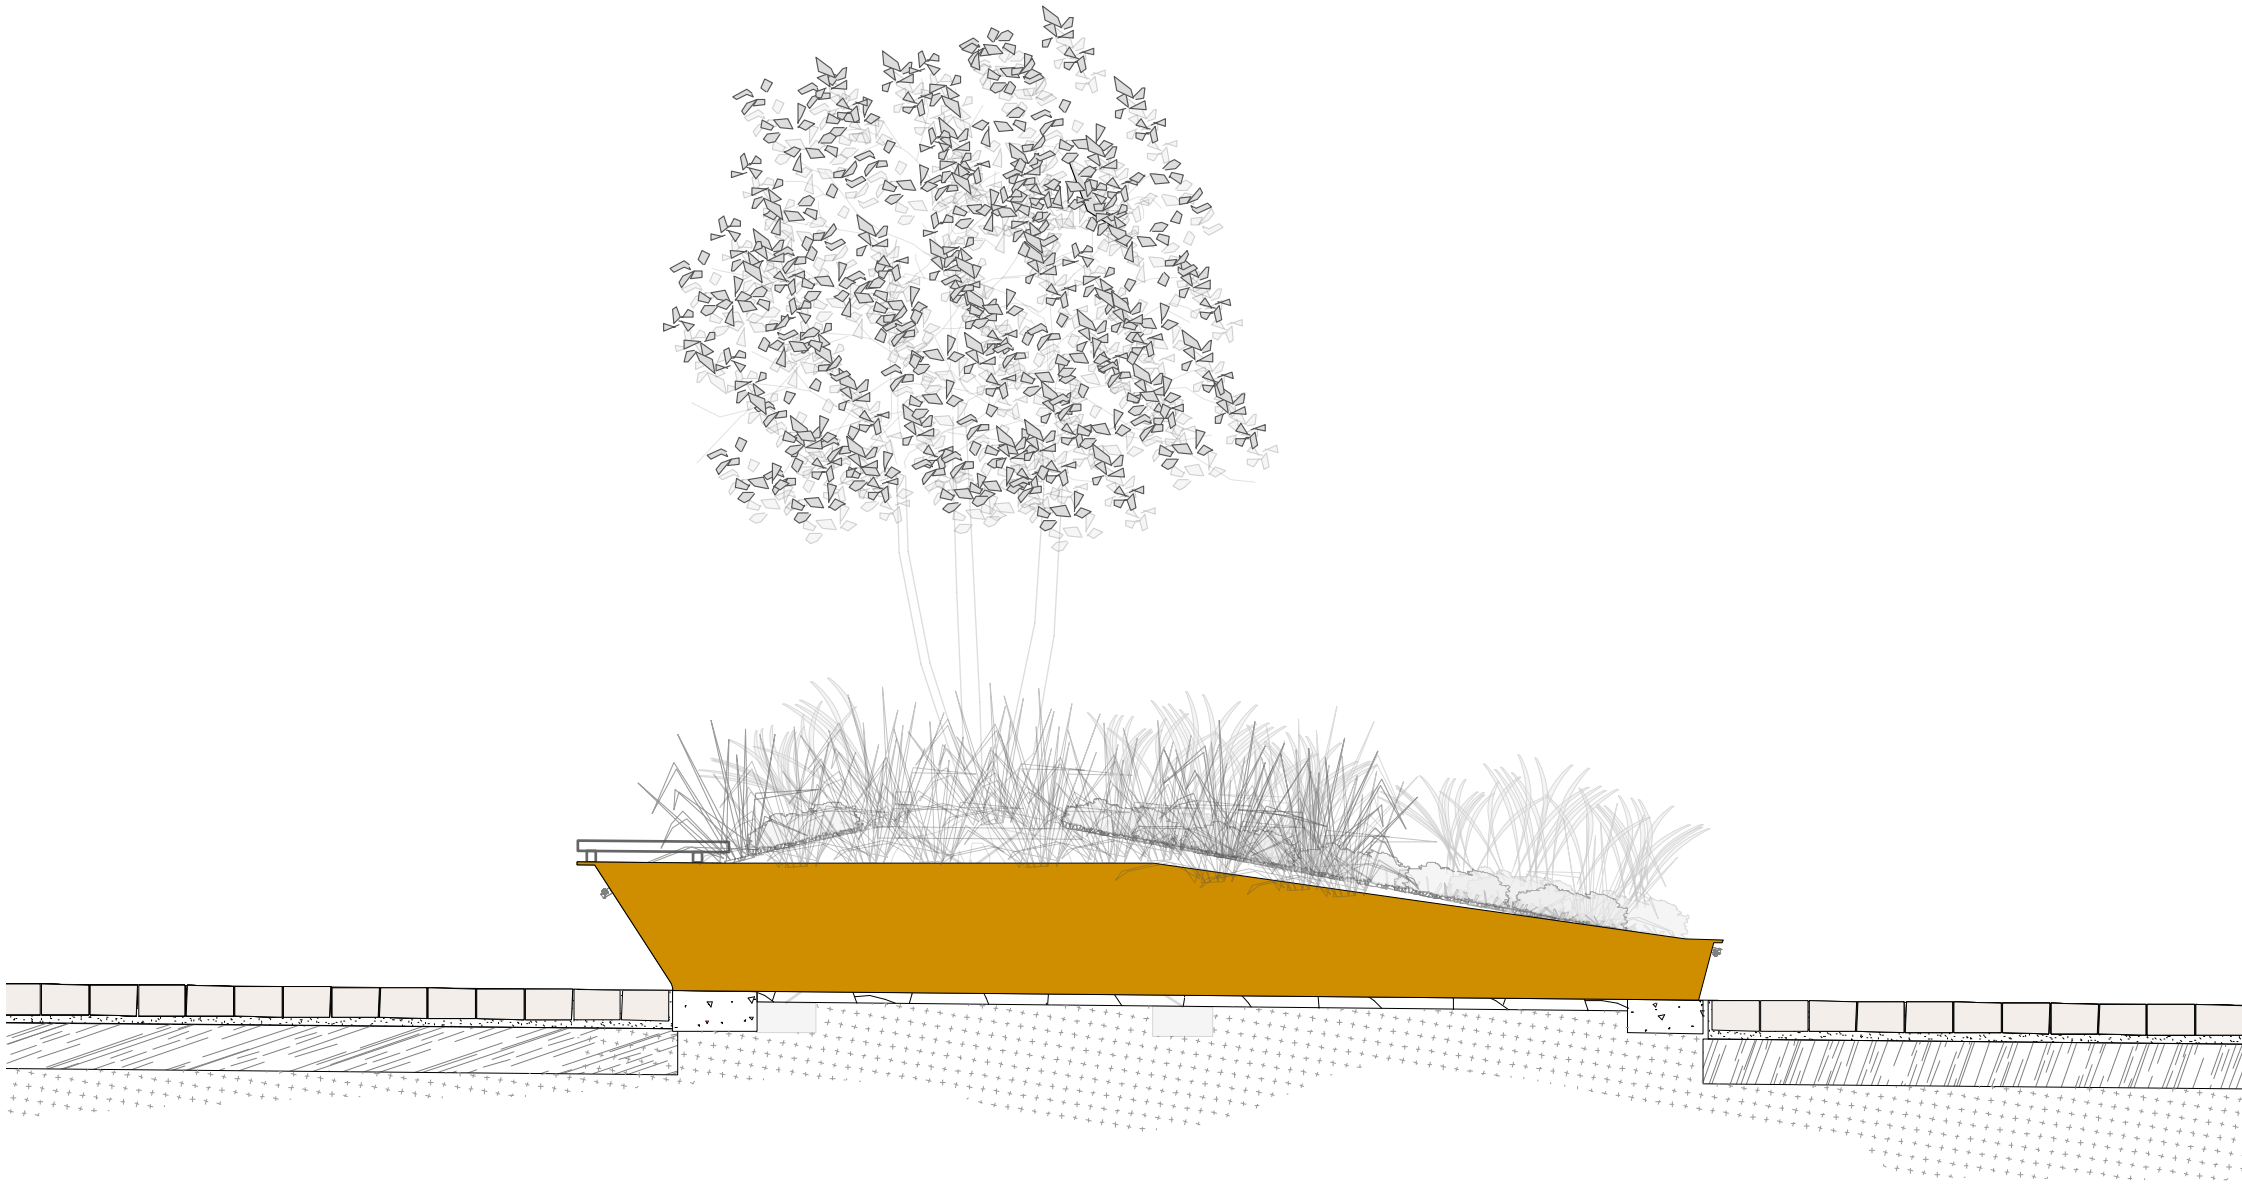


PLANTER B ELEVATION

SCALE 1:25 @ A1

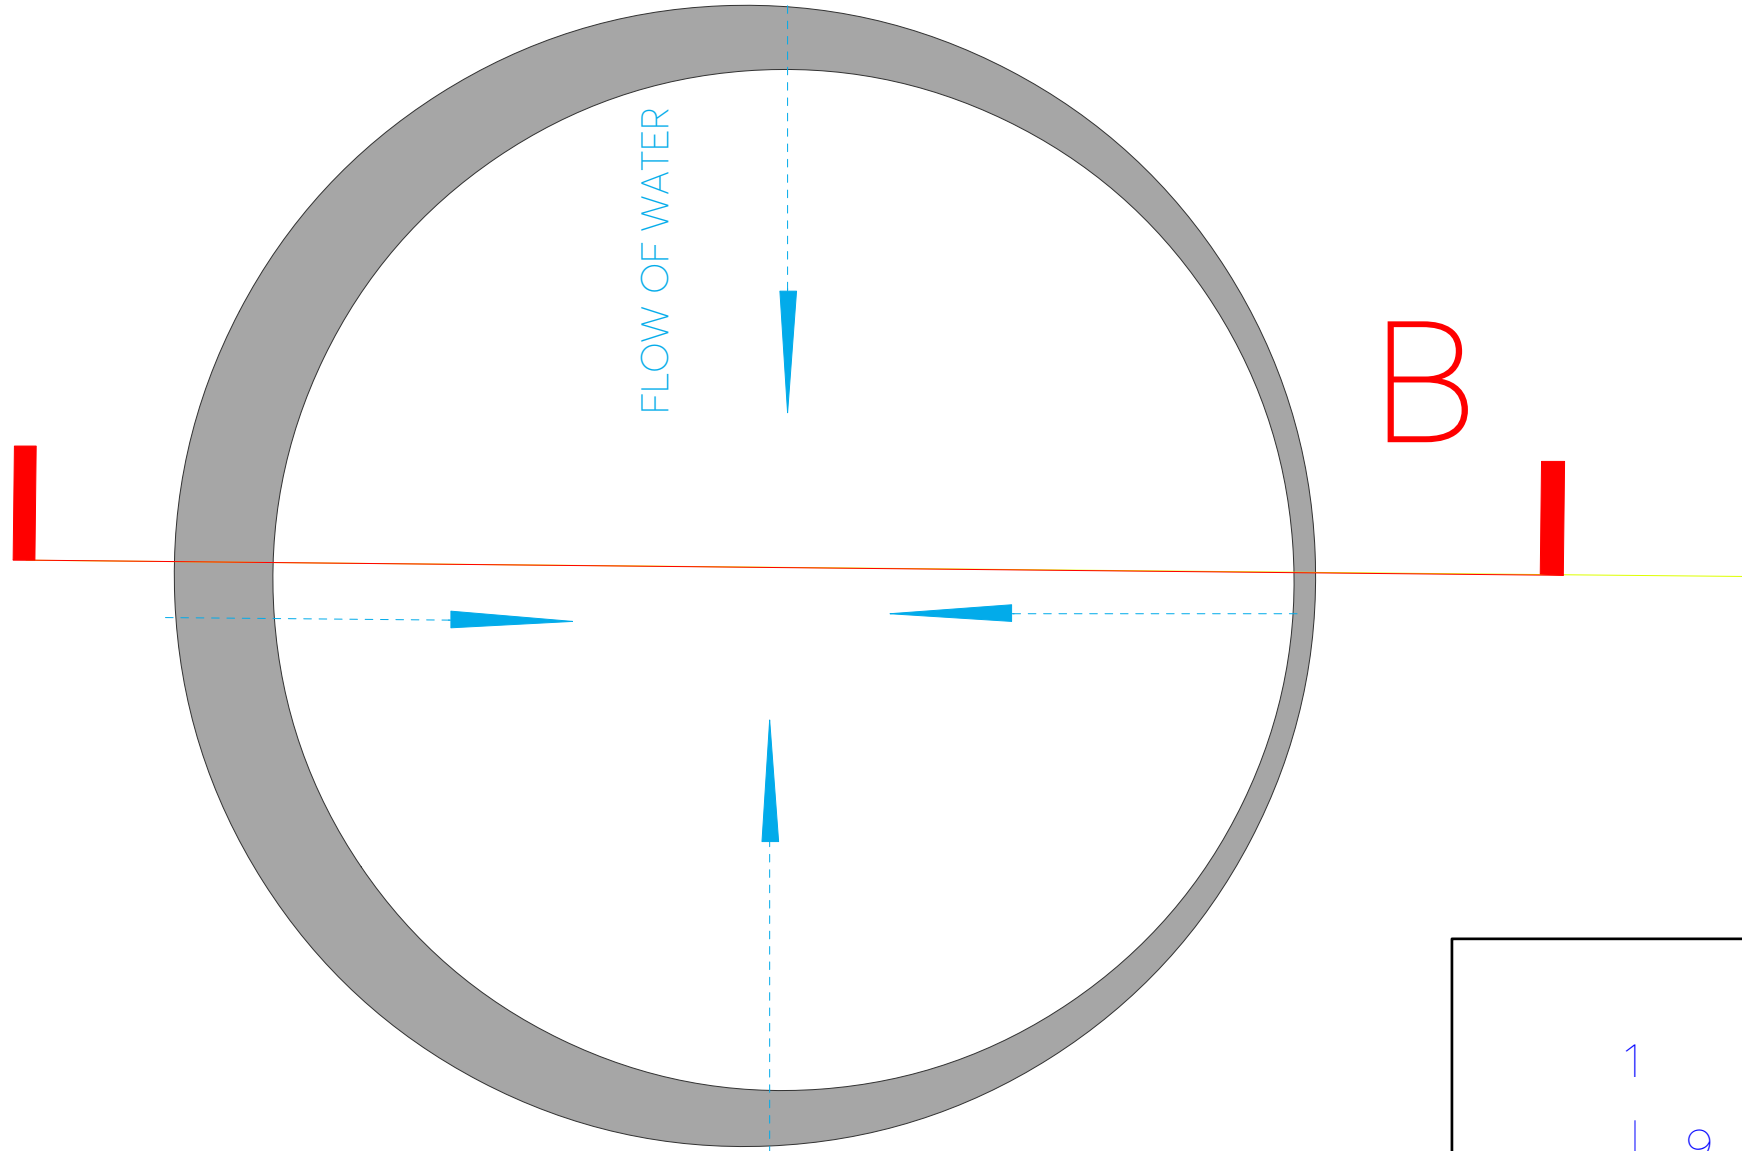


PLANTER D PLAN VIEW

SCALE 1:25 @ A1

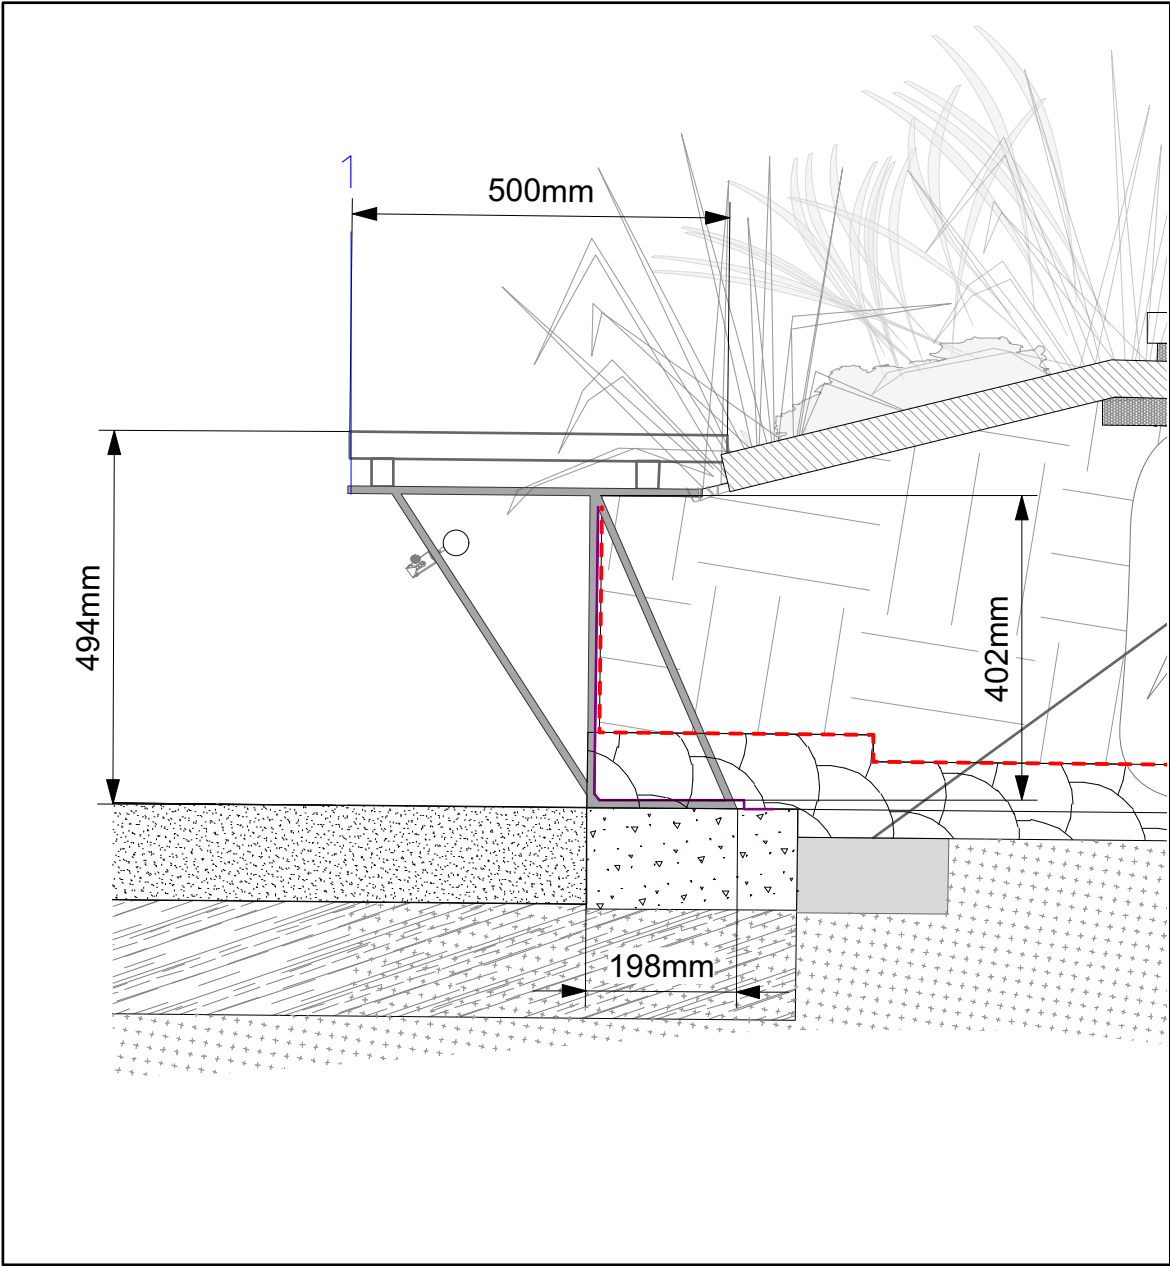


DETAIL A

SCALE 1:10 @ A1

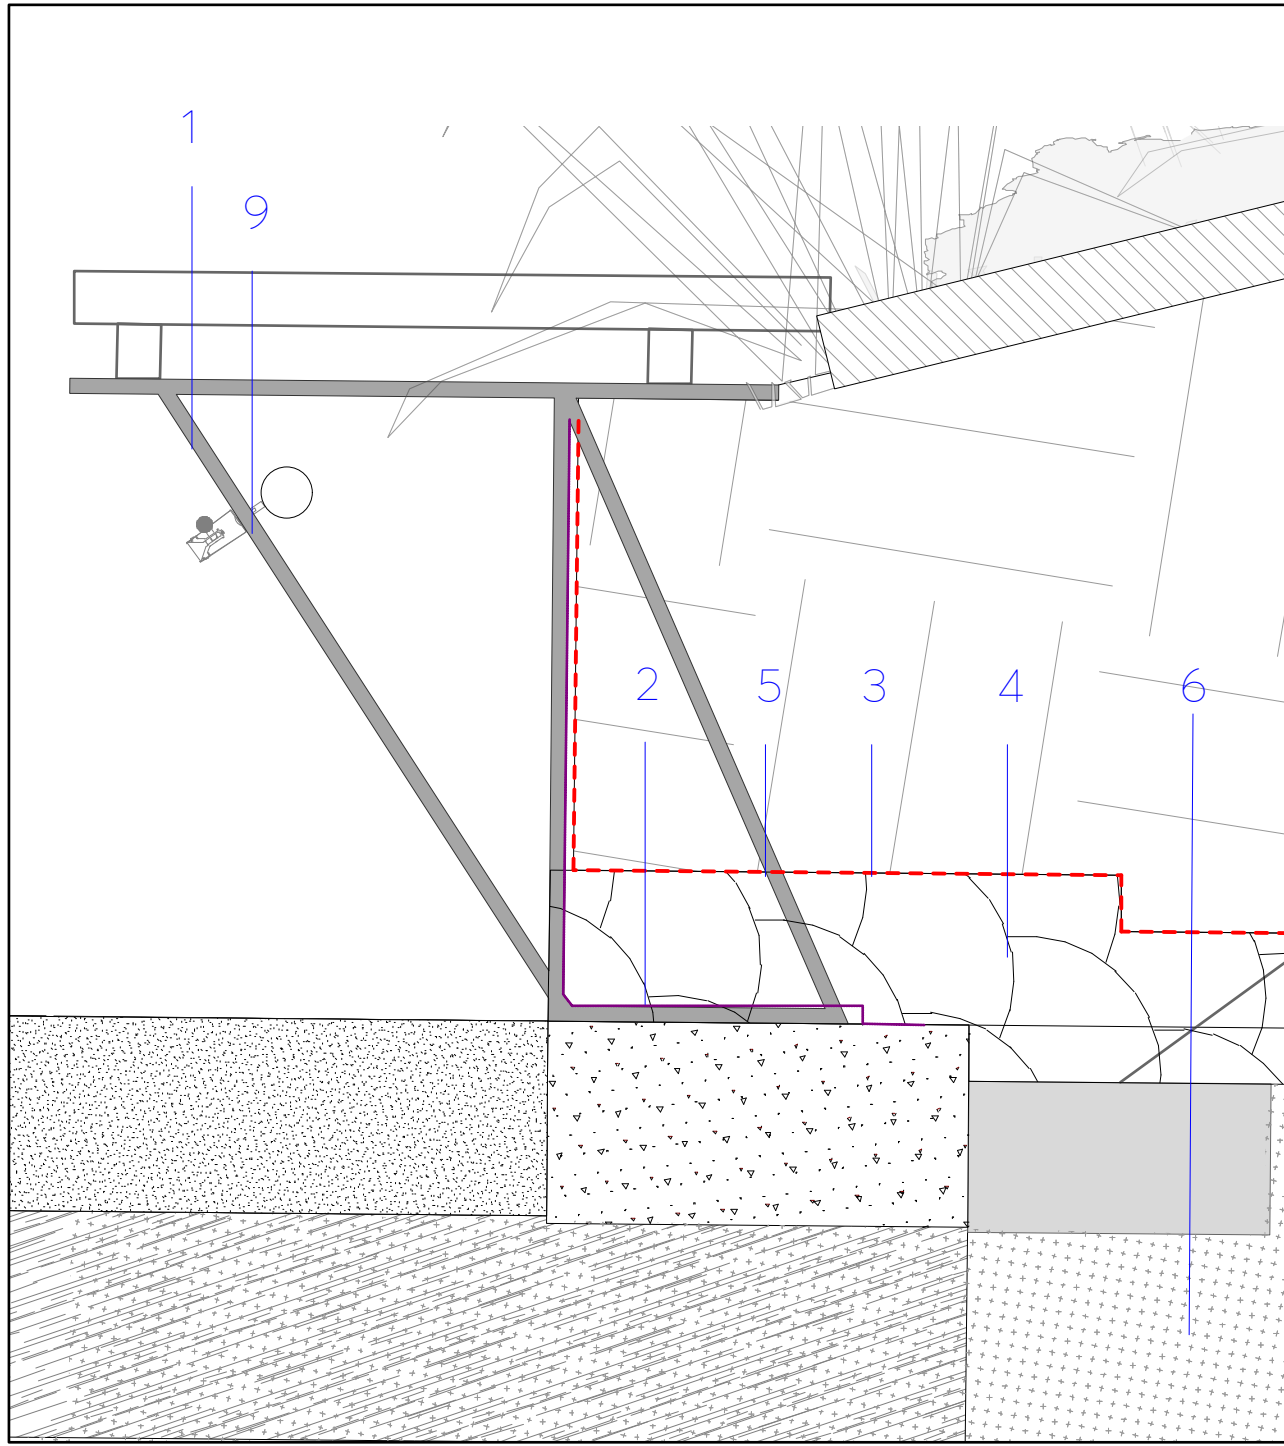

DETAIL B

SCALE 1:5 @ A1

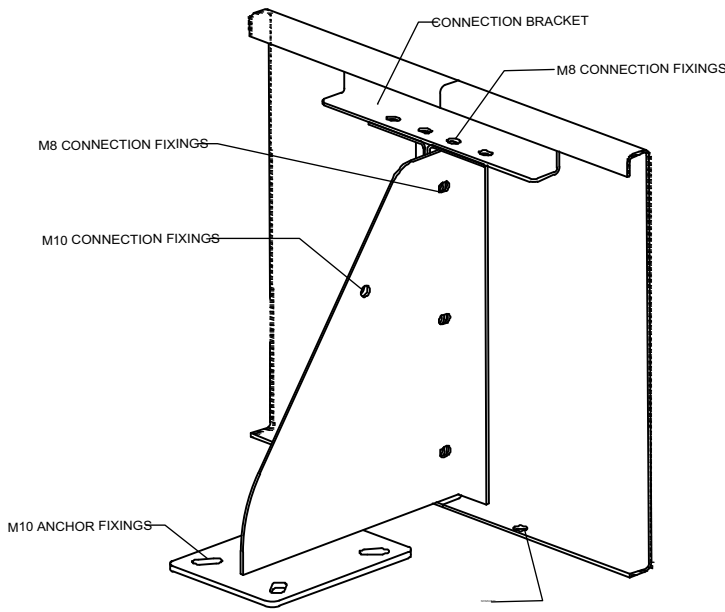

TYPICAL 3D SECTION TRIANGULAR BRAKET & BRACING CONECTION
NOT TO ESCALE

DESIGN INTENT
SUBJECT TO FABRICATOR'S DETAIL

- NOTES:
- DO NOT SCALE FROM THIS DRAWING. ALWAYS WORK TO NOTED DIMENSIONS.
 - ALL SETTING OUT, LEVELS AND DIMENSIONS TO BE CHECKED ON SITE PRIOR TO THE INSTALLATION OF MATERIALS AND ANY DISCREPANCIES ARE TO BE BROUGHT TO THE ATTENTION OF THE CONTRACT ADMINISTRATOR IMMEDIATELY.
 - THIS DRAWING MUST BE READ WITH THE RELEVANT SPECIFICATION DOCUMENTS AND DETAIL DRAWINGS. ANY DISCREPANCIES MUST BE BROUGHT TO THE ATTENTION OF THE CONTRACT ADMINISTRATOR IMMEDIATELY.
 - THIS DRAWING IS COPYRIGHT PROTECTED AND MAY NOT BE REPRODUCED IN WHOLE OR PART WITHOUT WRITTEN AUTHORITY.
 - ALL DIMENSIONS ARE IN MILLIMETRES UNLESS OTHERWISE STATED.

THIS DRAWING WAS PLOTTED ON:

11/09/19

REVISION HISTORY				
DATE	REV	ZONE	DESCRIPTION	CHK

KEY

- 3mm THICK POWDER COATED STEEL with double fold edge (30 x 22mm to the top edge) - refer to spec clause Q31/292.
- WATER PROOFING LAYER- refer to spec clause Q31/298A.
- PROTECTION FLEECE- refer to spec clause Q31/292A
- DRAINAGE LAYER & BOARD - refer to spec clause Q31/292A
- STEEL FLANGE & CROSS BAR SUPPORT_ subject to fabricator's details.
- EXISTING SUBBASE
- ORNAMENTAL PLANTING Refer to SoftworKs 116-LYR-XX-XX-DWG-L-3001
- MULTISTEEM TREE Refer to SoftworKs 116-LYR-XX-XX-DWG-L-3001
- LED Light - refer to spec clause Q50/115A.



ORIGINATOR
LAYER
LANDSCAPE ARCHITECTURE
E hello@layer-ing.com
W www.layer-ing.com
T +44 (0)1625 527 307

CLIENT
QBIC HOTEL

PROJECT
**JOHN DALTON HOUSE
MANCHESTER**

DRAWING TITLE
FURNITURE & PLANTERS/ DETAILS

DRAWING NUMBER	REV	STATUS
116-LYR-XX-XX-DWG-L-8002	0	TENDER

SCALE	CREATED BY	CHECKED BY
VARIOUS	T GARCIA	M WARNER