DRAWINGS NOT TO BE SCALED FROM - ONLY USE DIMENSIONS INDICATED

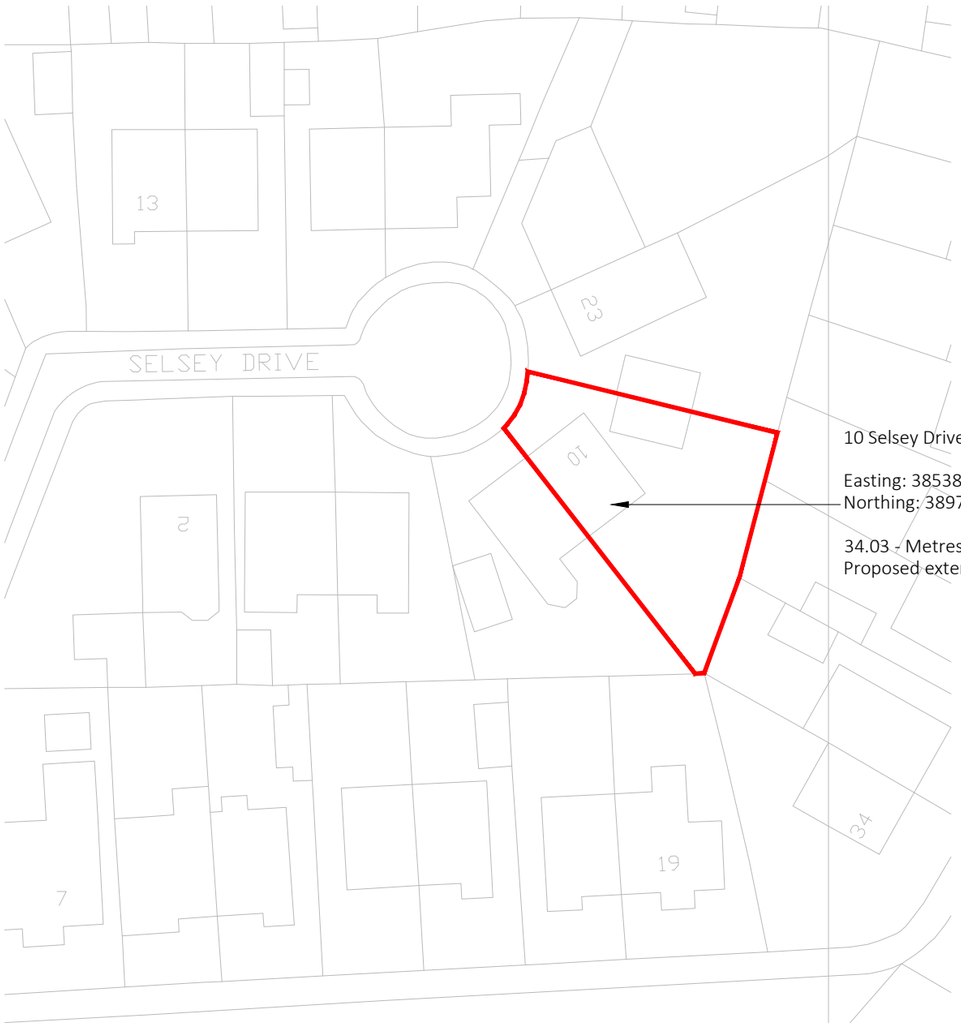

10 Selsey Drive:

Easting: 385381
Northing: 389745

34.03 - Metres above Ordanance Datum.
Proposed extended floor level - 34.33

Existing drainage to be checked before construction commences and Architect informed of discrepancies from plans.

Contractors must check all dimensions on site and discrepancies to be reported immediately to the Architect before proceeding.

Assumed direction of joists marked on plan. Contractor must inspect the building prior to site start and inform Architect of any discrepancies prior to site start.

All new timber sizes to be checked and approved by building control prior to site start.

N

blu room architecture

Project:	10 Selsey Drive Didsbury
Drawing:	Site Plan
Project Ref: 19/033	Drawing No: 07
Scale: 1:200	
Drawn: IG	Revision: /
Date: April 2019	

t : 07760 364 894 - e : info@bluroomarchitecture.co.uk - w : www.bluroomarchitecture.co.uk - a : 2 Victoria Court Didsbury M20 1FR

THIS DRAWING IS COPYRIGHT: CONTRACTORS MUST CHECK ALL DIMENSIONS ON SITE, ONLY FIGURED DIMENSIONS ARE TO BE WORKED FROM. DISCREPANCIES MUST BE REPORTED IMMEDIATELY TO THE ARCHITECTS BEFORE PROCEEDING.