
ground floor existing

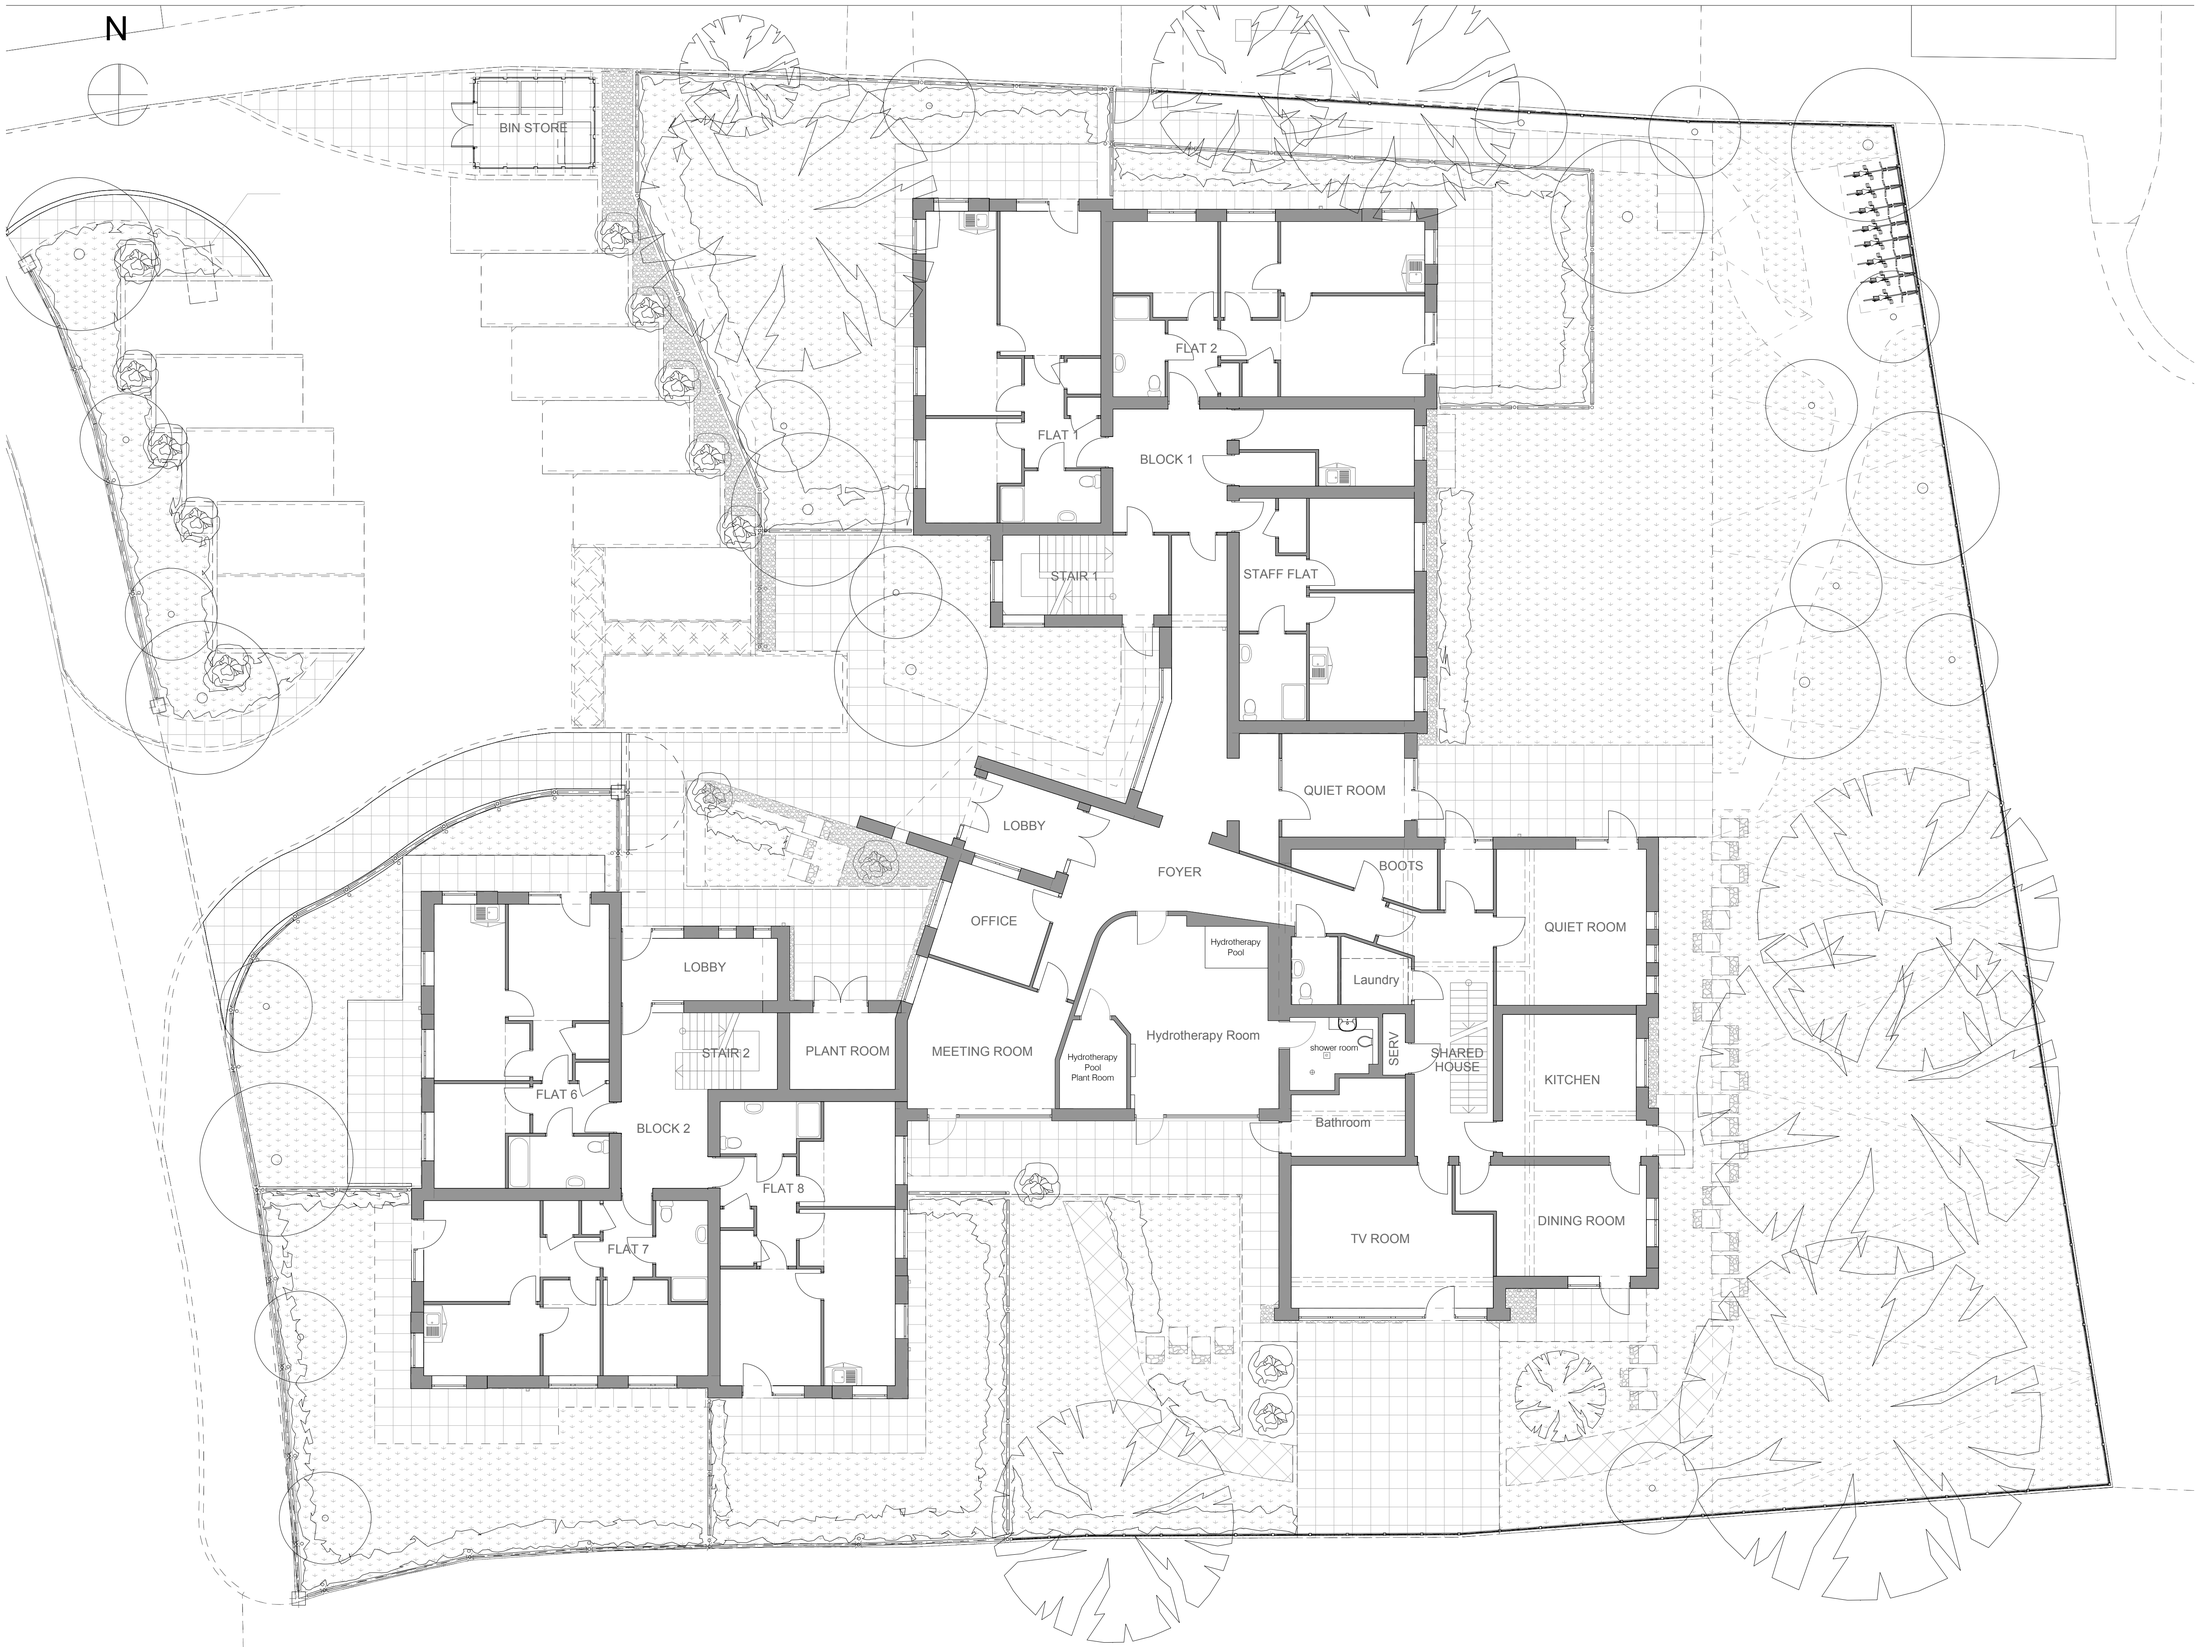

The Copyright of this drawing belongs to EOHMA Ltd. and shall not be used or reproduced in any form without its express permission. The Moral right of the author is hereby asserted - Copyright © 2019.

Do not scale from this drawing - Work to figured dimensions only. All dimensions to be checked on site prior to the execution of any work.

For the avoidance of doubt all dimensions are measured to wall structure and not the finishes unless otherwise stated.

Where any discrepancy is found to exist within or between drawings and/or documents it should be reported to the architect immediately.

EOHMA Ltd. shall not be liable for any use of drawings and documents for any purpose other than for which the same were prepared by or on behalf of EOHMA Ltd.

PLANNING

Rev	Date	Revison Note	By	Check
M	-	-	-	-
L	-	-	-	-
K	-	-	-	-
J	-	-	-	-
H	-	-	-	-
G	-	-	-	-
F	-	-	-	-
E	-	-	-	-
D	-	-	-	-
C	-	-	-	-
B	-	-	-	-
A	-	-	-	-

EOHMA
ARCHITECTS
www.eohma.com

EOHMA ltd
16 Beever Street
Manchester, M16 9JR
tel: +44(0) 7791039807
email: info@eohma.com

Copyright. All rights reserved.
This drawing must not be reproduced without permission from EOHMA Ltd.
This drawing must not be scaled. All dimensions in millimetres unless specified.

Status	File Name		X-Ref File	
STATUS	COMPFILE		XREF	
Drawn by	date	checked by	date	Scale at A1	Scale at A3
-	DATE			1:100	SCALE

Job title: BROOM LANE

Drawing title: 1911_(20)

Job No.	CPI cat.	Dwg No.	Revision
1911	CPI_CAT	20_002	REV