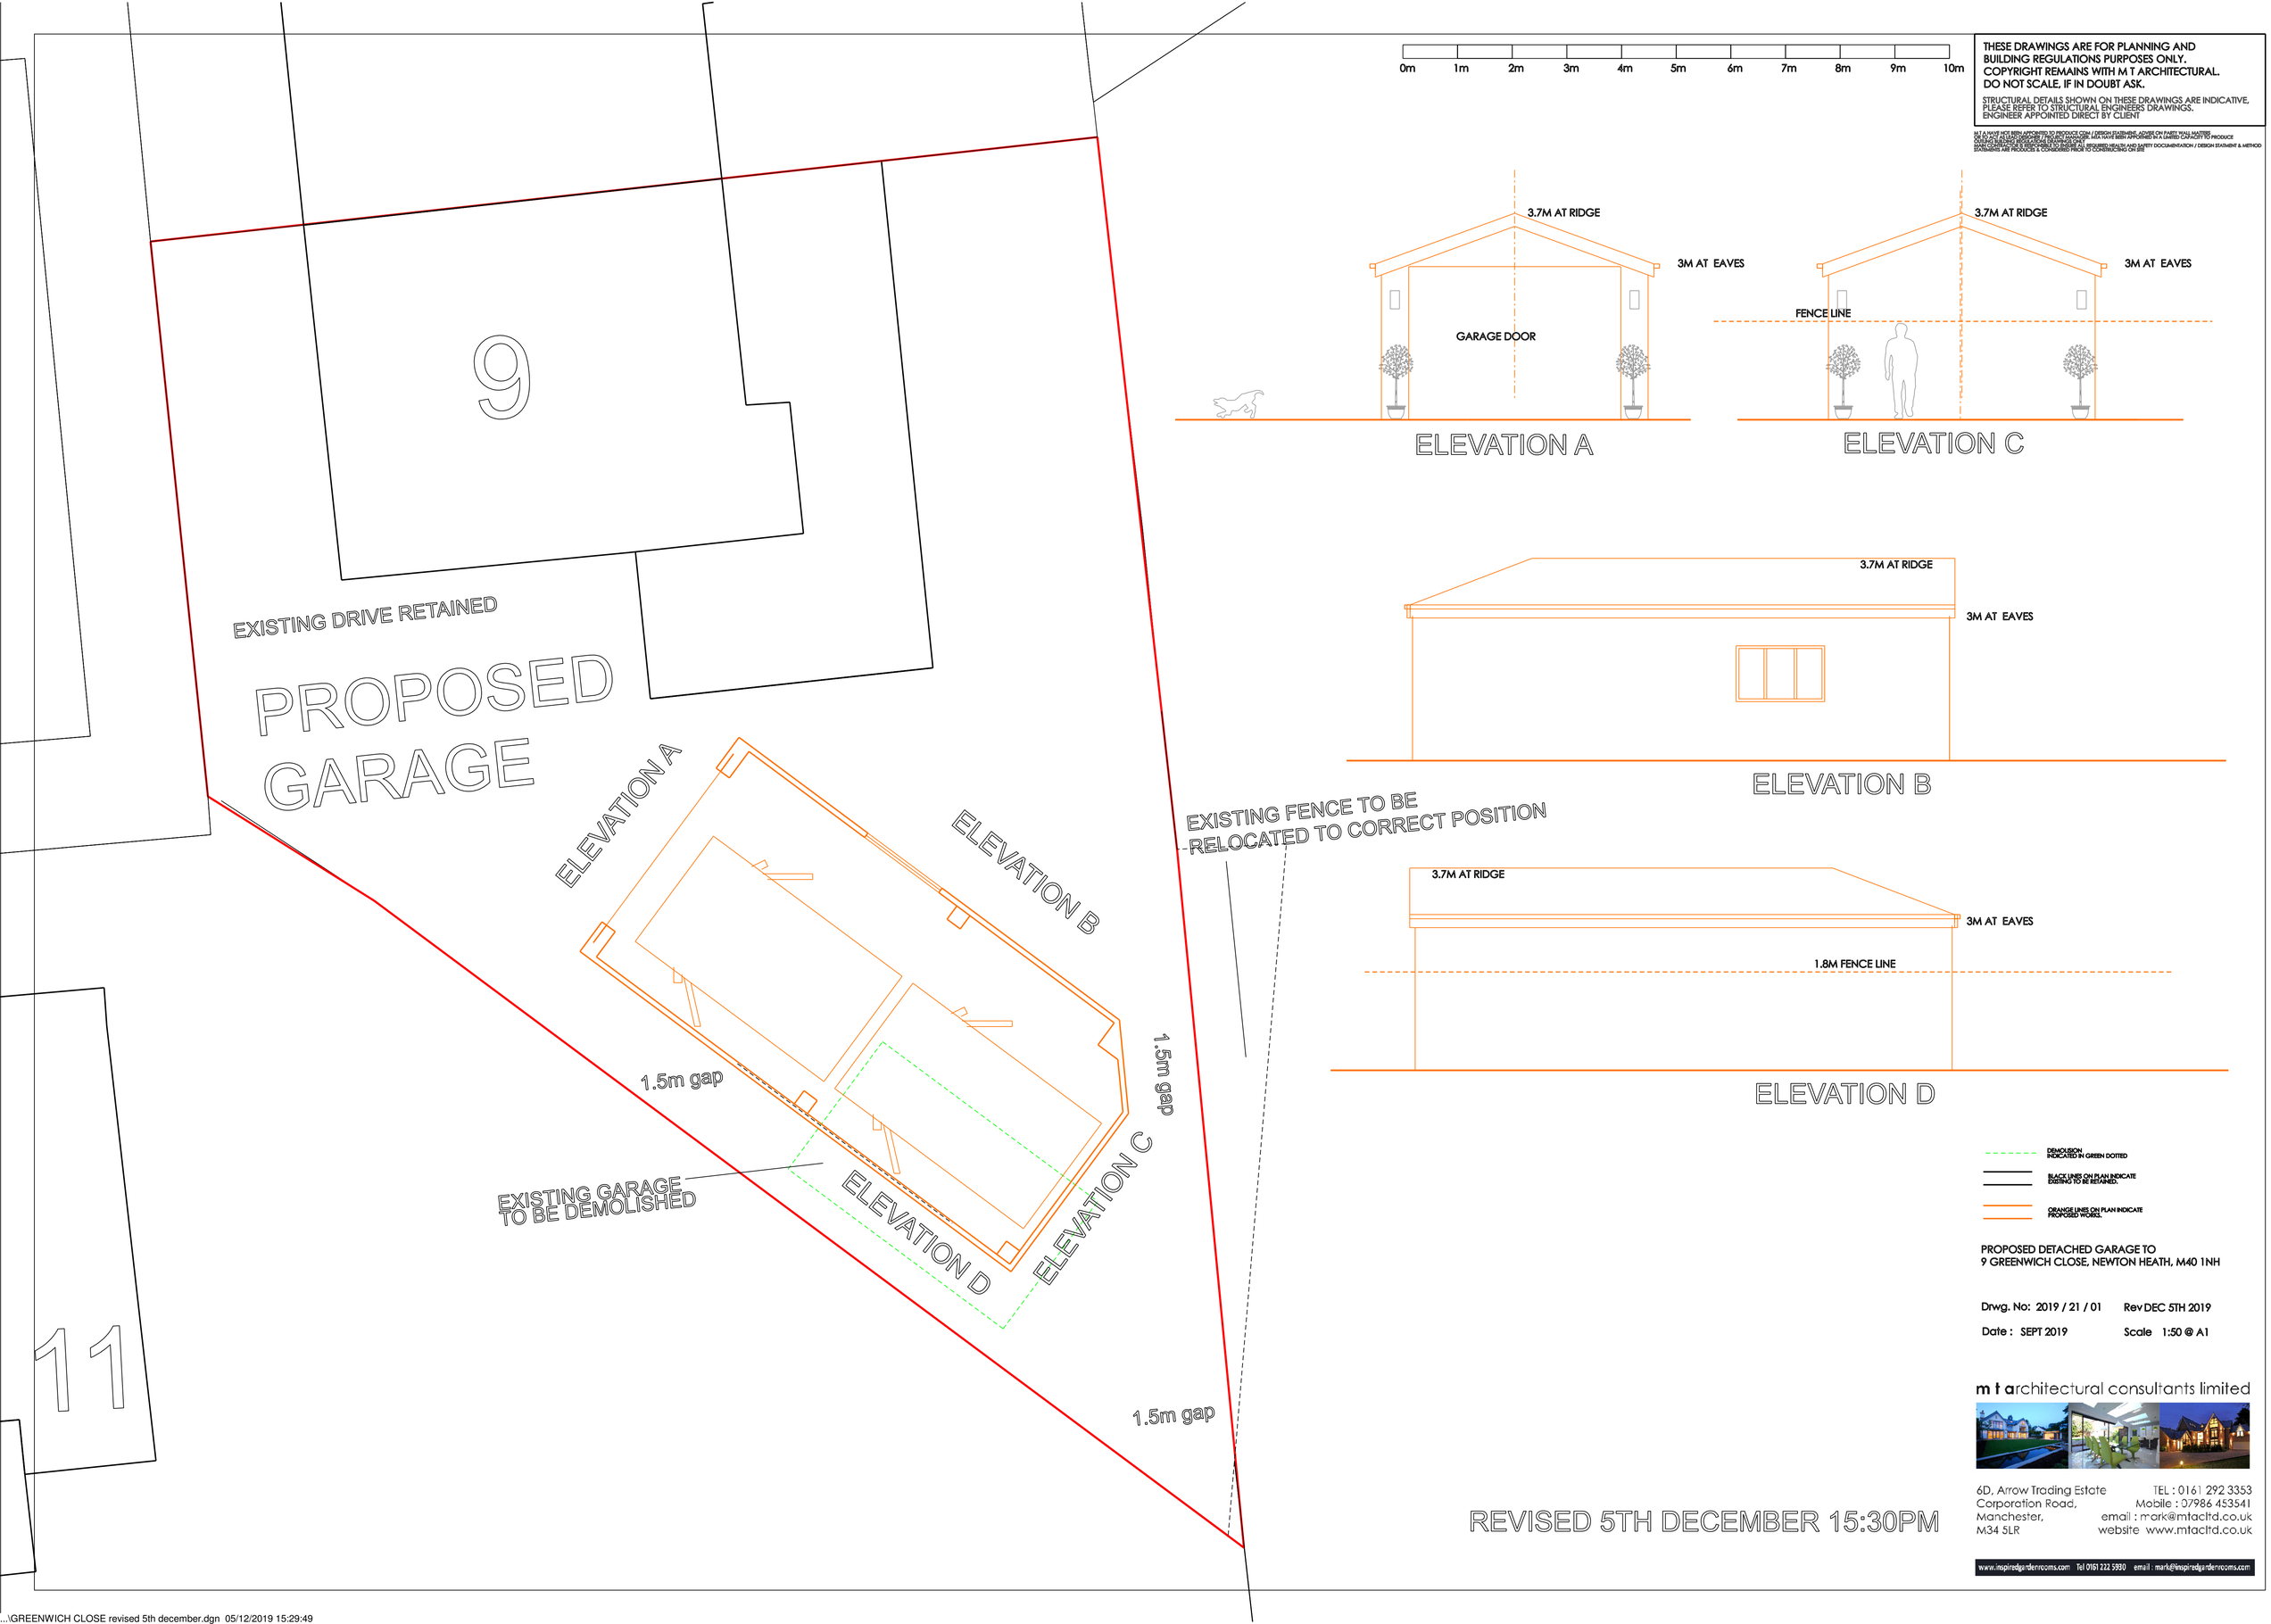

0m 1m 2m 3m 4m 5m 6m 7m 8m 9m 10m

THESE DRAWINGS ARE FOR PLANNING AND BUILDING REGULATIONS PURPOSES ONLY. COPYRIGHT REMAINS WITH M T ARCHITECTURAL. DO NOT SCALE, IF IN DOUBT ASK.

STRUCTURAL DETAILS SHOWN ON THESE DRAWINGS ARE INDICATIVE. PLEASE REFER TO STRUCTURAL ENGINEERS DRAWINGS. ENGINEER APPOINTED DIRECT BY CLIENT

AT A WAKE HAS BEEN APPOINTED TO PRODUCE CDM / DESIGN FRAMEWORK ADVICE ON PARTY WALL MATTERS
AS AT THE DATE OF THIS DRAWING NO ONE HAS BEEN APPOINTED BY M T ARCHITECTURAL CONSULTANTS LIMITED / OR YOU TO PRODUCE
HOUSING HEALTH & SAFETY RECORDS OR DRAWINGS ONLY
WHERE APPLICABLE IT IS RECOMMENDED THAT ALL REQUIRED HEALTH AND SAFETY DOCUMENTATION / DESIGN STATEMENT & METHOD STATEMENTS ARE PRODUCED & CONSIDERED PRIOR TO COMMENCING ON SITE

ELEVATION A

ELEVATION C

ELEVATION B

ELEVATION D

DEMOLISION INDICATED IN GREEN DOTTED

BLACK LINES ON PLAN INDICATE EXISTING TO BE RETAINED.

ORANGE LINES ON PLAN INDICATE PROPOSED WORKS.

PROPOSED DETACHED GARAGE TO
9 GREENWICH CLOSE, NEWTON HEATH, M40 1NH

Drwg. No: 2019 / 21 / 01 Rev DEC 5TH 2019

Date : SEPT 2019 Scale 1:50 @ A1

REVISED 5TH DECEMBER 15:30PM

m t architectural consultants limited

6D, Arrow Trading Estate
Corporation Road,
Manchester,
M34 5LR

TEL : 0161 292 3353
Mobile : 07986 453541
email : mark@mtacltd.co.uk
website www.mtacltd.co.uk

www.inspiredgardenrooms.com Tel 0161 222 5930 email : mark@inspiredgardenrooms.com