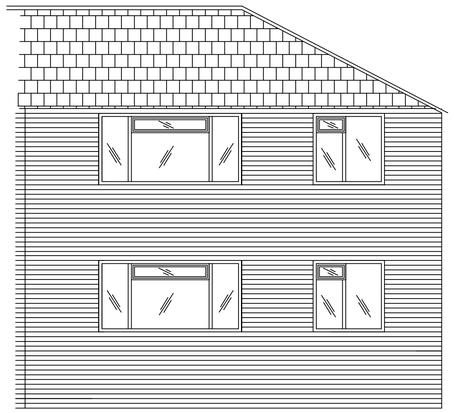

EXISTING REAR ELEVATION
(SCALE 1:50)

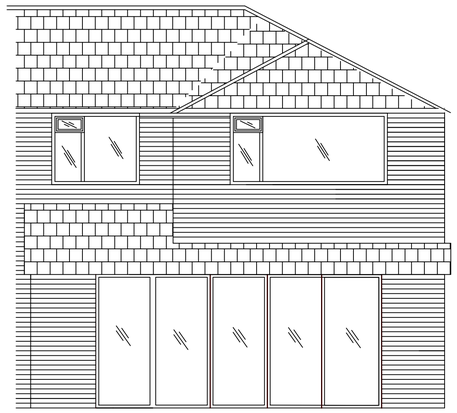

PROPOSED REAR ELEVATION
(SCALE 1:50)



SITE LOCATION PLAN
(SCALE 1:1250)

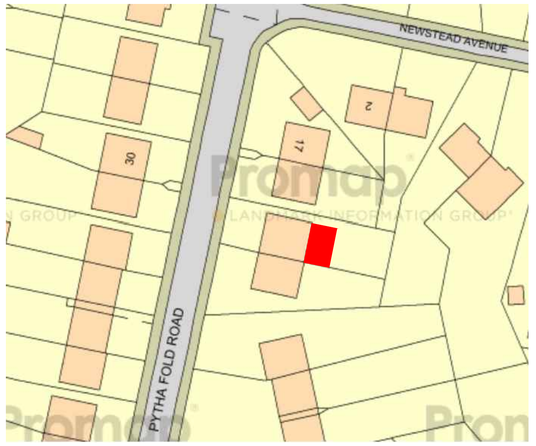


SITE LAYOUT PLAN
(SCALE 1:500)

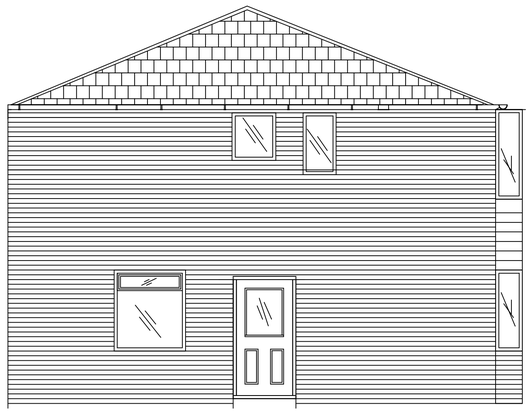

EXISTING SIDE ELEVATION
(SCALE 1:50)

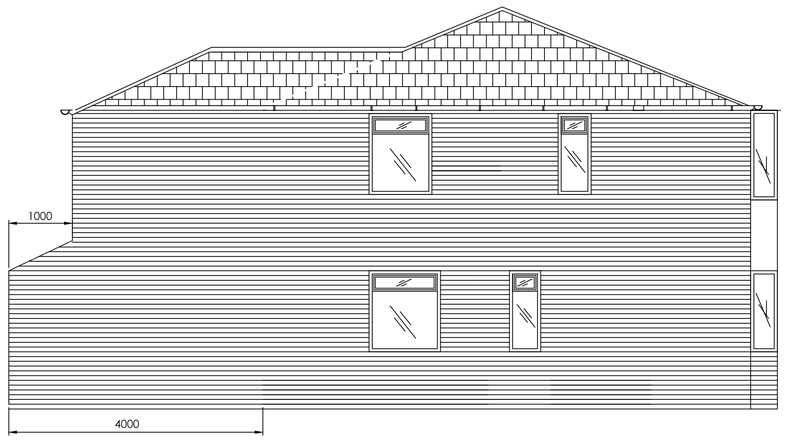


PROPOSED SIDE ELEVATION
(SCALE 1:50)

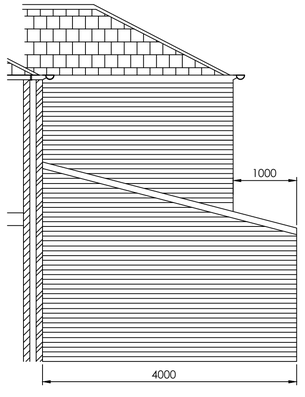


PROPOSED SIDE ELEVATION
(SCALE 1:50)

## PLANNING APPROVAL

| | | |
|---|---|---|
| C2 | 18.11.19 | ELEVATIONS REVISED TO SUIT LOCAL AUTHORITY COMMENTS |

MS HODA MUSSA & MR RASHID
21 PYTHA FOLD RD
FALLOWFIELD
MANCHESTER
M20 4UH

PROJECT
PROPOSED TWO STOREY
EXTENSION TO EXISTING DWELLING

TITLE
ELEVATIONS

| | |
|---|---|
| DRAWING No. MCR-106-02 | |
| DRAWN | REV. C2 |
| SCALE 1:50 @ A1 | DATE OCT 2019 |