




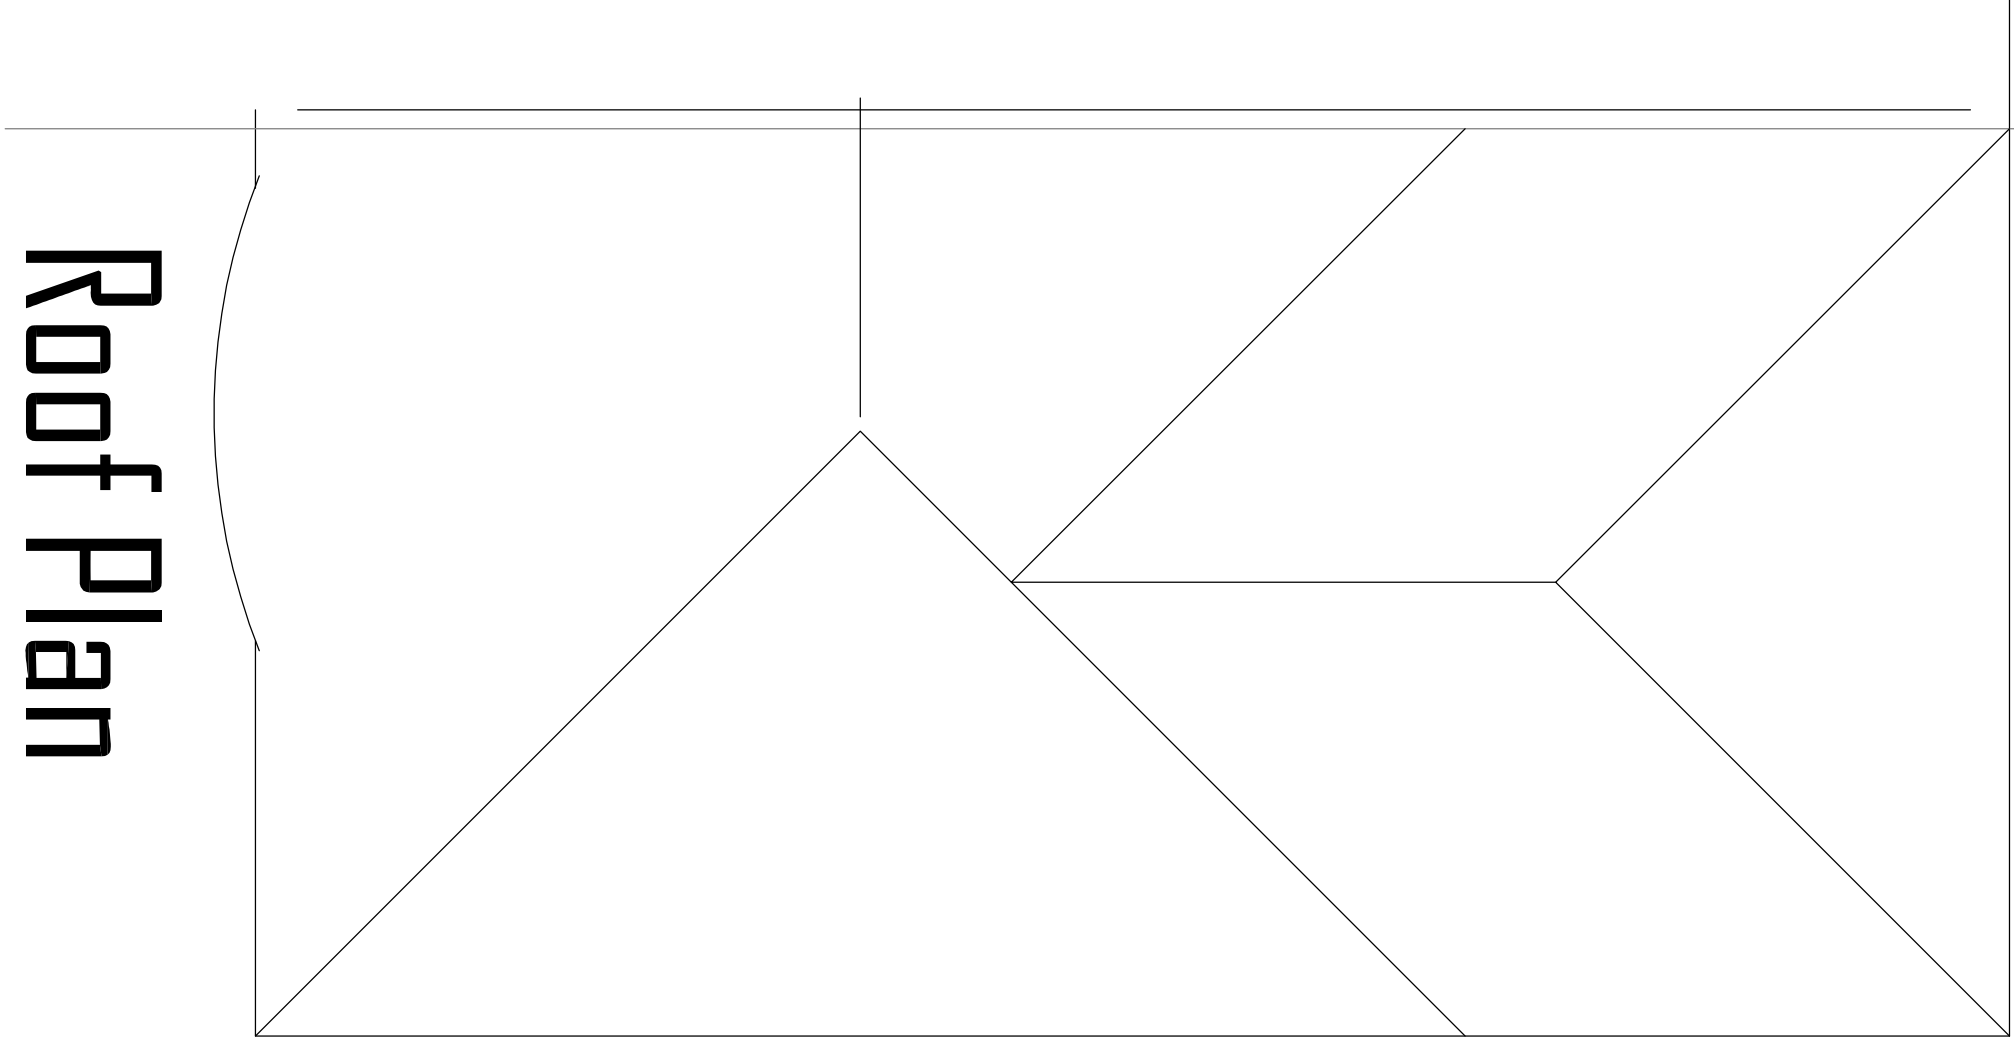




Roof Plan

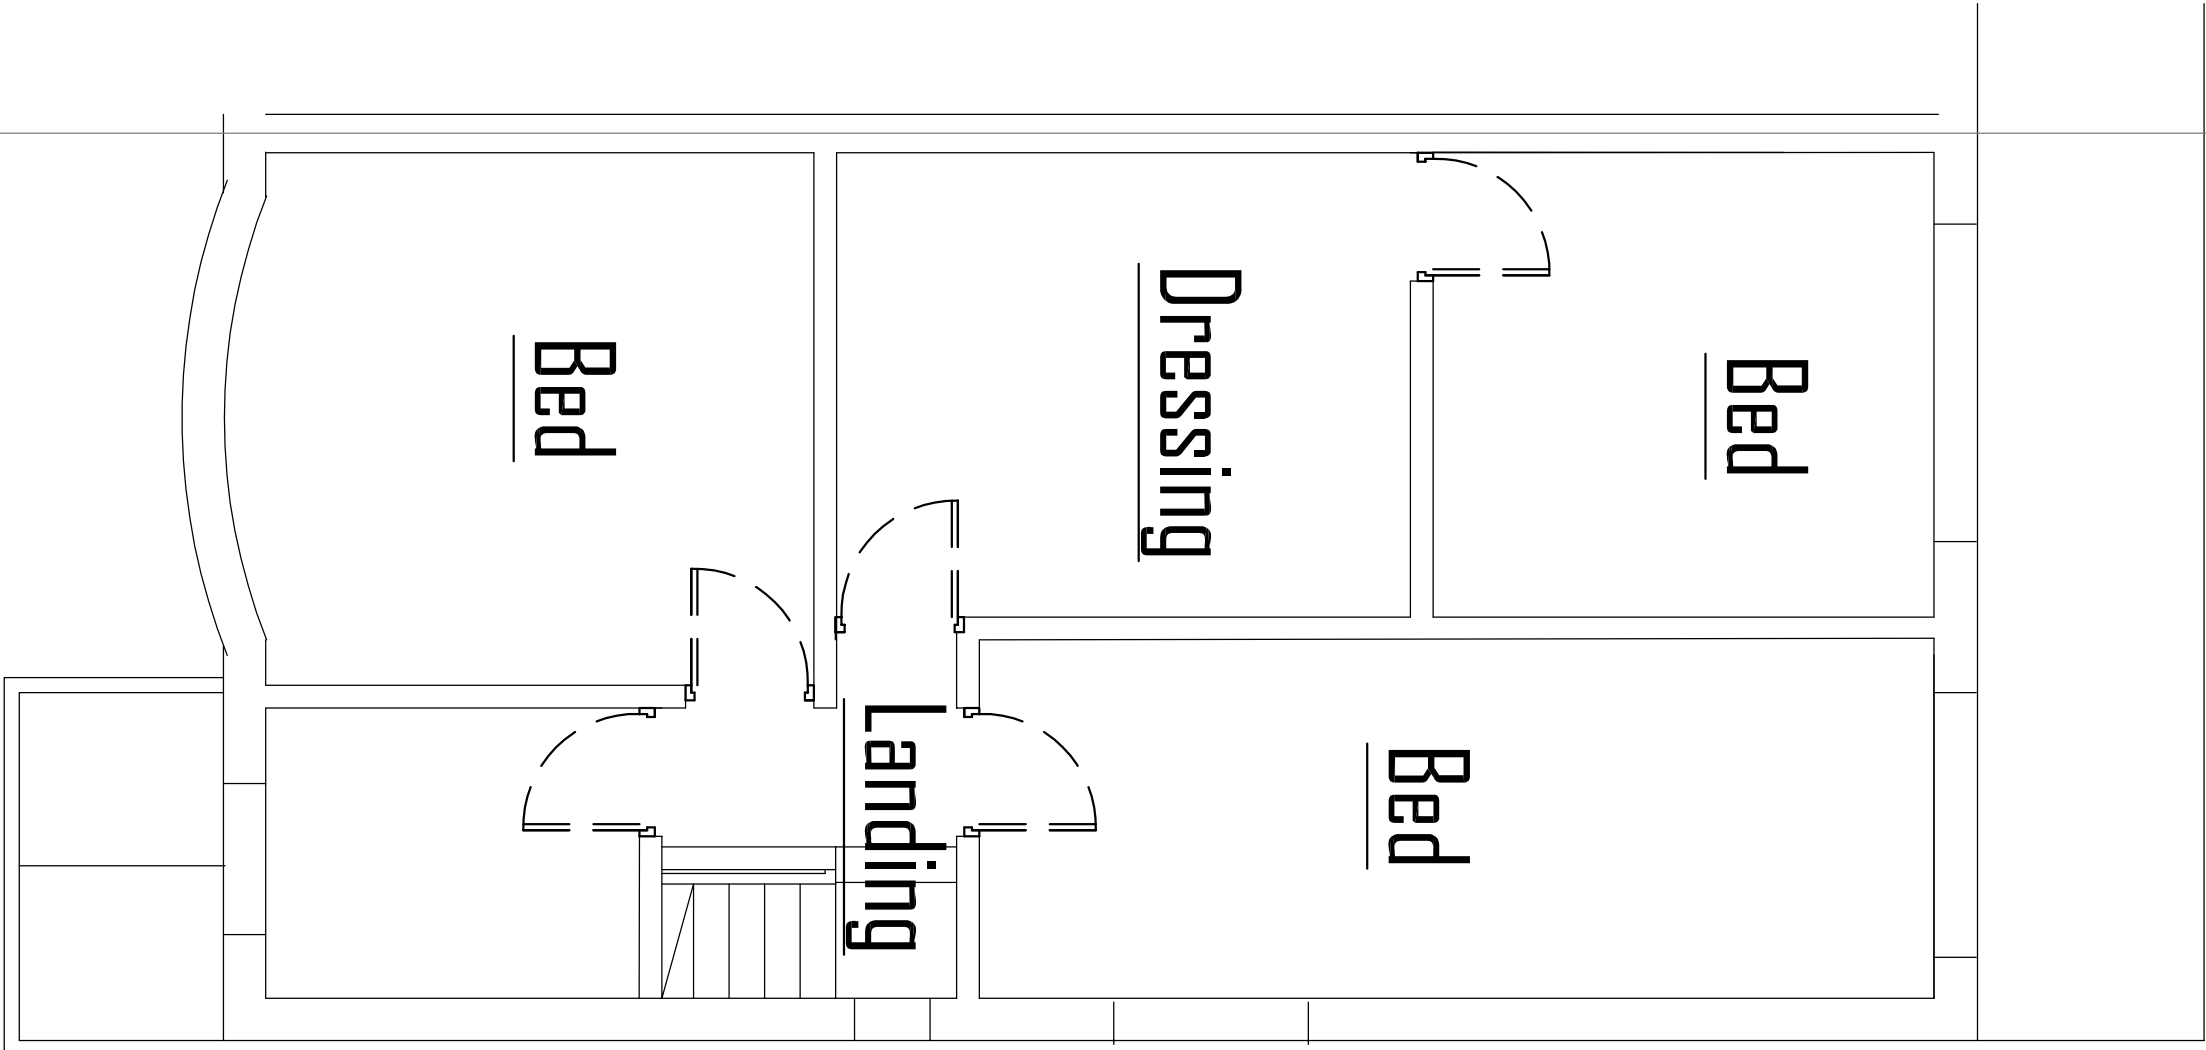

First Floor Plan

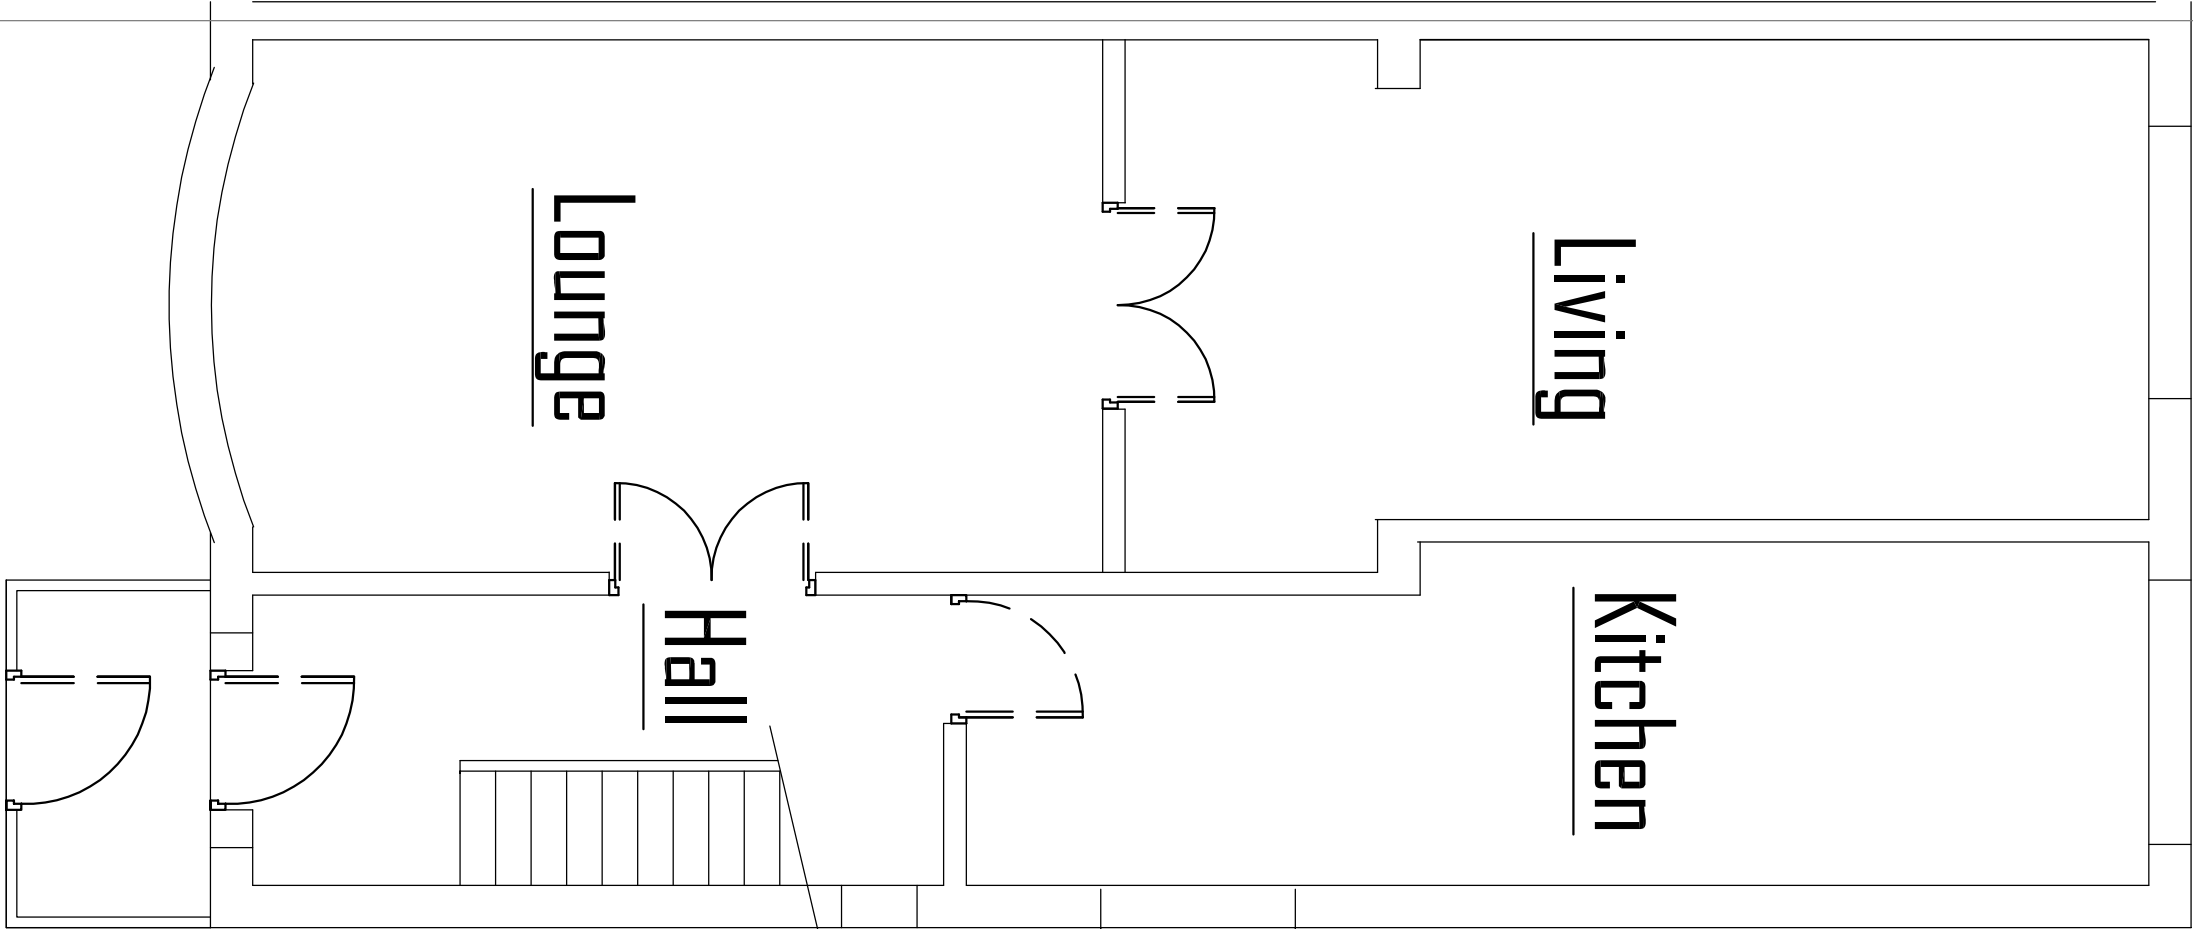

Ground Floor Plan

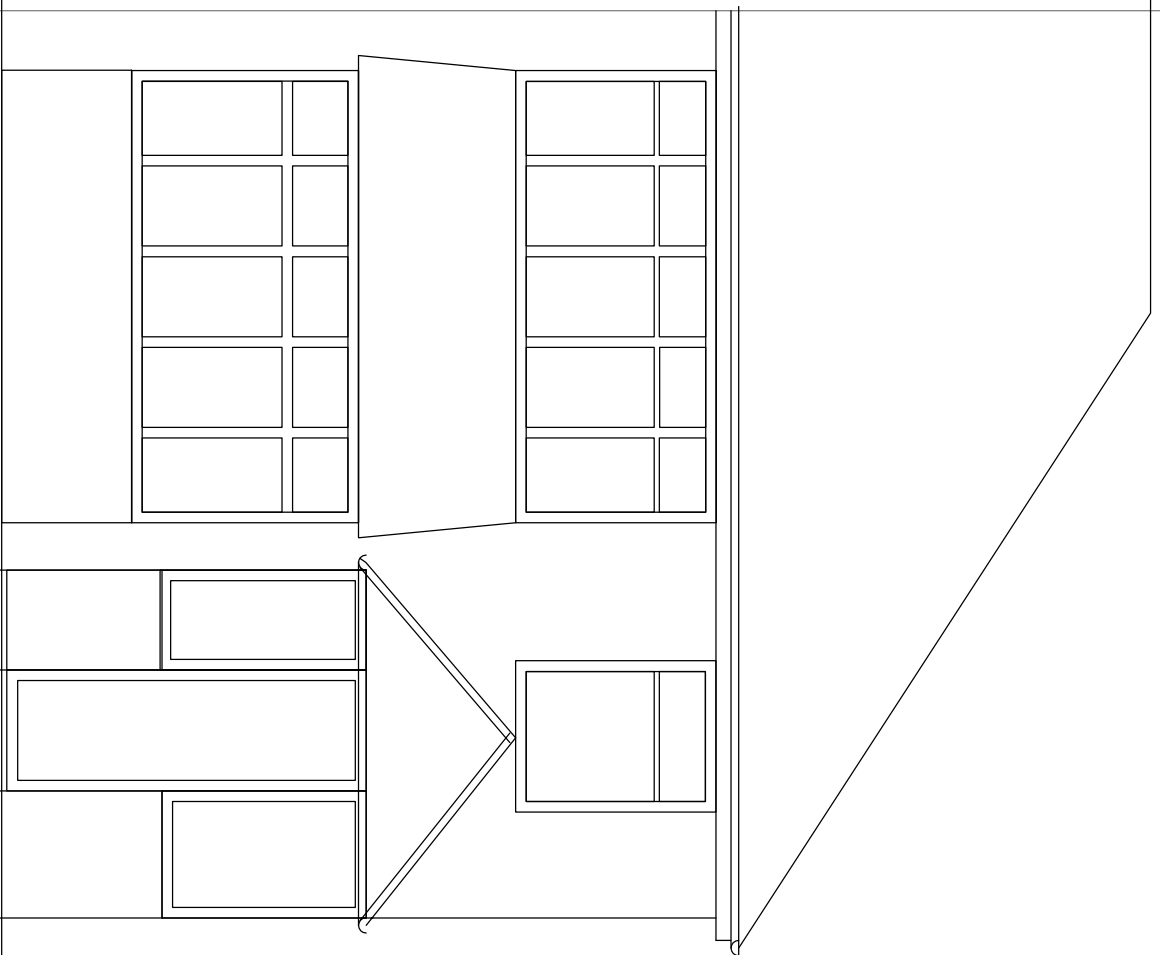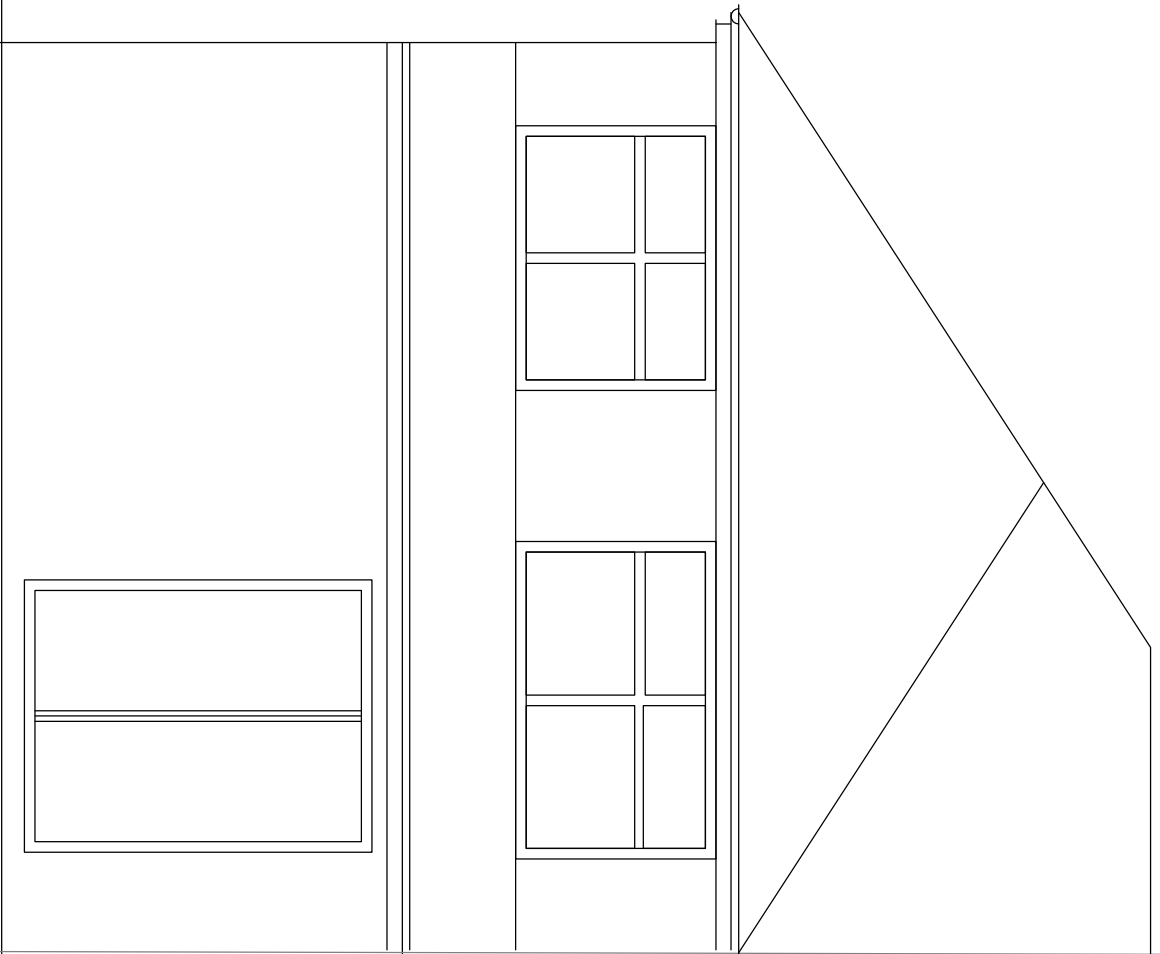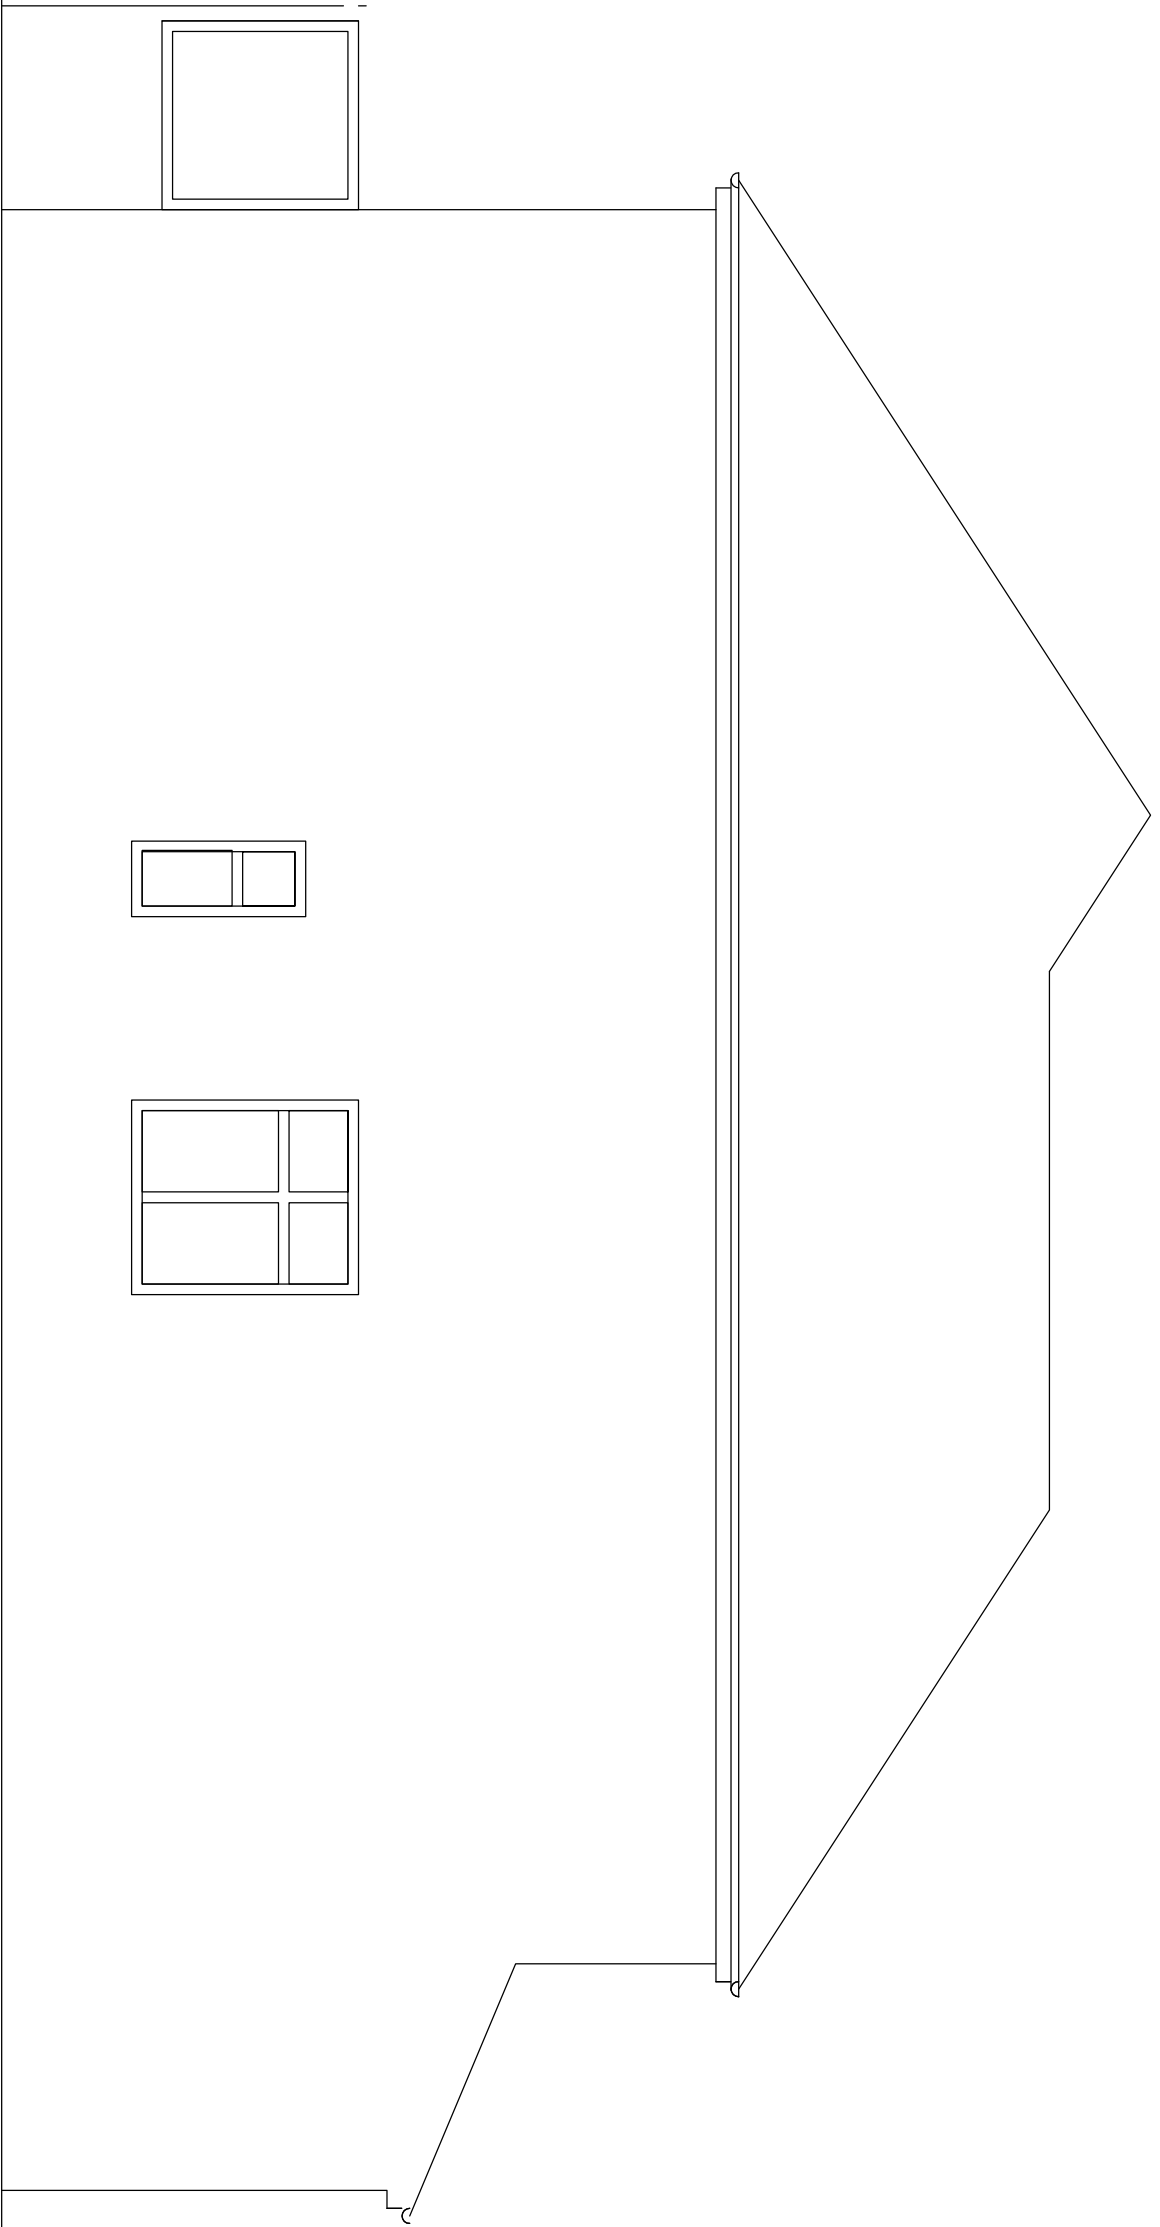

Flank

Rear

Front

F SUMMERFIELD			Project Name and Address
Residential, Civil and Mechanical			14 Delacourt Road
Chartered Consulting Civil, Structural & Mechanical Engineer			Fallowfield
Party Wall Surveyor (part of Topham Ltd)			Manchester
216 Herring Moor Road, Stockport, SK4 4PL			Flank extension, Existing
Tel: 0161 441 1881 • Mobile: 07962 290427 • Fax: 0161 431 0786			
Web Site: http://www.topham.co.uk/engineer email: info@topham.co.uk			

Project	19.10.03	Sheet
Date	03.10.19	01
Scale	1:100 @ A3	Rev 0