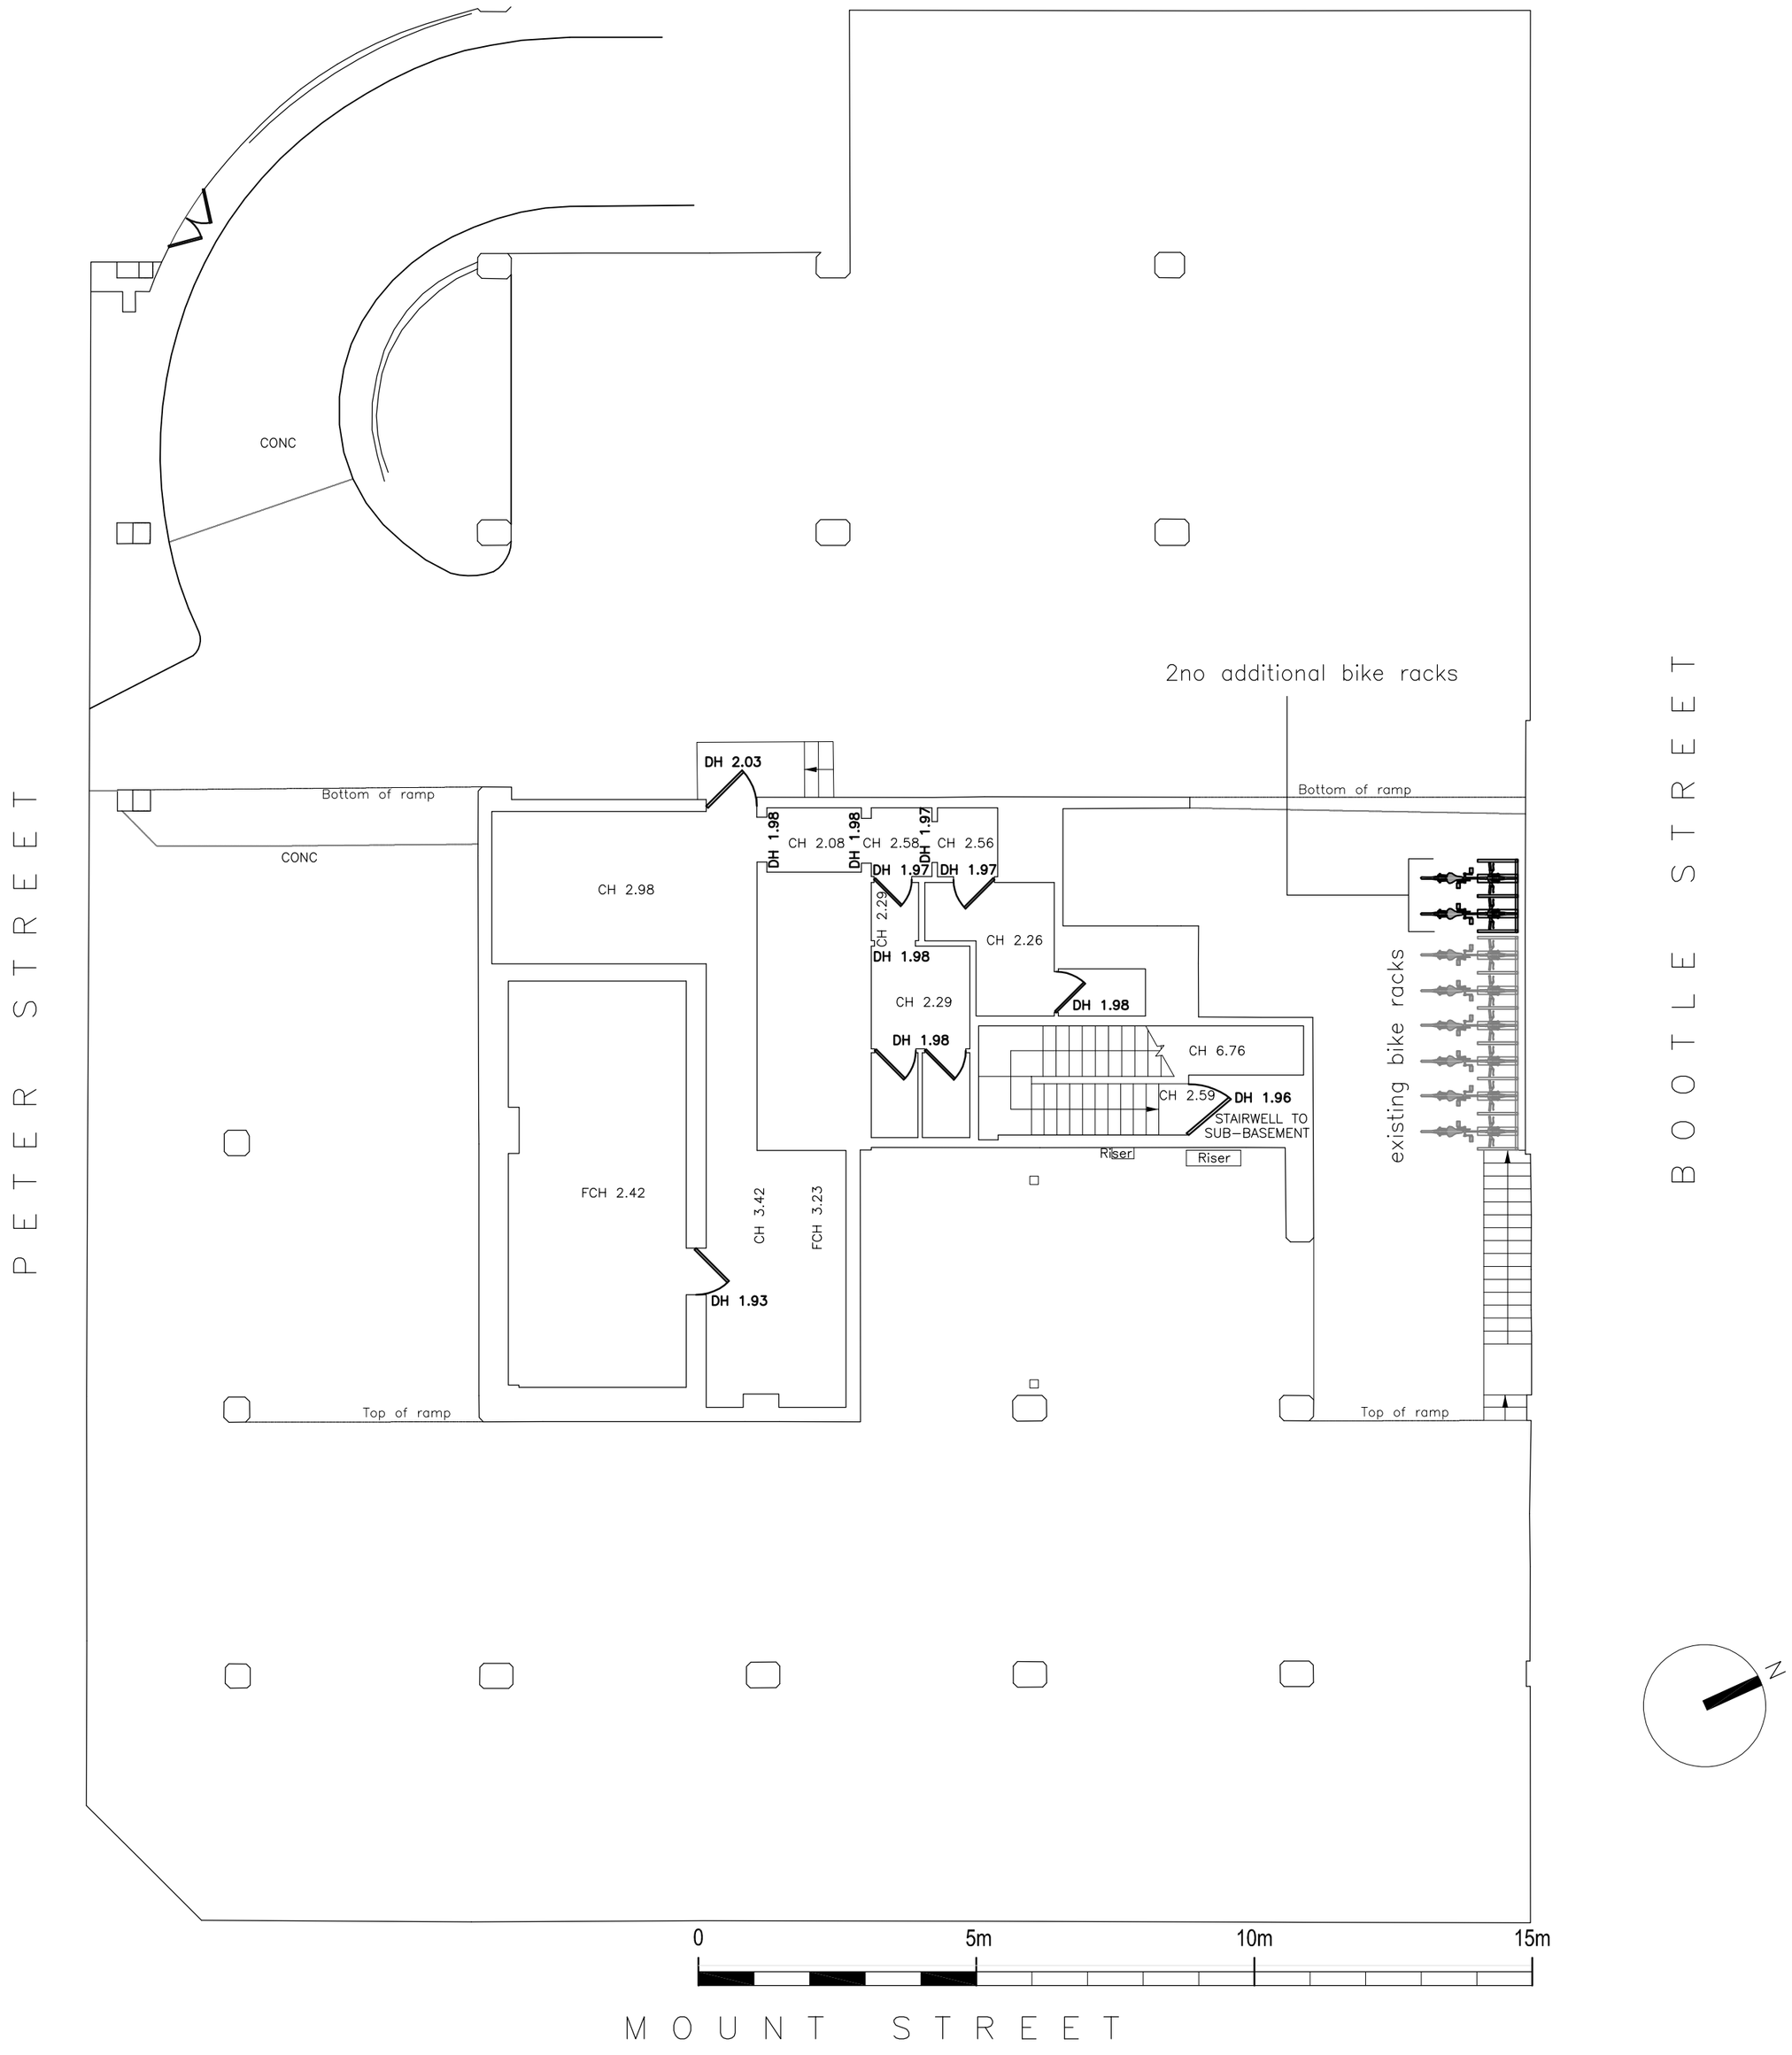



NOTES

1. On no account may this drawing be scaled.
2. Any discrepancy to be reported to the Contract Administrator immediately
3. The Contractor must check all dimensions on site prior to placing work in hand and/or ordering any materials or work.
4. This drawing is copyright of propertysign ltd t/a studio_neo
   it may not be reproduced, or part reproduced without the express consent of propertysign

## Drawing Status

- ☐ PRELIMINARY FOR APPROVAL
- ☐ AGREED LAYOUT -SIGNED OFF
- ■ PLANNING DRAWING
- ☐ BUILDING CONTROL DRAWING
- ☐ TENDER DRAWING
- ☐ CONTRACT DRAWING
- ☐ CONSTRUCTION DRAWING
- ☐ AS-BUILT DRAWING

## Project

10th FLOOR THE LEXICON
MOUNT STREET
MANCHESTER

## Drawing Title

BASEMENT CYCLE STORAGE

| Scale | Date |
|---|---|
| 1:100 @ A1 | 15.04.19. |
| Drawing No. | Revision |
| 2226/L1-00 | |

| Rev. | Date | Description |
|---|---|---|
| . | 00.00.19 | . |

studio_neo
Architects

3 Bridgewater Street
Lymm
Cheshire
WA13 0AB

t. +44(0)1925 752225
e. steve@studio-neo.co.uk
www.studio-neo.co.uk