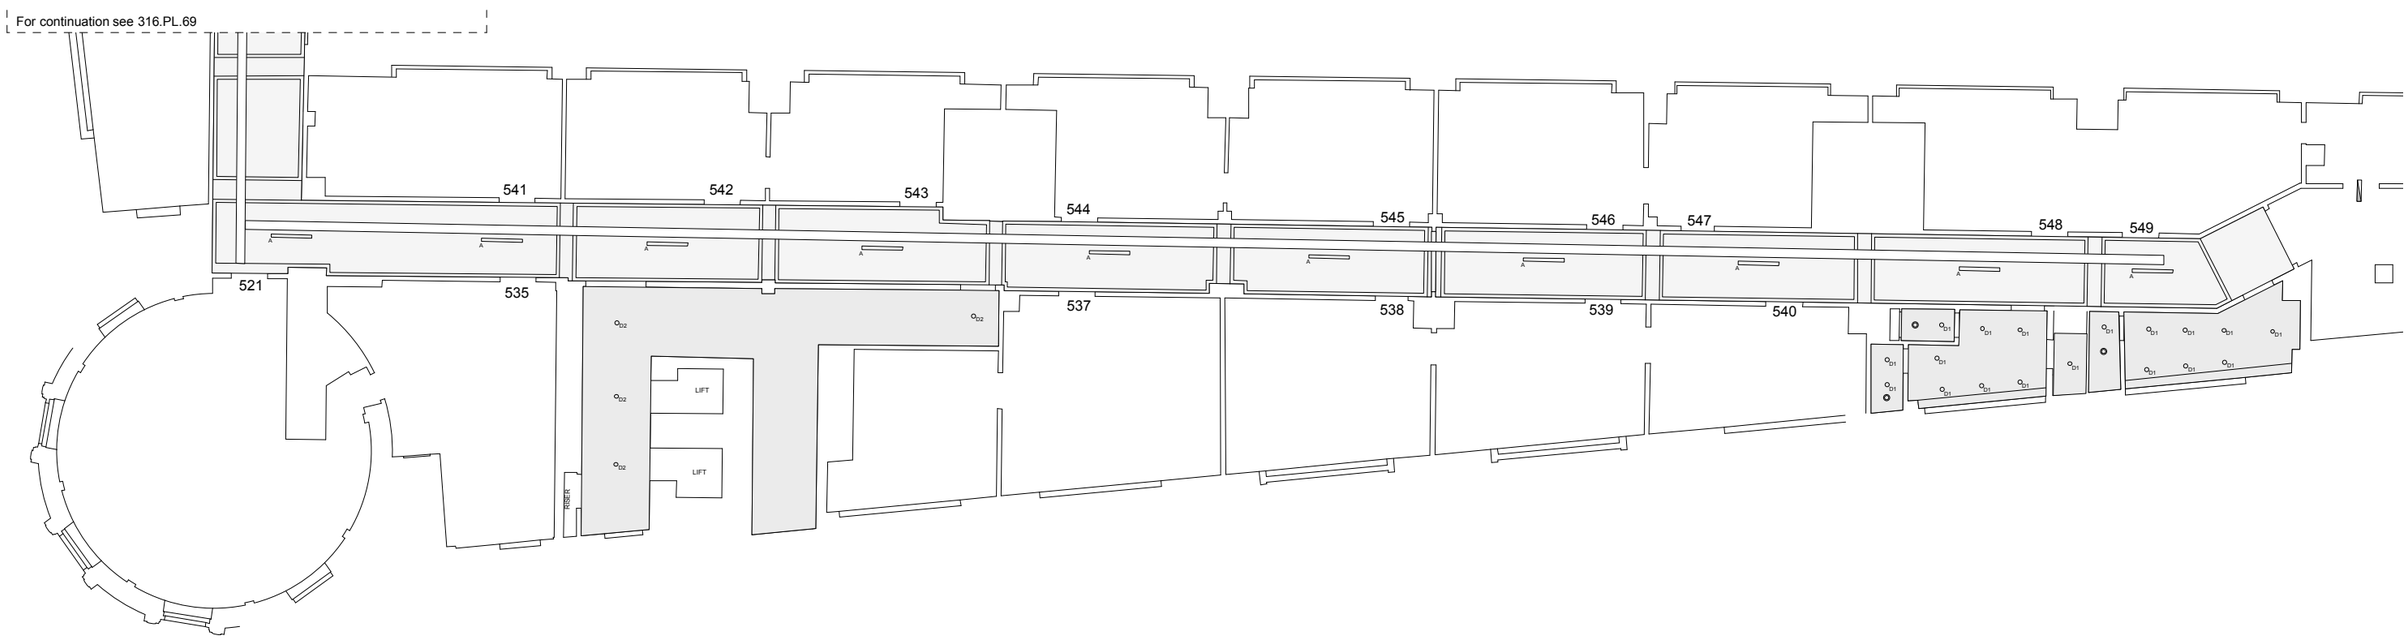


1 Fifth Floor RC part 1 of 2
Scale: 1:150

0 1 2 3 4 5 M

Key


1 Exposed soffit with paint finish and exposed cable tray

2 Suspended Plasterboard Ceiling

Surface mounted LED luminaire

Suspended LED luminaire

Suspended LED luminaire for WCs

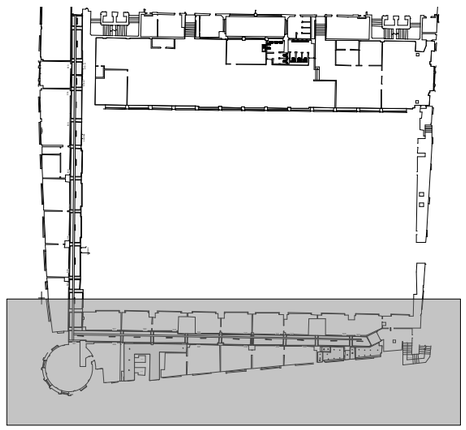

KEY - fifth floor

Revisions

P1 Issued for planning 01.07.19

Hutchison Kivotos Architects 2 Whites Grounds London SE1 3LA 020 7403 7323 email: info@hkarchitects.co.uk

PLANNING	**Dwg. No.** 316.PL.68
Project Manchester Royal Exchange, Southern Offices	**Drawing title** Proposed RCP Fifth Floor - part 1 of 2
Client BVK	**Scale** 1:150 @A3 **Rev** P1
	Drawn by RW **Date** July 2019

Do not scale. All dimensions to be confirmed on site.
Information contained in this drawing is the sole copyright of Hutchison Kivotos Architects Ltd. and is not to be reproduced without permission.