
THIS DRAWING IS COPYRIGHT AND SHOULD NOT BE REPRODUCED WITHOUT PERMISSION OF THE ARCHITECT
ALL DIMENSIONS TO BE CHECKED ON SITE - DO NOT SCALE

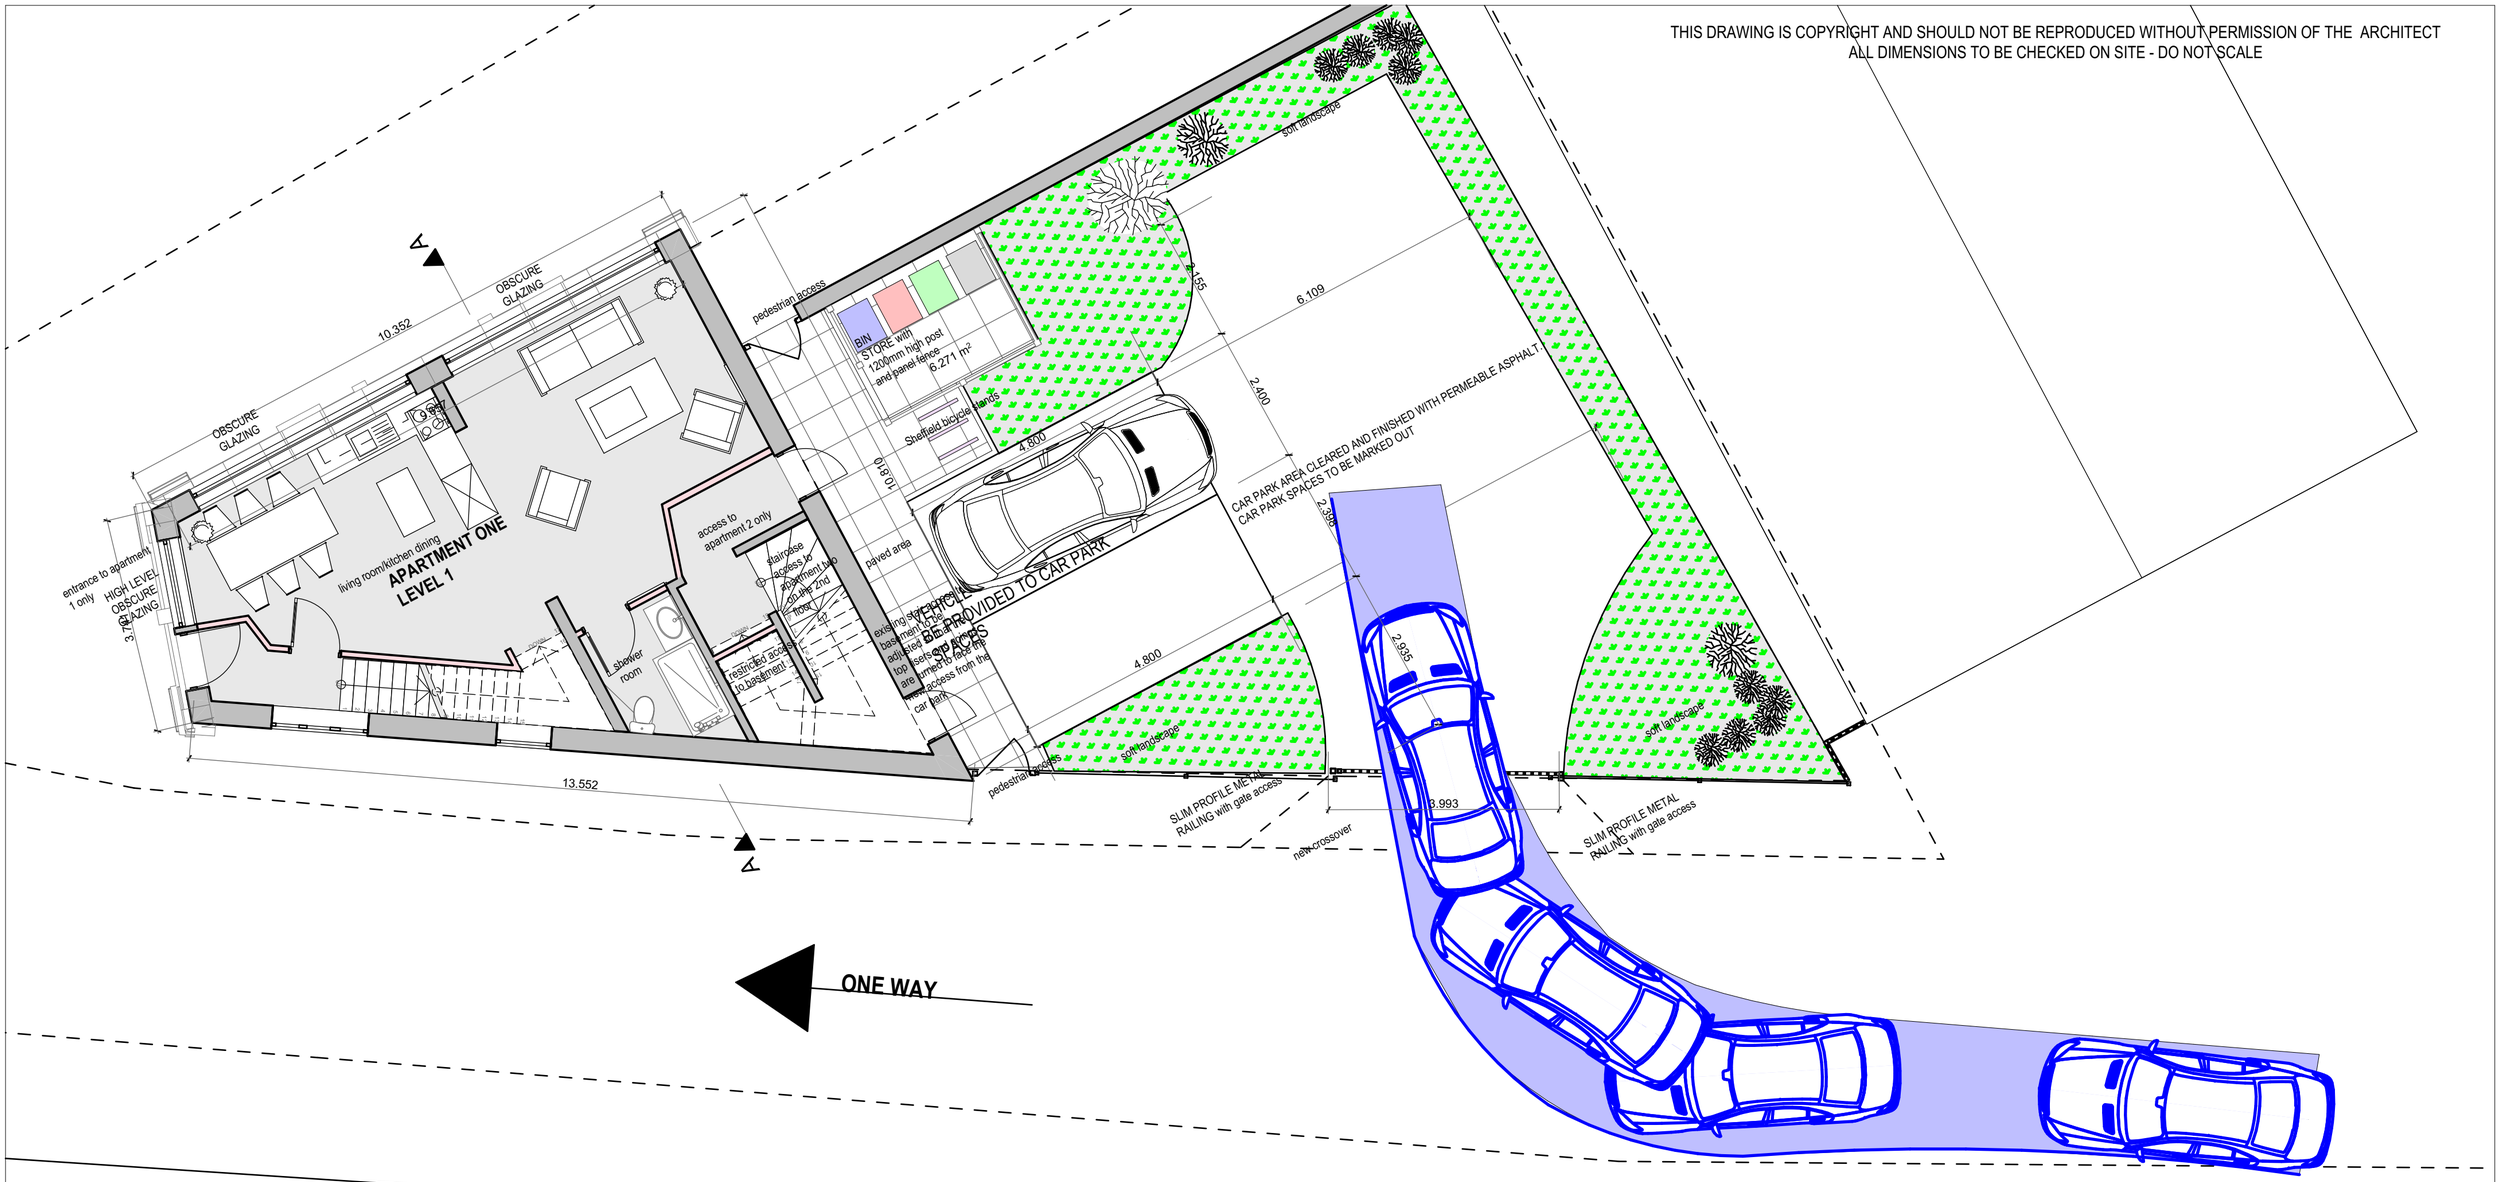

REV A FENCING NOTE ADJUSTED. 31/10/2019

DENOVALE LTD.
TEL: 0161 941 7417 MOBILE 0774 988480
gonshaw associates
chartered architect
3 KENDAL DRIVE GATLEY CHEADLE SK8 4QJ
TEL: 0161 408 4882 MOBILE 07711583075
Email: ron@gonshaw-associates .com

CLIENT	MR JONATHAN BLACKSTON
SITE/CONTRACT	REFURBISHMENT AND CONVERSION 18-20 ROCHDALE RD. M/C M4 4HT
TITLE	SITE ACCESS
DATE: OCT 19	SCALE: 1:75
CHECKED	DRAWN.
DRG No.	40285 / 13 A

A2 10CM 20CM