


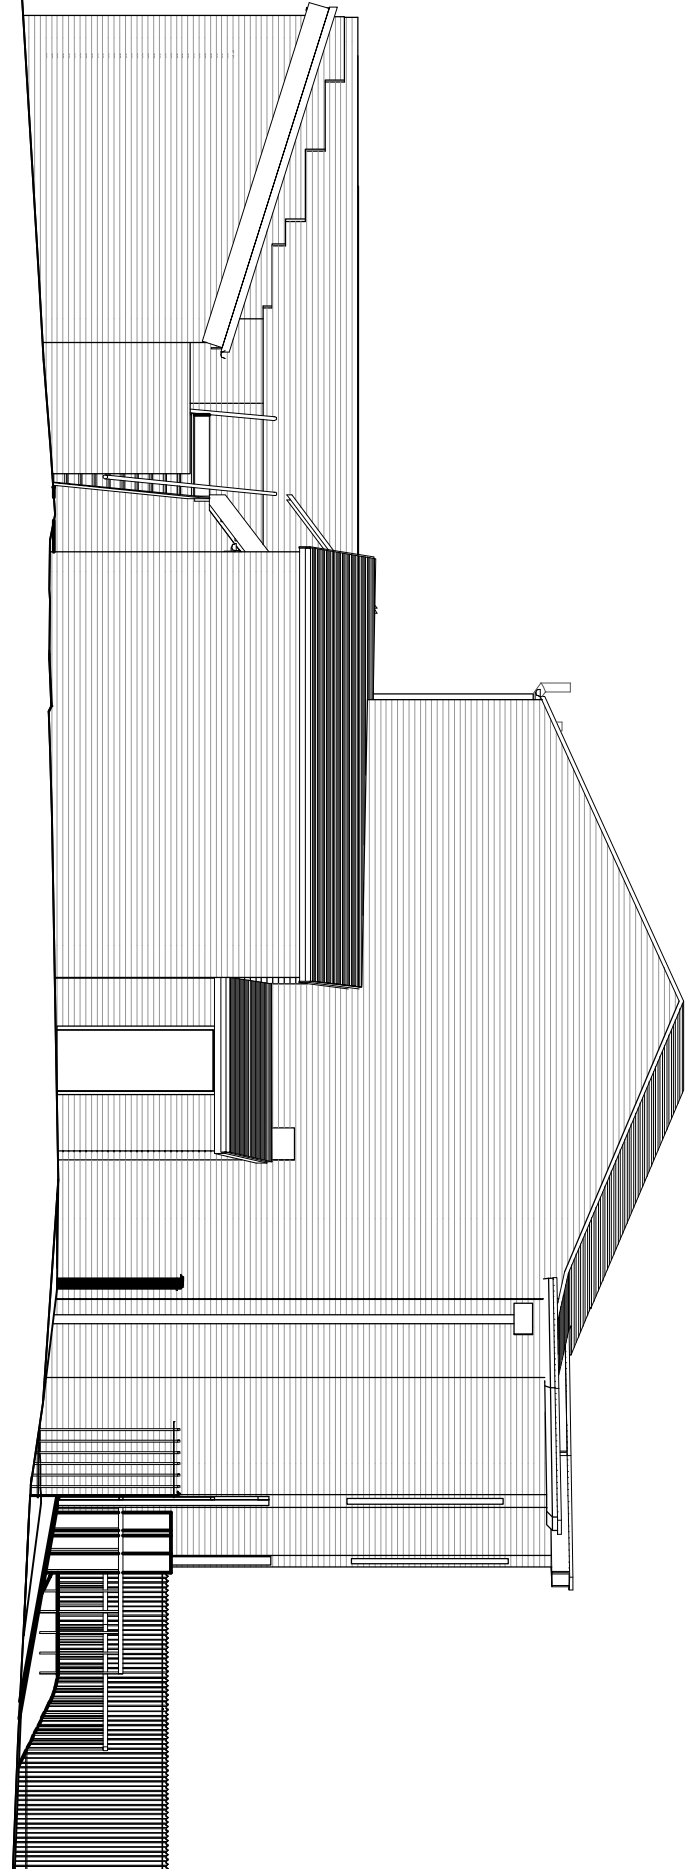


Existing Building Elevation E1

Scale 1:100 @ A1




Existing Building Elevation E2

Scale 1:100 @ A1

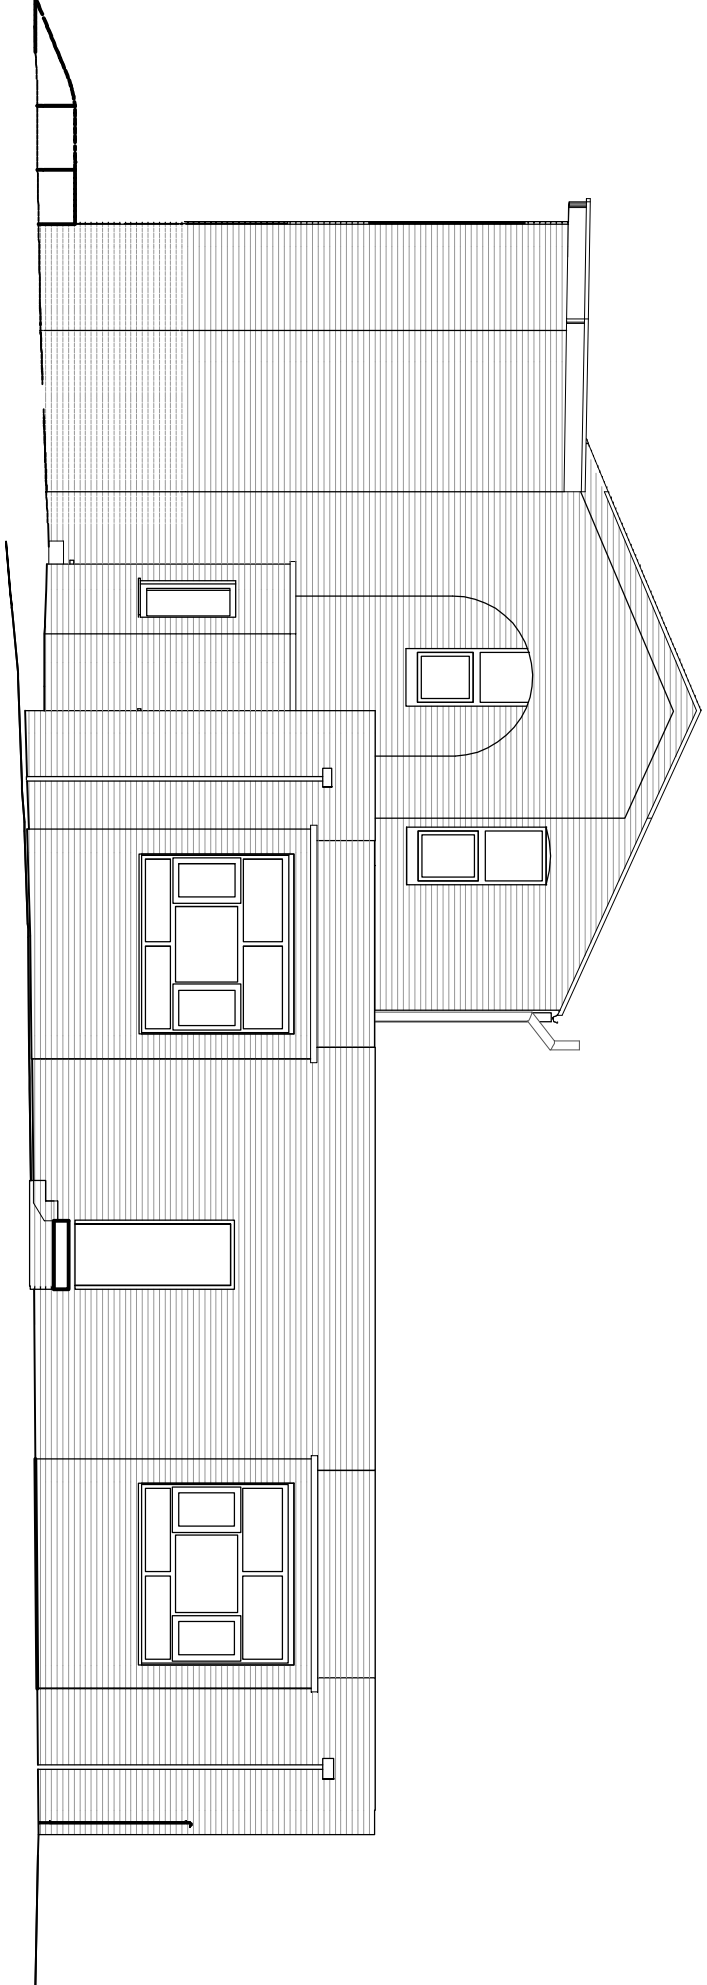


Existing Building Elevation E3

Scale 1:100 @ A1

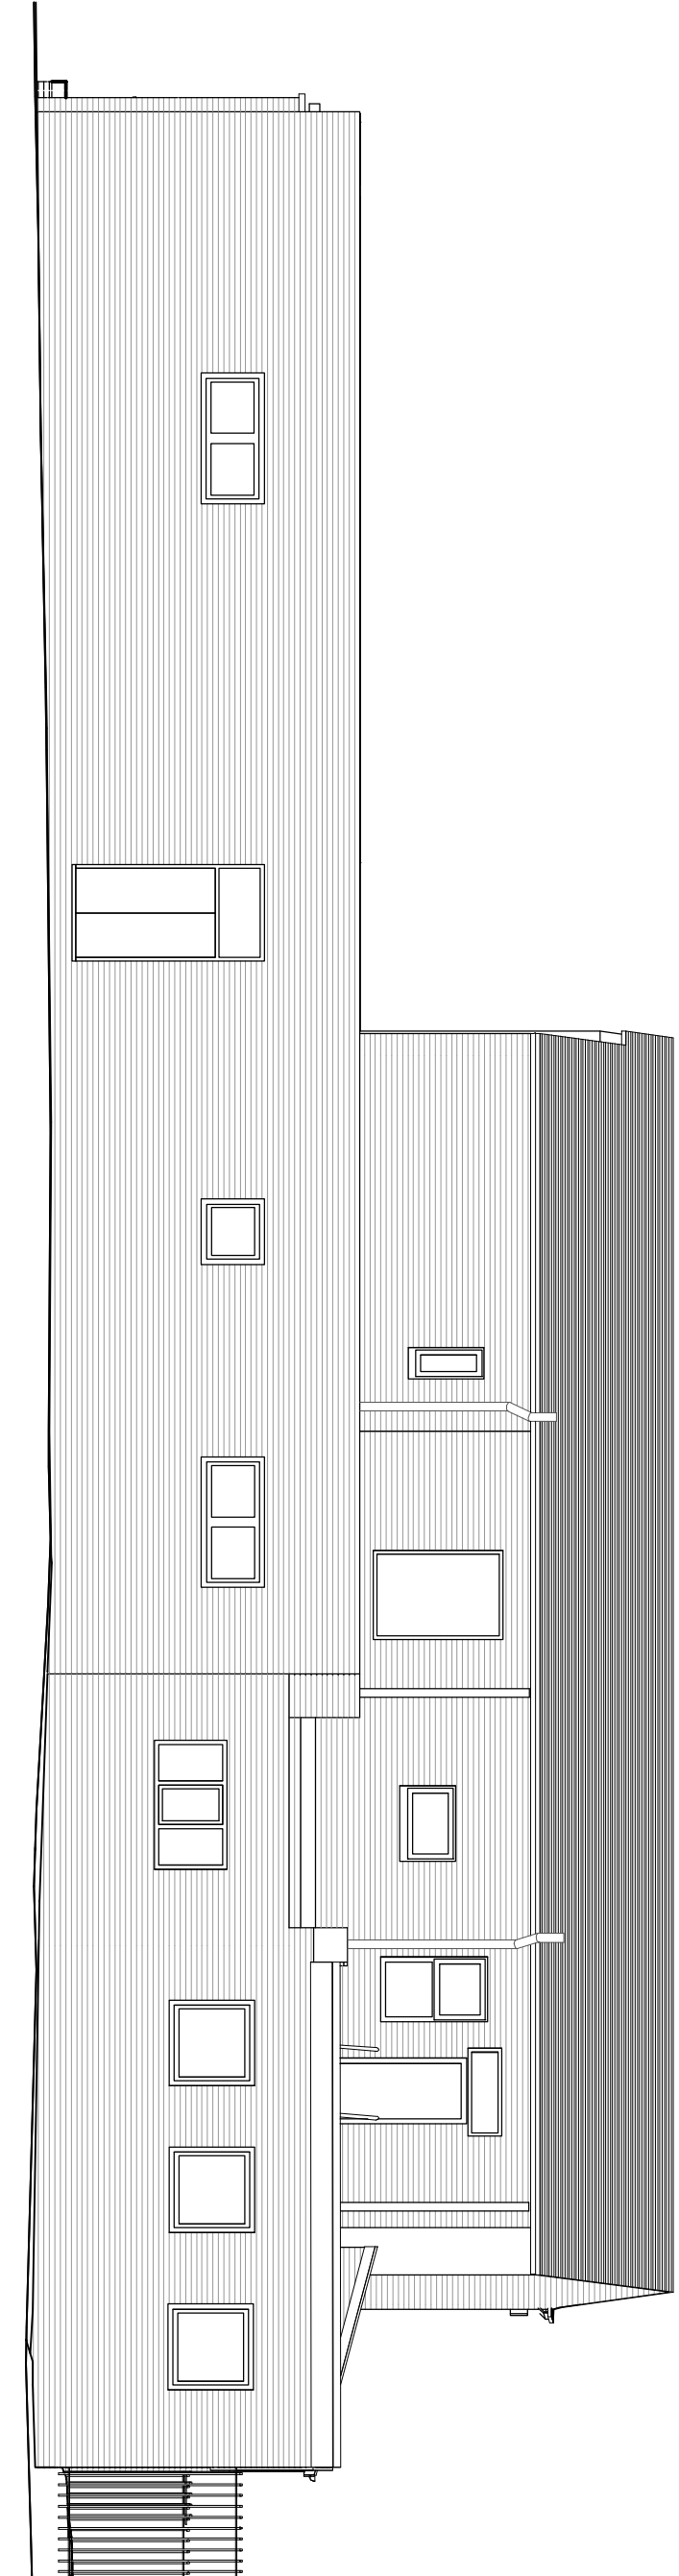

Existing Building Elevation E4

Scale 1:100 @ A1

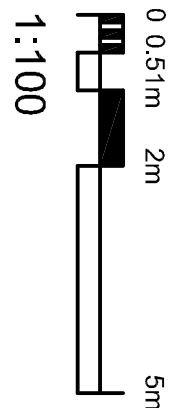

1:100

Client
King David High School

Project
Replacement Girl's Yarneh Building

Existing Elevations

Project number	2015.00871.006	Scale	1:100	@A1
Drawing number	00.003	Rev		
Issue status	Planning			

Rev	Description	Date created	Drawn by	Approved by
ASN		24.10.19		SB

AHR
5th Floor
50-52, Exchange Street
Manchester
M2 4EW
United Kingdom

T +44(0)161 8287900
E manchester@ahr.co.uk
www.ahr.co.uk

This drawing is to be used for construction only. It is not to be used for any other purpose. The copyright in this drawing and any other drawings or documents created by or for the client shall remain the property of AHR. The copyright should be notified immediately of any discrepancy. This drawing is copyright and remains the property of AHR.