


PROPOSED

CONTINUATION LINE

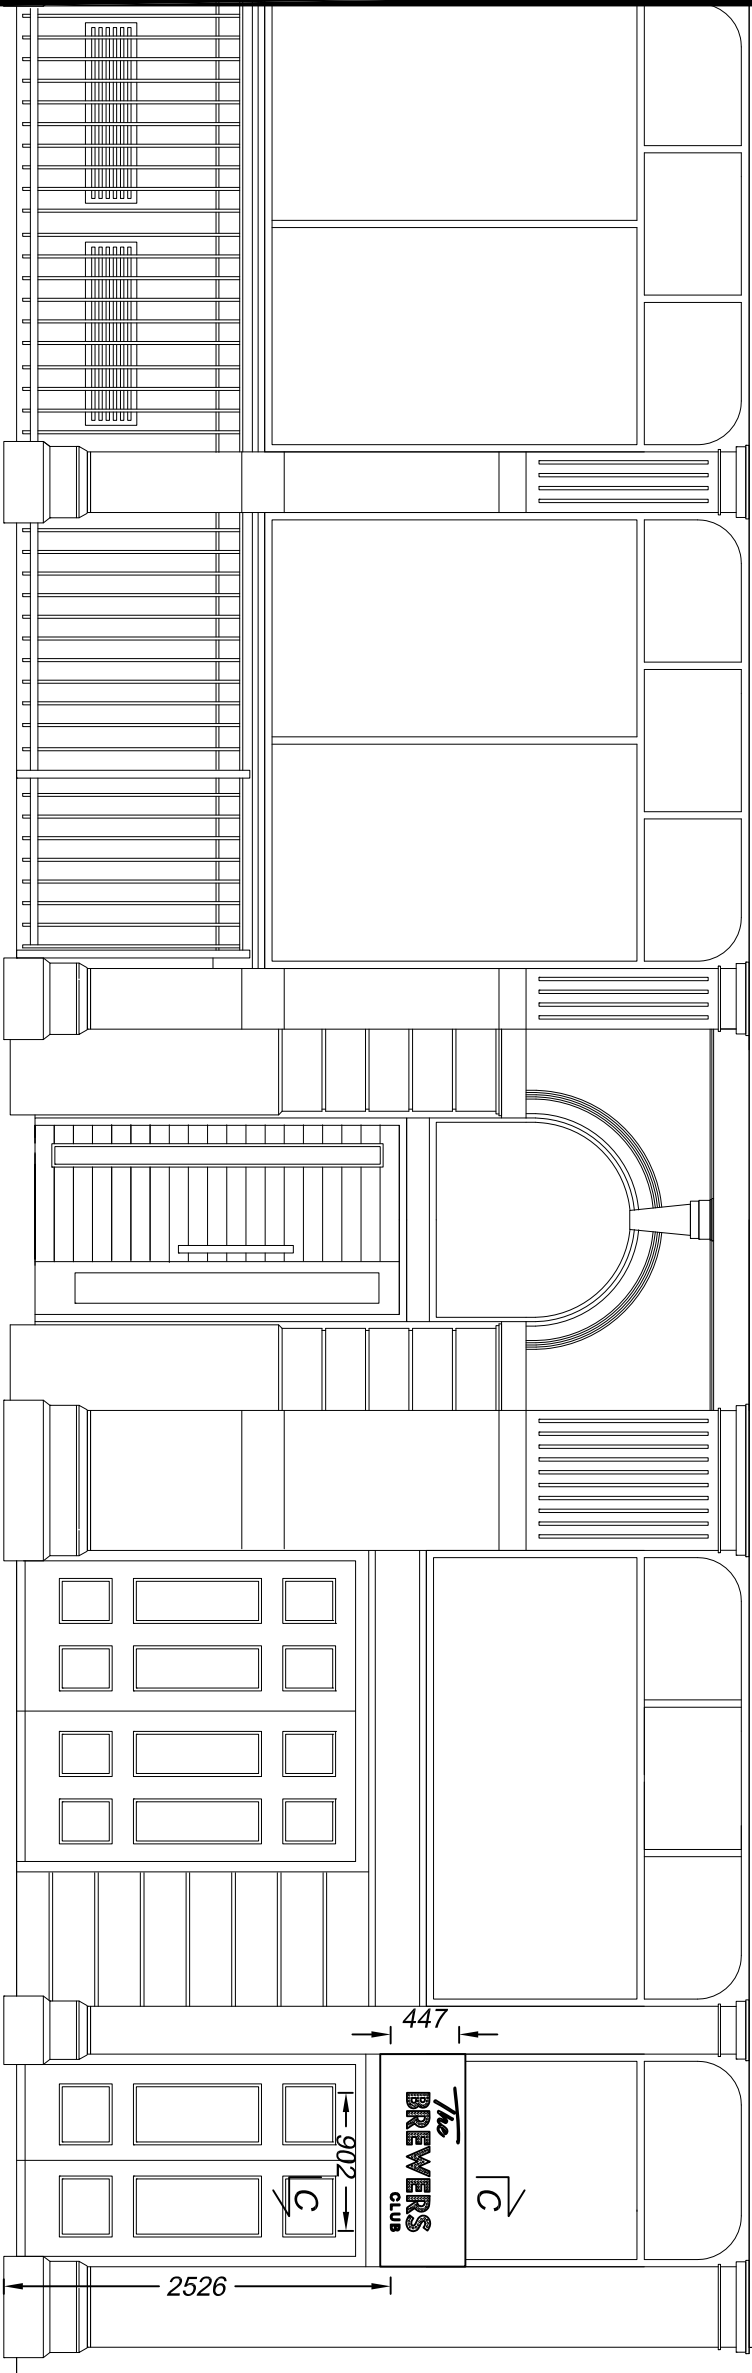

Richmond St Elevation
Scale 1:50



Section C-C through the text
Scale 1:5


Folded and welded 2.5mm aluminium panels are finished black and are fixed over the entrances with discrete brackets.

The letters are fret cut out of the face and are fitted with push through 10mm opal acrylic letters.


The opal acrylic letters are faced with flat cut 1.2mm brushed stainless steel.

Panels are fitted with low energy colour changing RGB LEDs for halo illumination of the text.

The 'BREWERS' letters have small circles fret cut into the brushed stainless steel which are internally illuminated by the RGB LEDs.

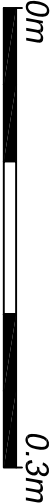

CONTINUATION LINE

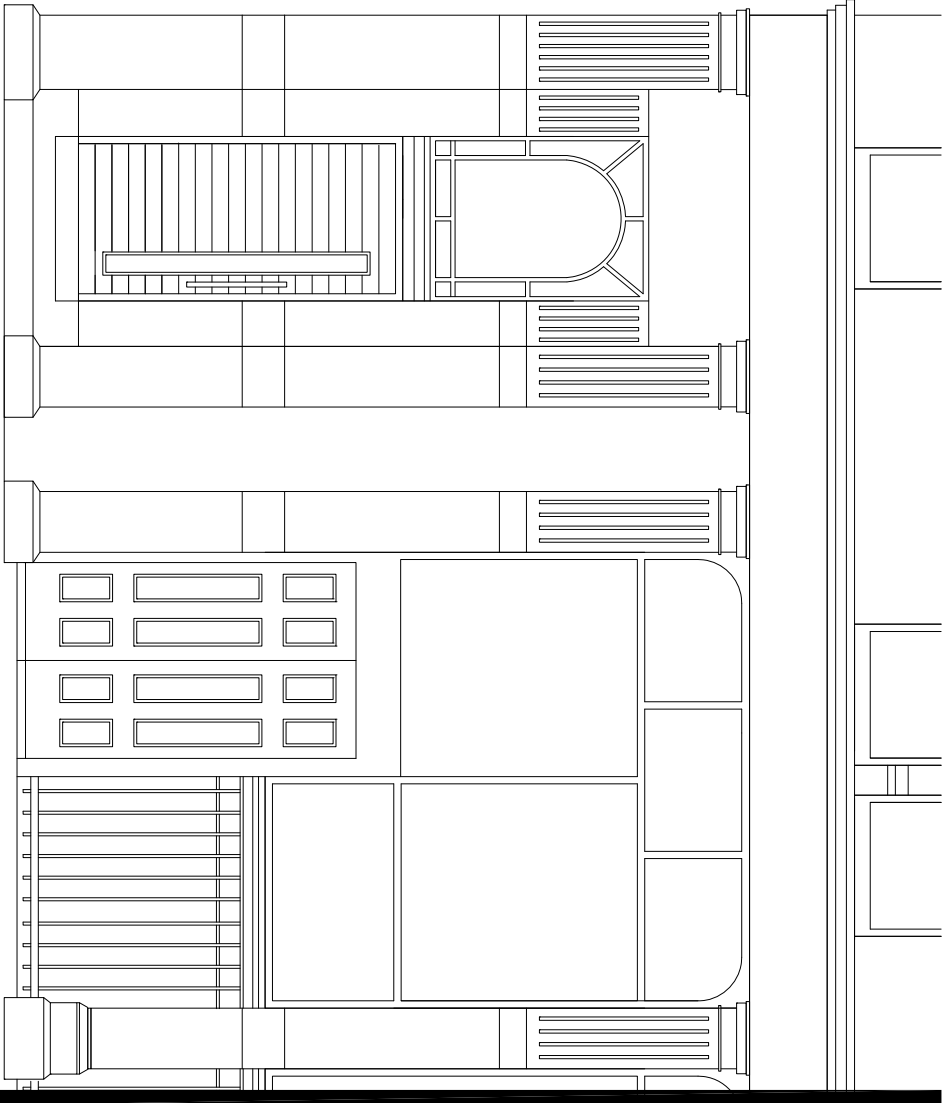

Richmond St Elevation
Scale 1:50

- C No fascia panels
- B Vinyl not shown
- A Plain black panel
Sign removed

21/01/20
20/01/20
15/01/20



Technical Signs
Floor 1 - Unit 3
Hillie Business Centre
132 St Albans Road
Watford, Herts, WD24 4AE
Tel: 01923 811999
Fax: 01923 811998
E-mail: info@technicalsigns.co.uk

Client The Brewers		Address/Job details	
4 Canal St		Manchester	
M1 3HE		Proposed Signage	
Scale As specified (A3)		Drawn by DN	
Date 13/11/19		Drawing No S96244-4	
Rev C			