


NOTES

1. This drawing is the copyright of Tract Architecture
2. Do not scale from this drawing
3. Use figure dimensions only

REVISION COMMENTS

Revision	Date-	Description	COMMENTS
----------	-------	-------------	----------

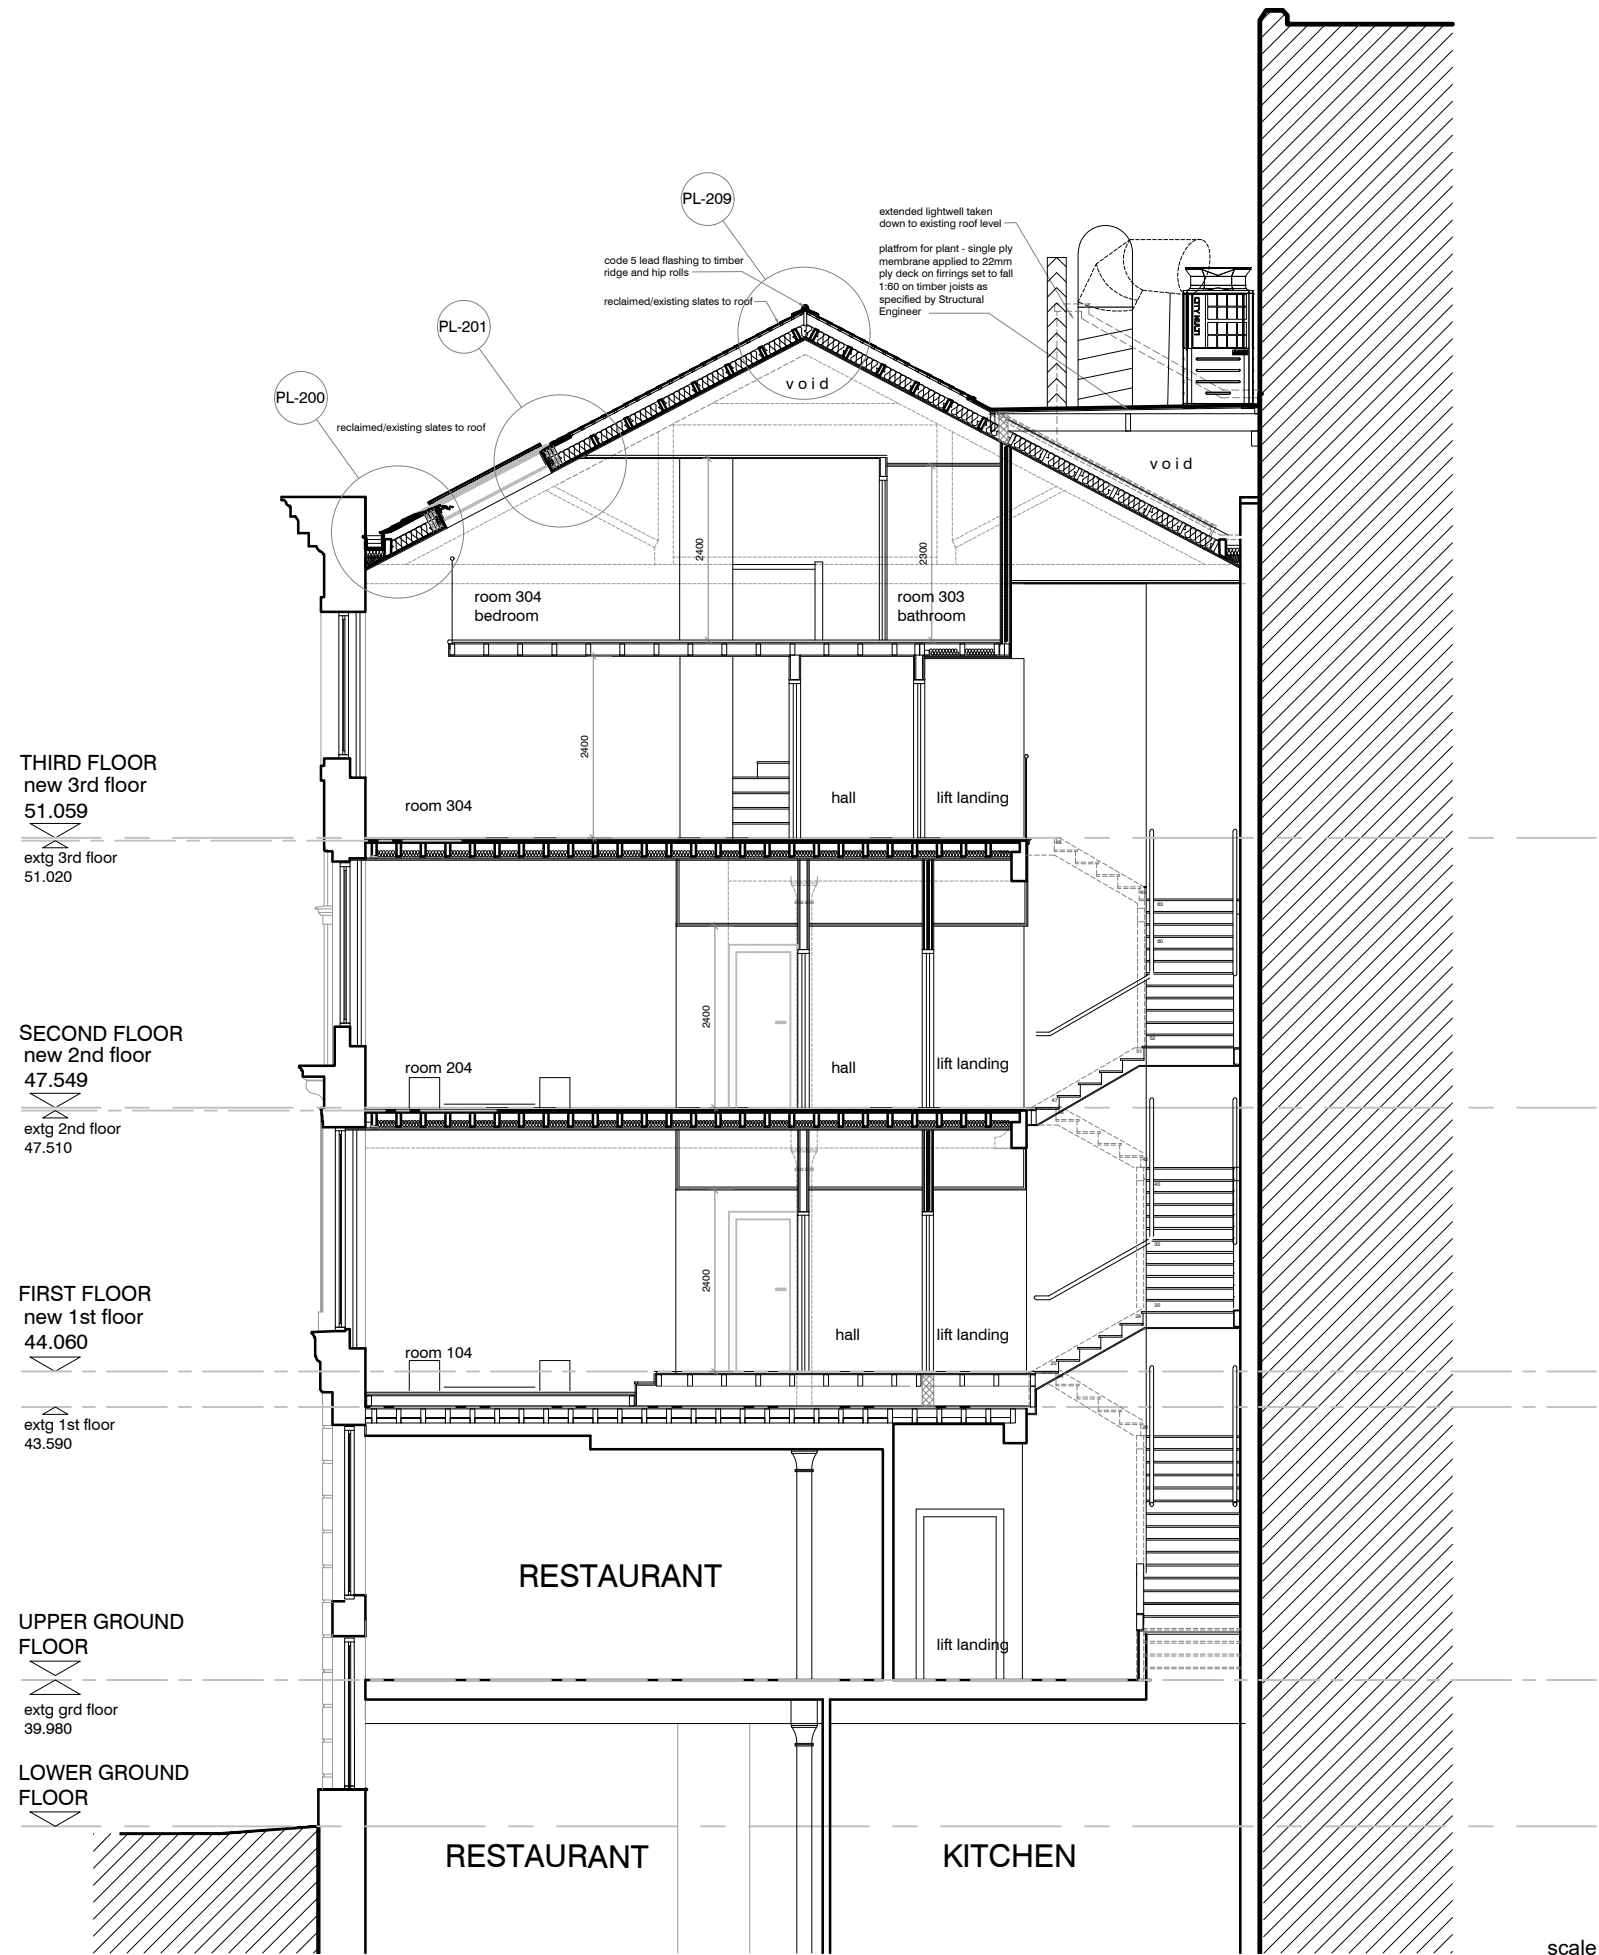

scale 1:100 0 5m

TRACT
WWW.TRACTARCHITECTURE.COM

PROJECT NUMBER + TITLE
0132/2 - 47 PETER STREET
MANCHESTER
DRAWING
SHORT SECTION AS PROPOSED

DRAWING NUMBER
PL -108

DRAWING REVISION
A

DRAWING PURPOSE
PLANNING

SCALE
1:100 @ A3

DATE
18.12.18

DRAWN
RM

CHECKED
-