
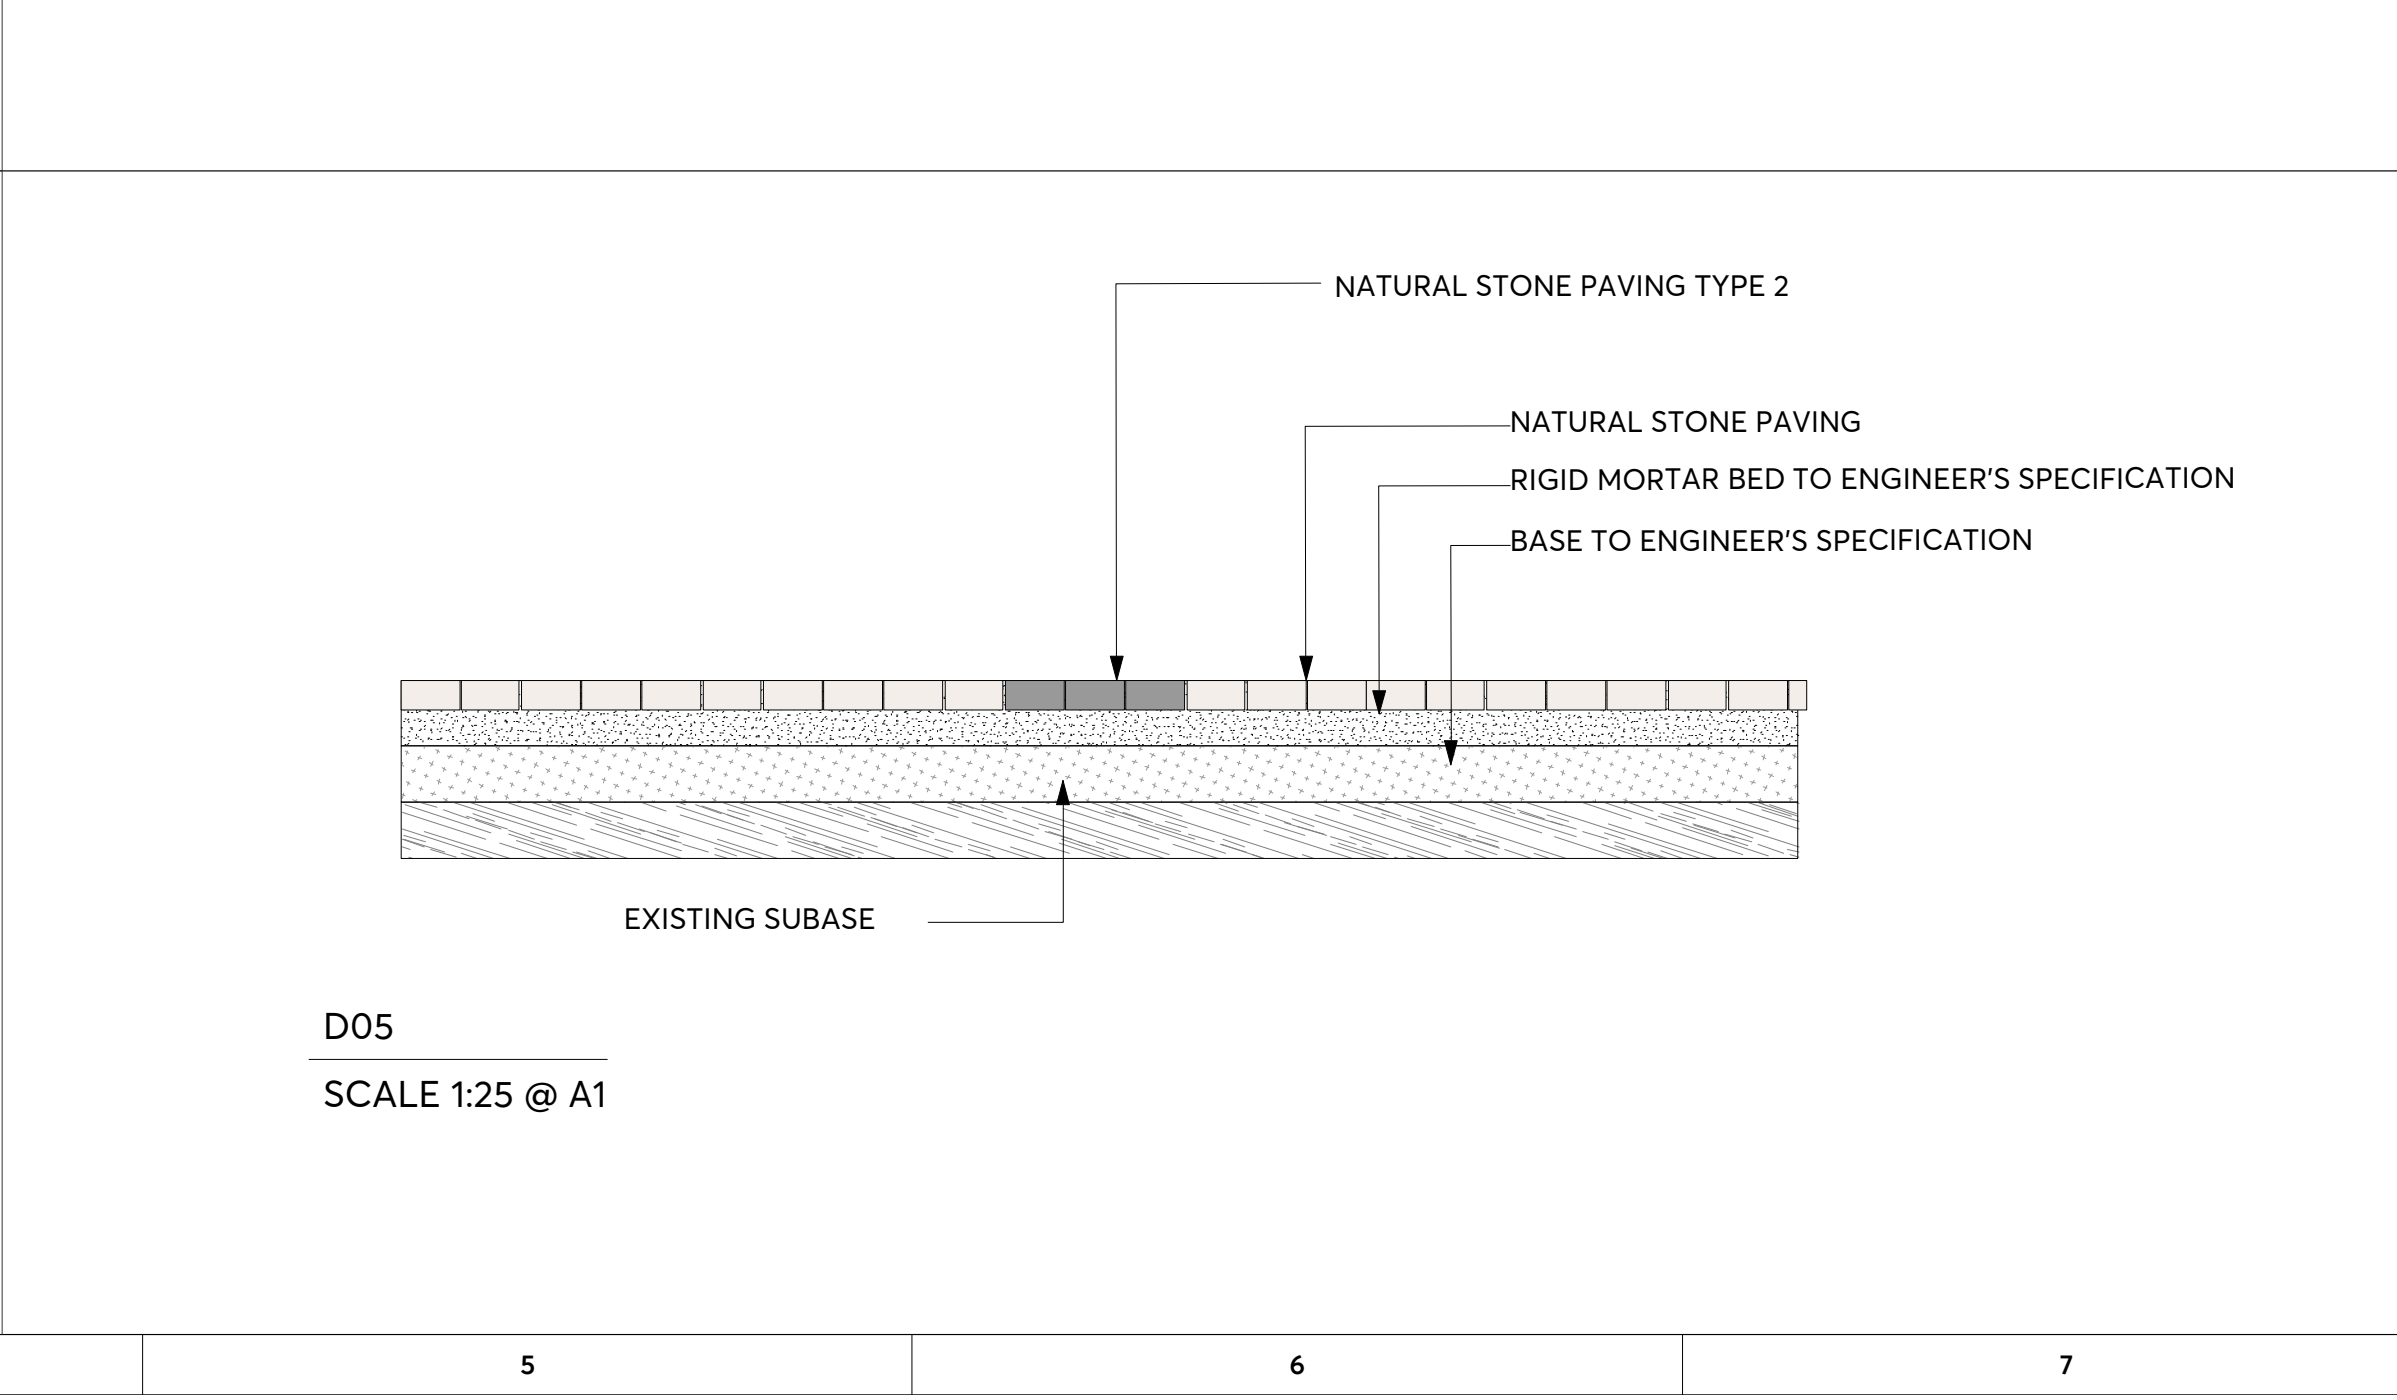
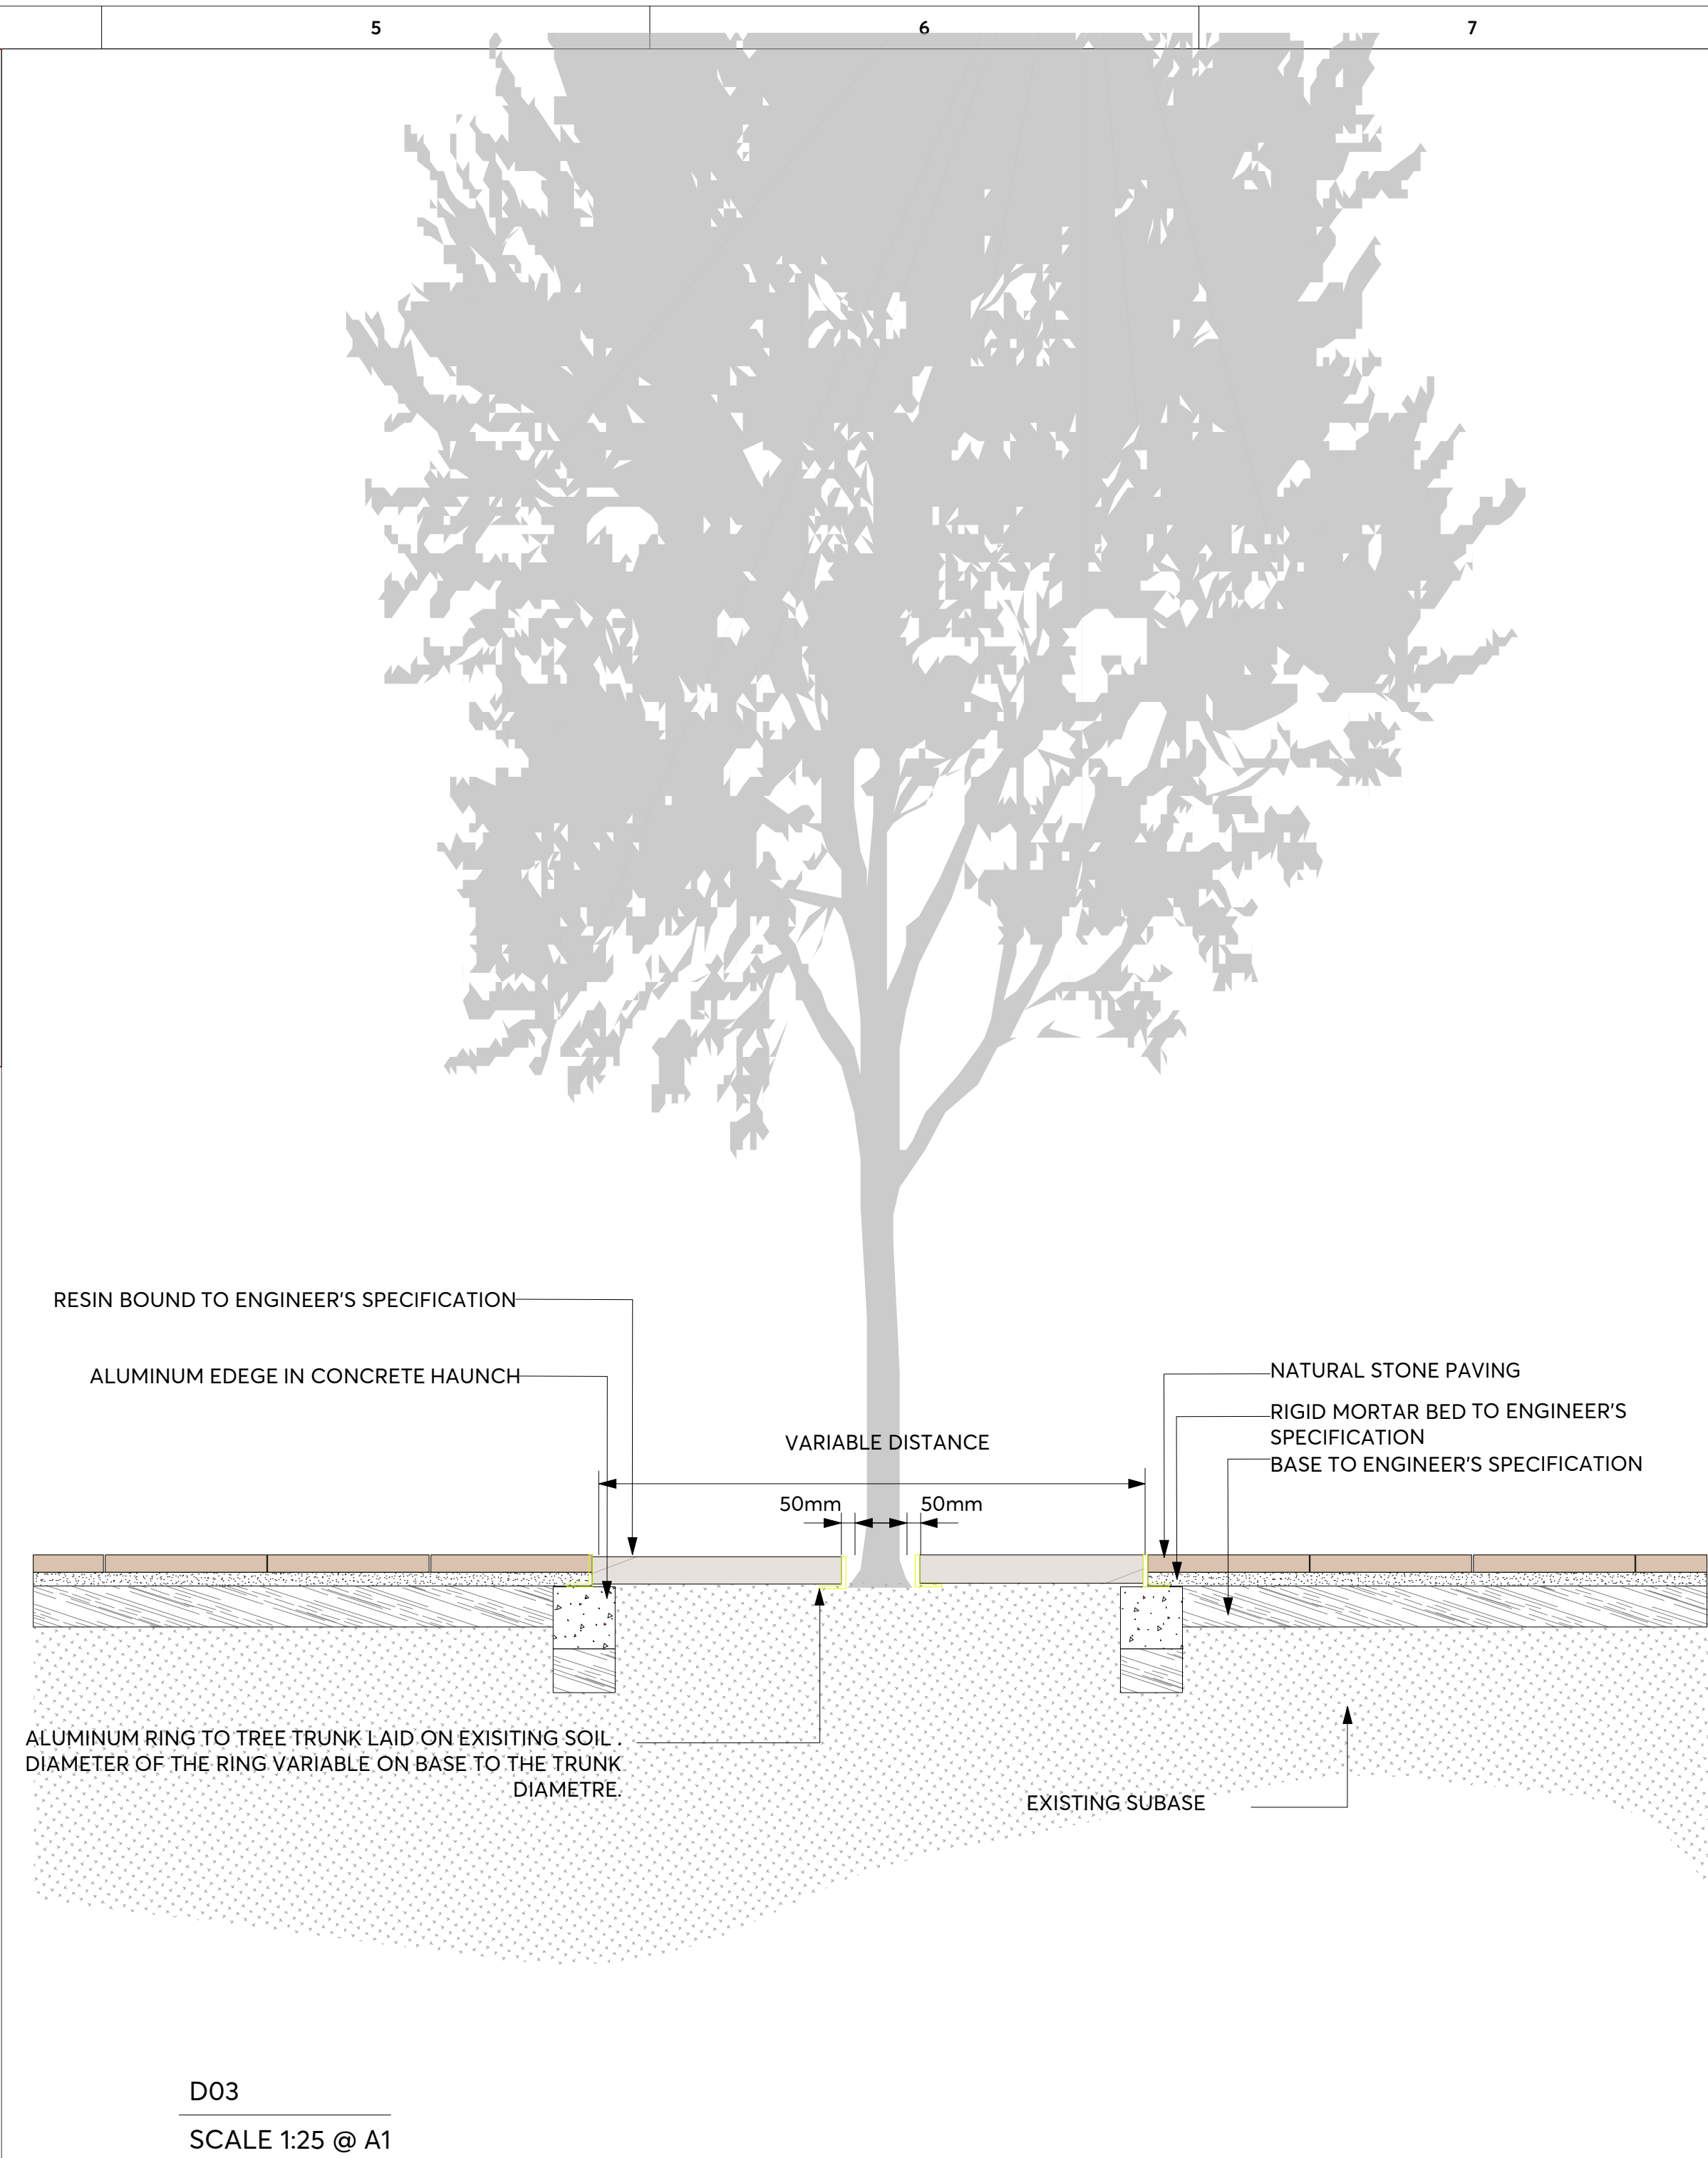
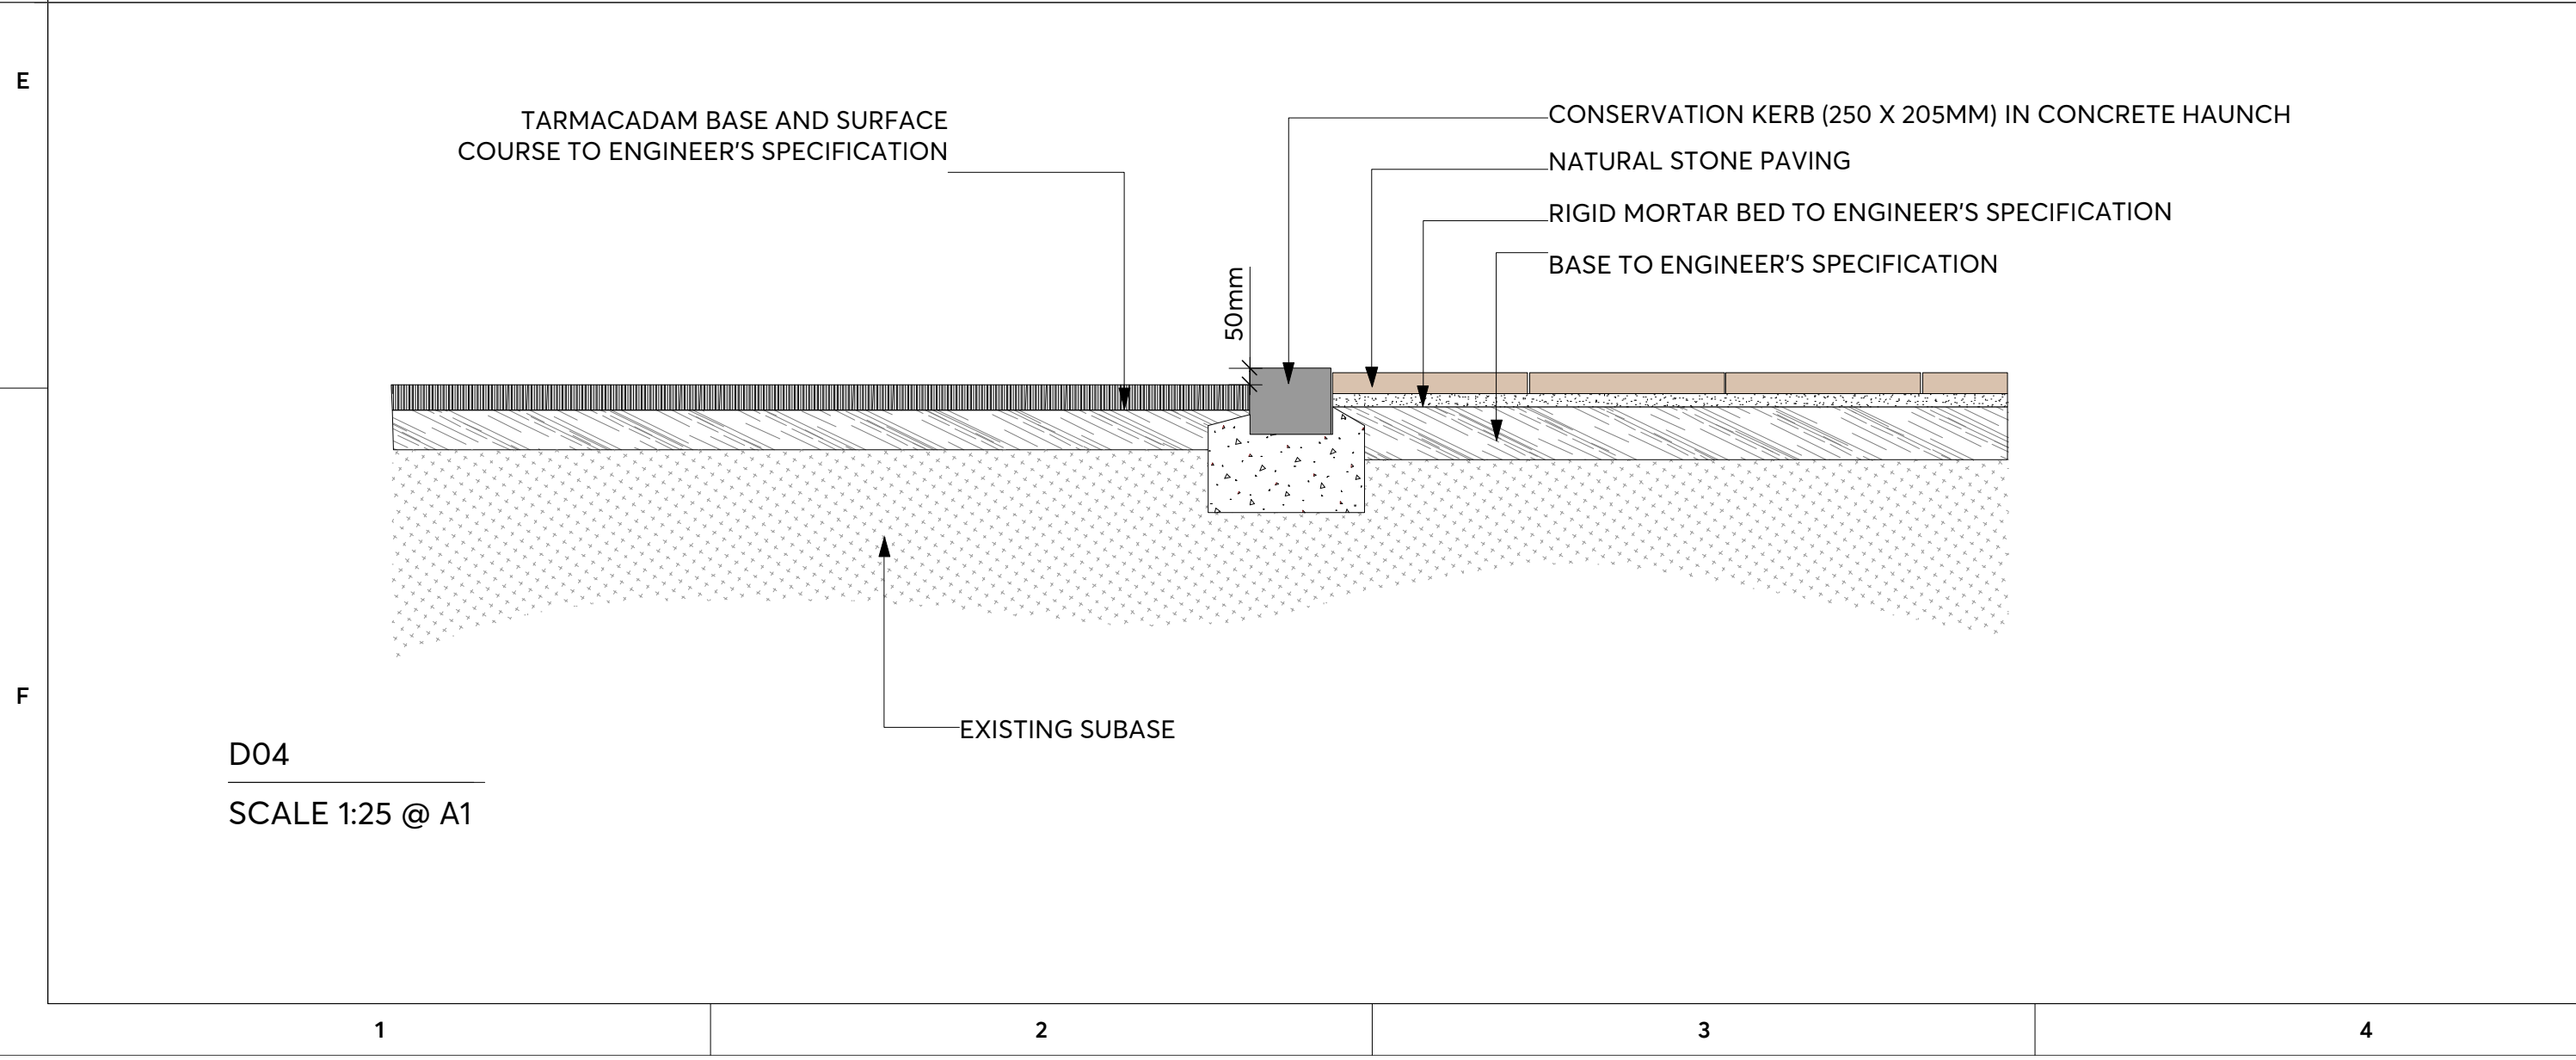
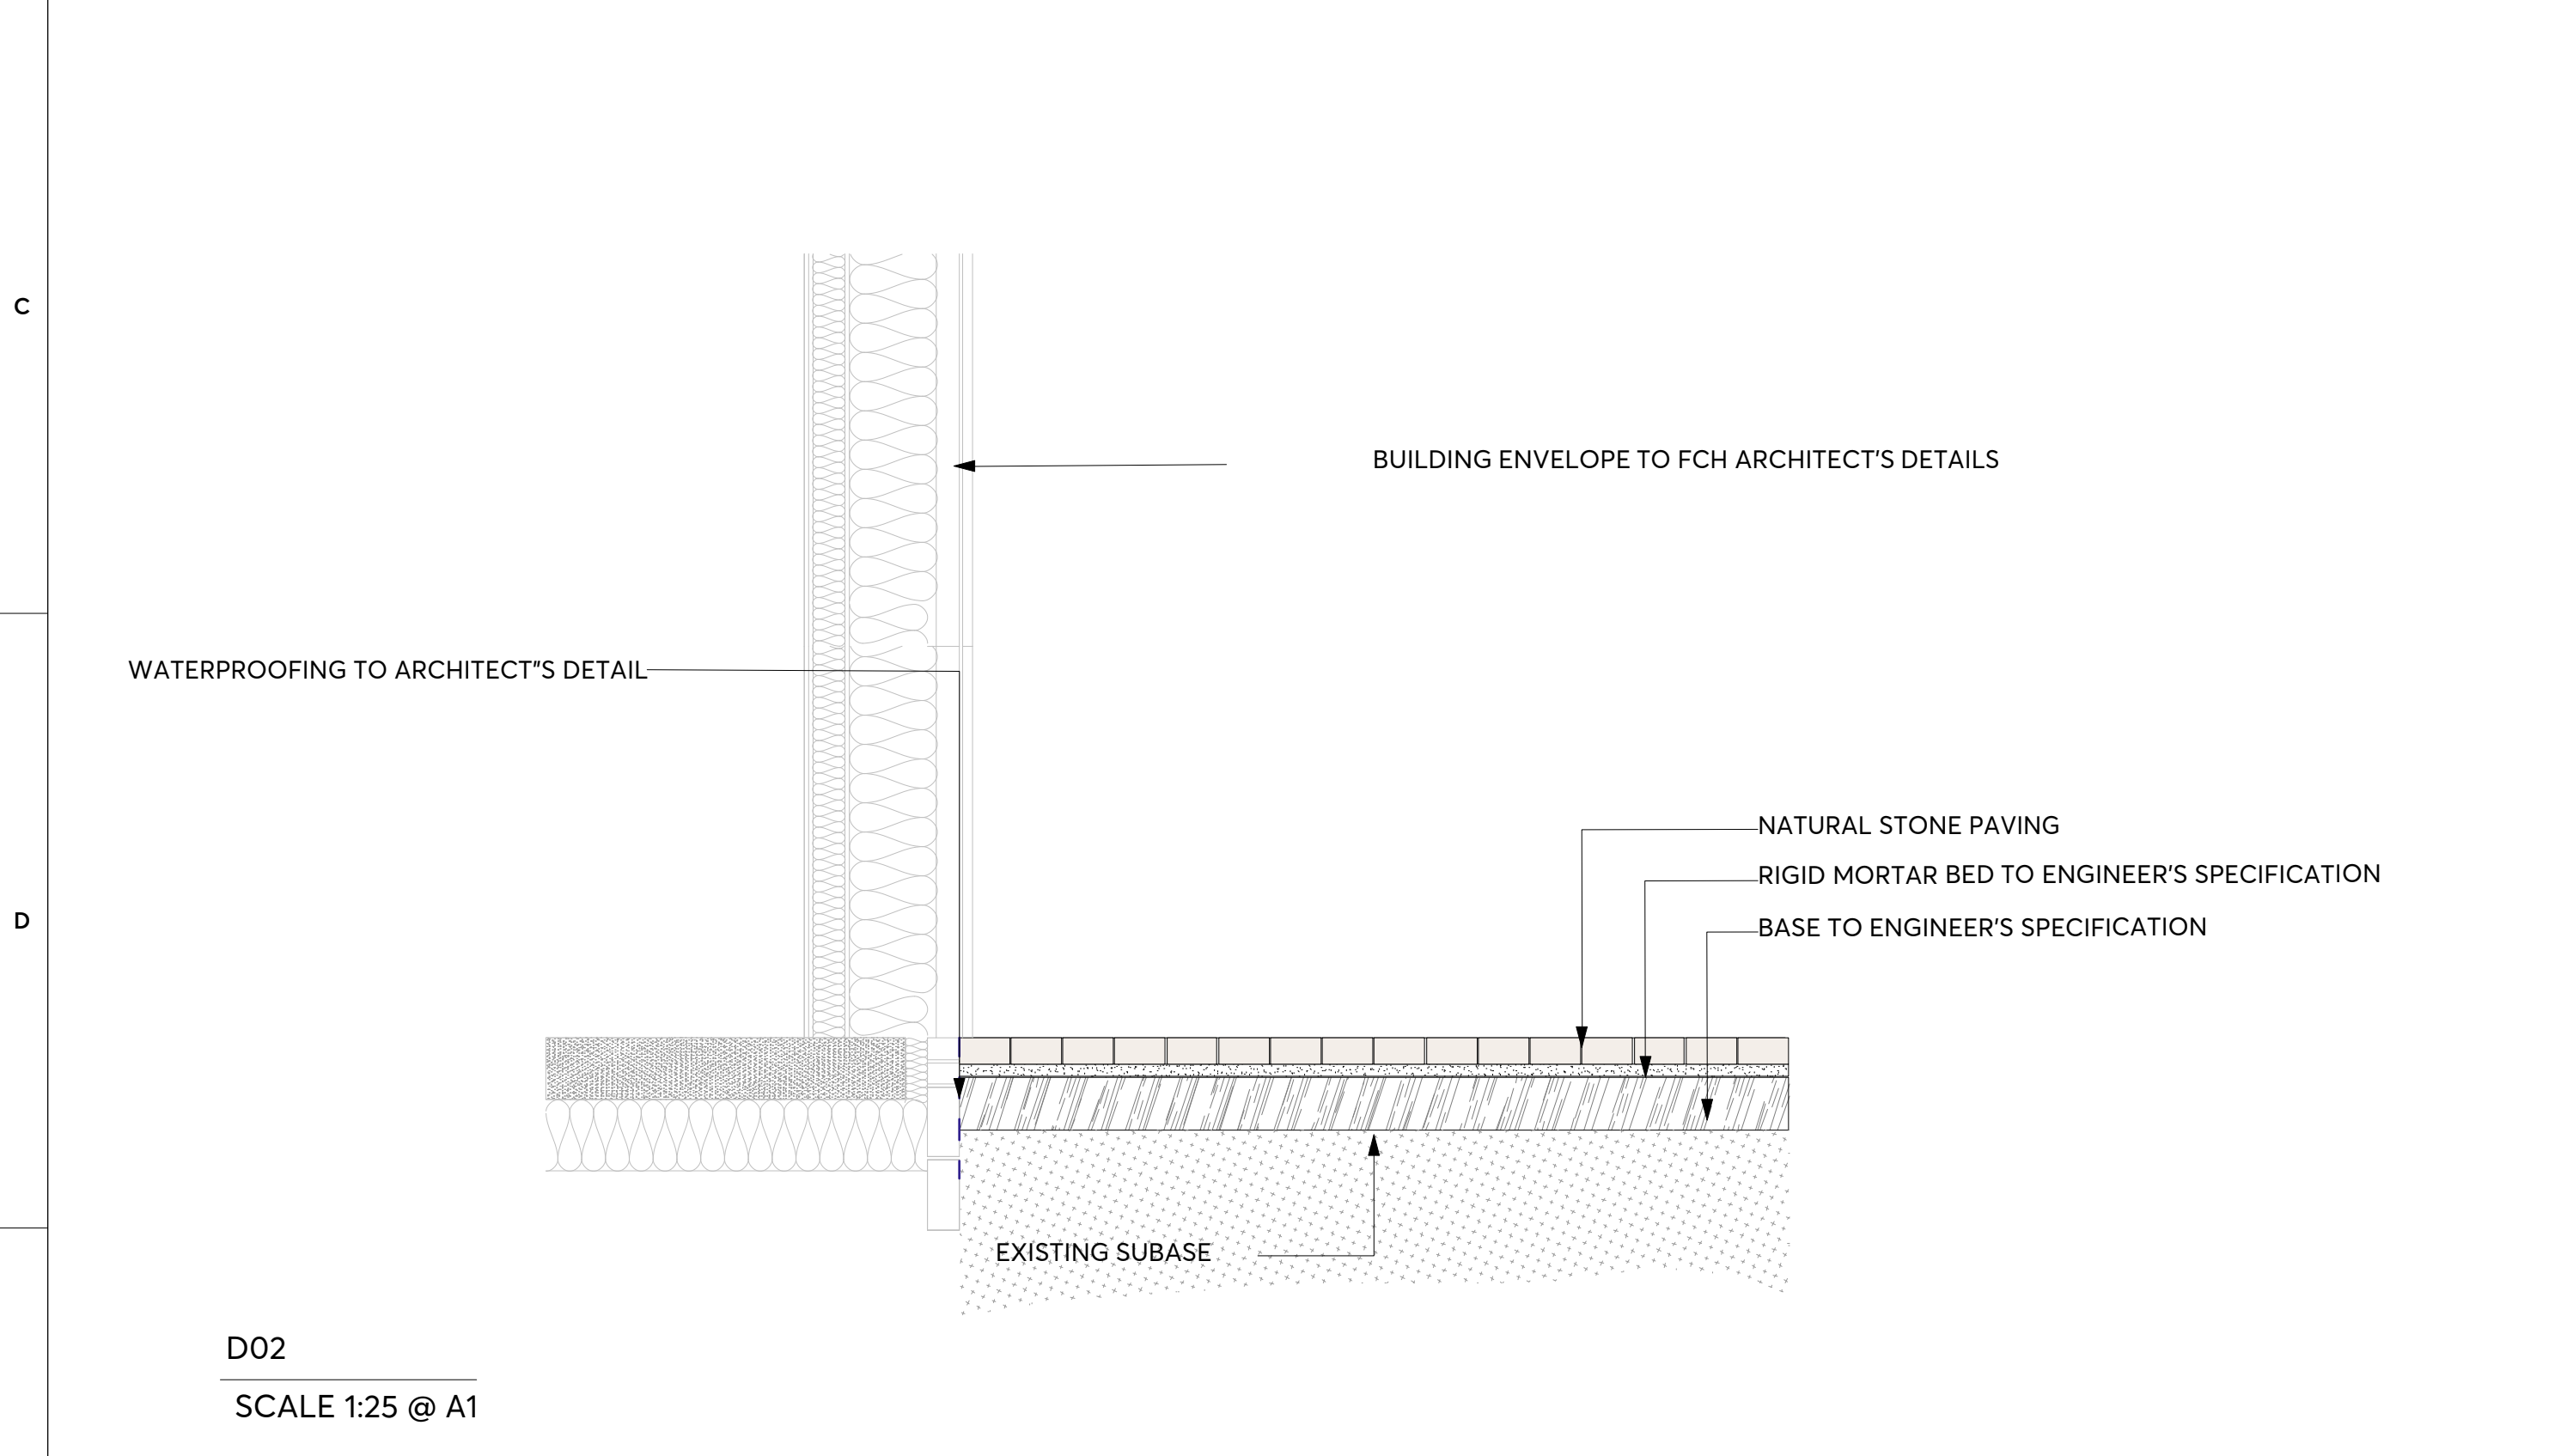


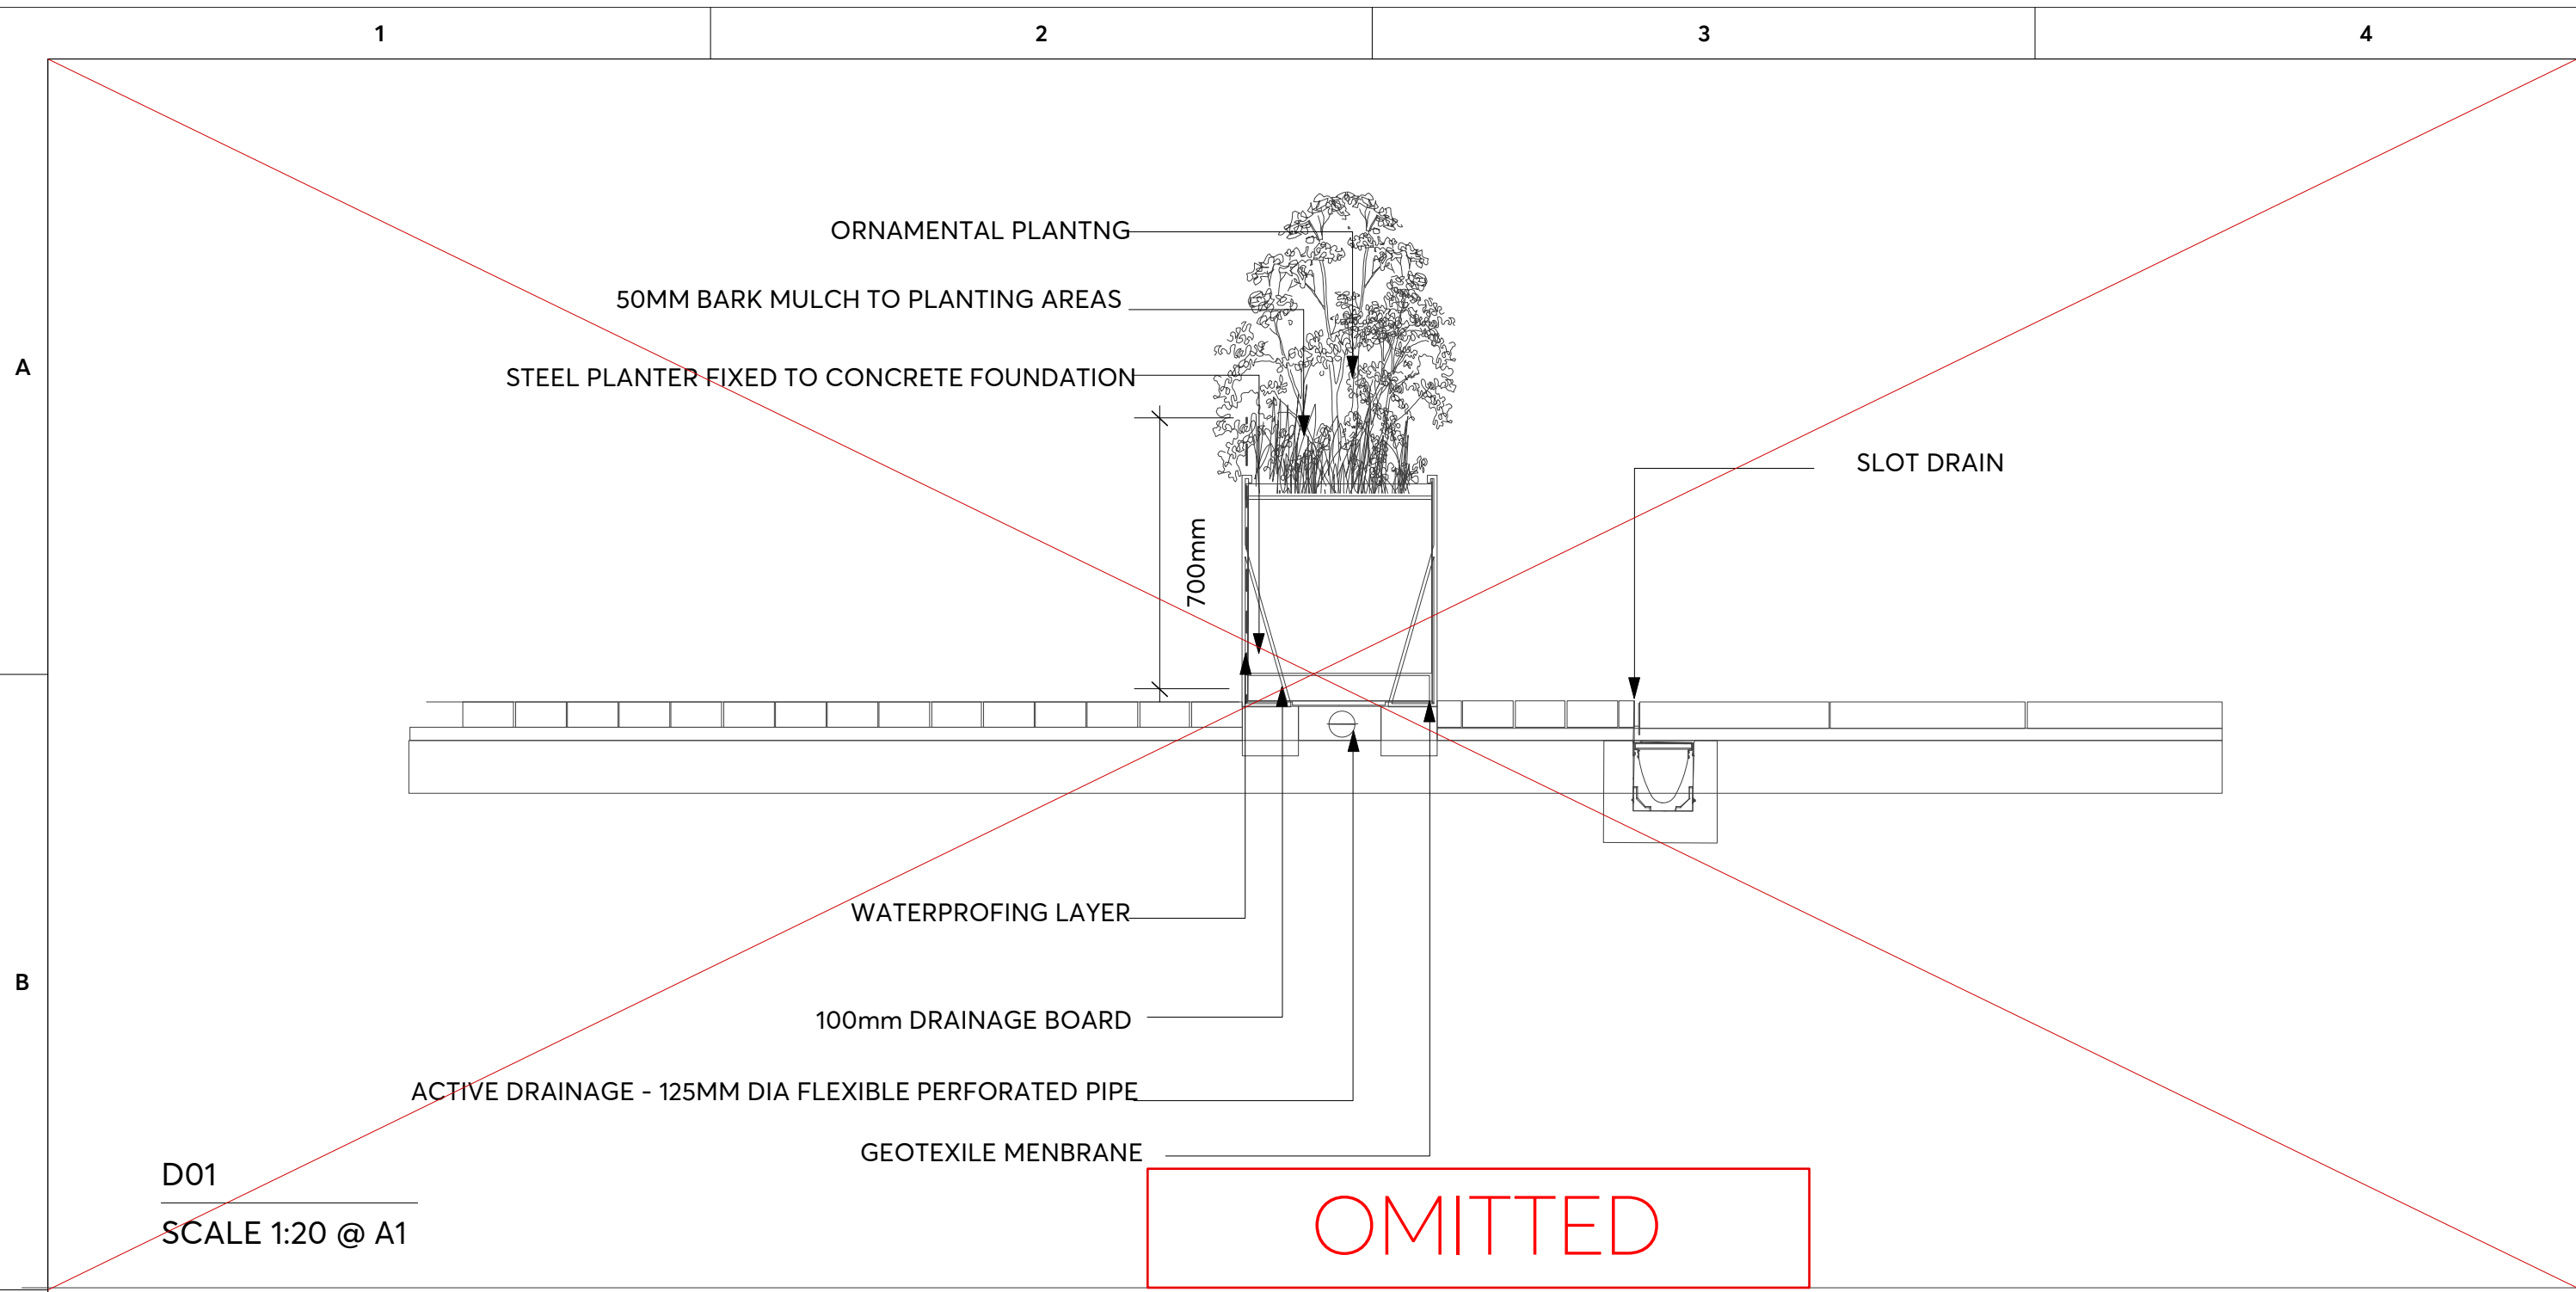

- NOTES:
- DO NOT SCALE FROM THIS DRAWING. ALWAYS WORK TO NOTED DIMENSIONS.
 - ALL SETTING OUT, LEVELS AND DIMENSIONS TO BE CHECKED ON SITE PRIOR TO THE INSTALLATION OF MATERIALS AND ANY DISCREPANCIES ARE TO BE BROUGHT TO THE ATTENTION OF THE CONTRACT ADMINISTRATOR IMMEDIATELY.
 - THIS DRAWING MUST BE READ WITH THE RELEVANT SPECIFICATION DOCUMENTS AND DETAIL DRAWINGS. ANY DISCREPANCIES MUST BE BROUGHT TO THE ATTENTION OF THE CONTRACT ADMINISTRATOR IMMEDIATELY.
 - THIS DRAWING IS COPYRIGHT PROTECTED AND MAY NOT BE REPRODUCED IN WHOLE OR PART WITHOUT WRITTEN AUTHORITY.
 - ALL DIMENSIONS ARE IN MILLIMETRES UNLESS OTHERWISE STATED.

THIS DRAWING WAS PLOTTED ON:

11/09/19

REVISION HISTORY				
DATE	REV	ZONE	DESCRIPTION	CHK
11/09/19	1		Omitted detail	MW

LOCATION PLAN



ORIGINATOR

LAYER

LANDSCAPE ARCHITECTURE

E hello@layer-ing.com

W www.layer-ing.com

T +44 (0)1625 527 307

CLIENT

QBIC HOTEL

PROJECT

JOHN DALTON HOUSE

MANCHESTER

DRAWING TITLE

TYPICAL DETAILS | 01

DRAWING NUMBER	REV	STATUS
116-LYR-XX-XX-DWG-L-4001	1	TENDER

SCALE	CREATED BY	CHECKED BY
VARIOUS	T GARCIA	M WARNER