

Existing Elevation Facing Bloom Street @ 1:100

Proposed Elevation Facing Bloom Street @ 1:50

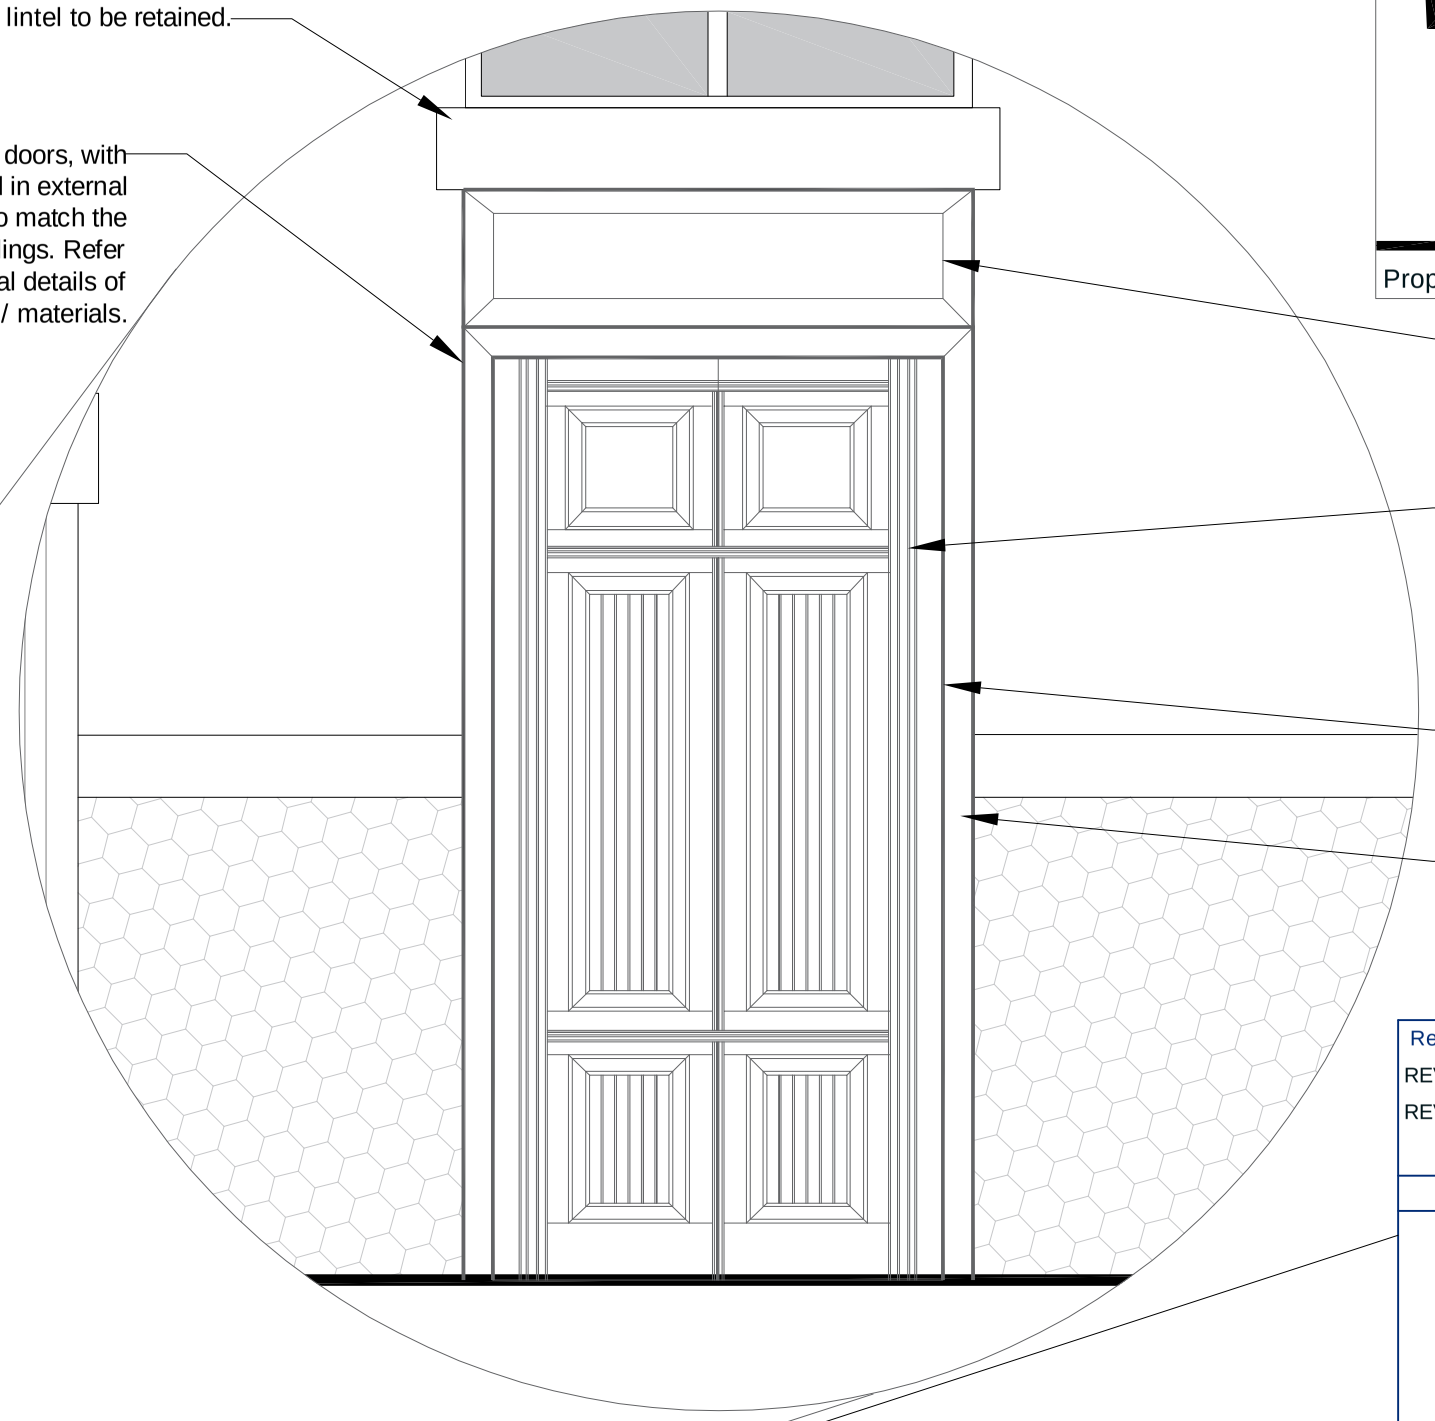

Circle @ 1:20

Proposed new painted hardwood double doors and panel above to replace existing timber doors. Door style to match existing to Princess Street main entrance.

Doors are to be power assisted for DDA access.

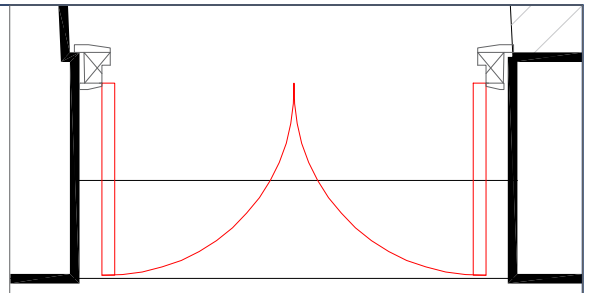

Proposed Doors shown in plan view - NTS

Images below showing proposed finish of moldings to new doors



Revision :	Date :
REV B - Additional details added.	18.09.19
REV A - Additional annotations added.	16.07.19

Sanderson Weatherall

BUILDING CONSULTANCY & ARCHITECTURE
sw.co.uk
Central Switchboard: 0113 221 6000

Client : Canada Life Investments

Address : 52 Princess Street
Manchester
M1 6JX

Drawing : Existing and Proposed Elevation to Bloom Street

Status : Conservation Approval

Job Ref :	Dwg No :	Revision :
	003	B

Date :	Scale :
June 2019	as shown @A

Drawn :	Checked :	Approved :
GNDO	PBK	PBK

© Property of Sanderson Weatherall
25 Wellington Street, Leeds. LS1 4WG.
All rights of the copyright holders reserved. Unauthorised copying hiring, lending of this data for finanical or commercial gain prohibit