


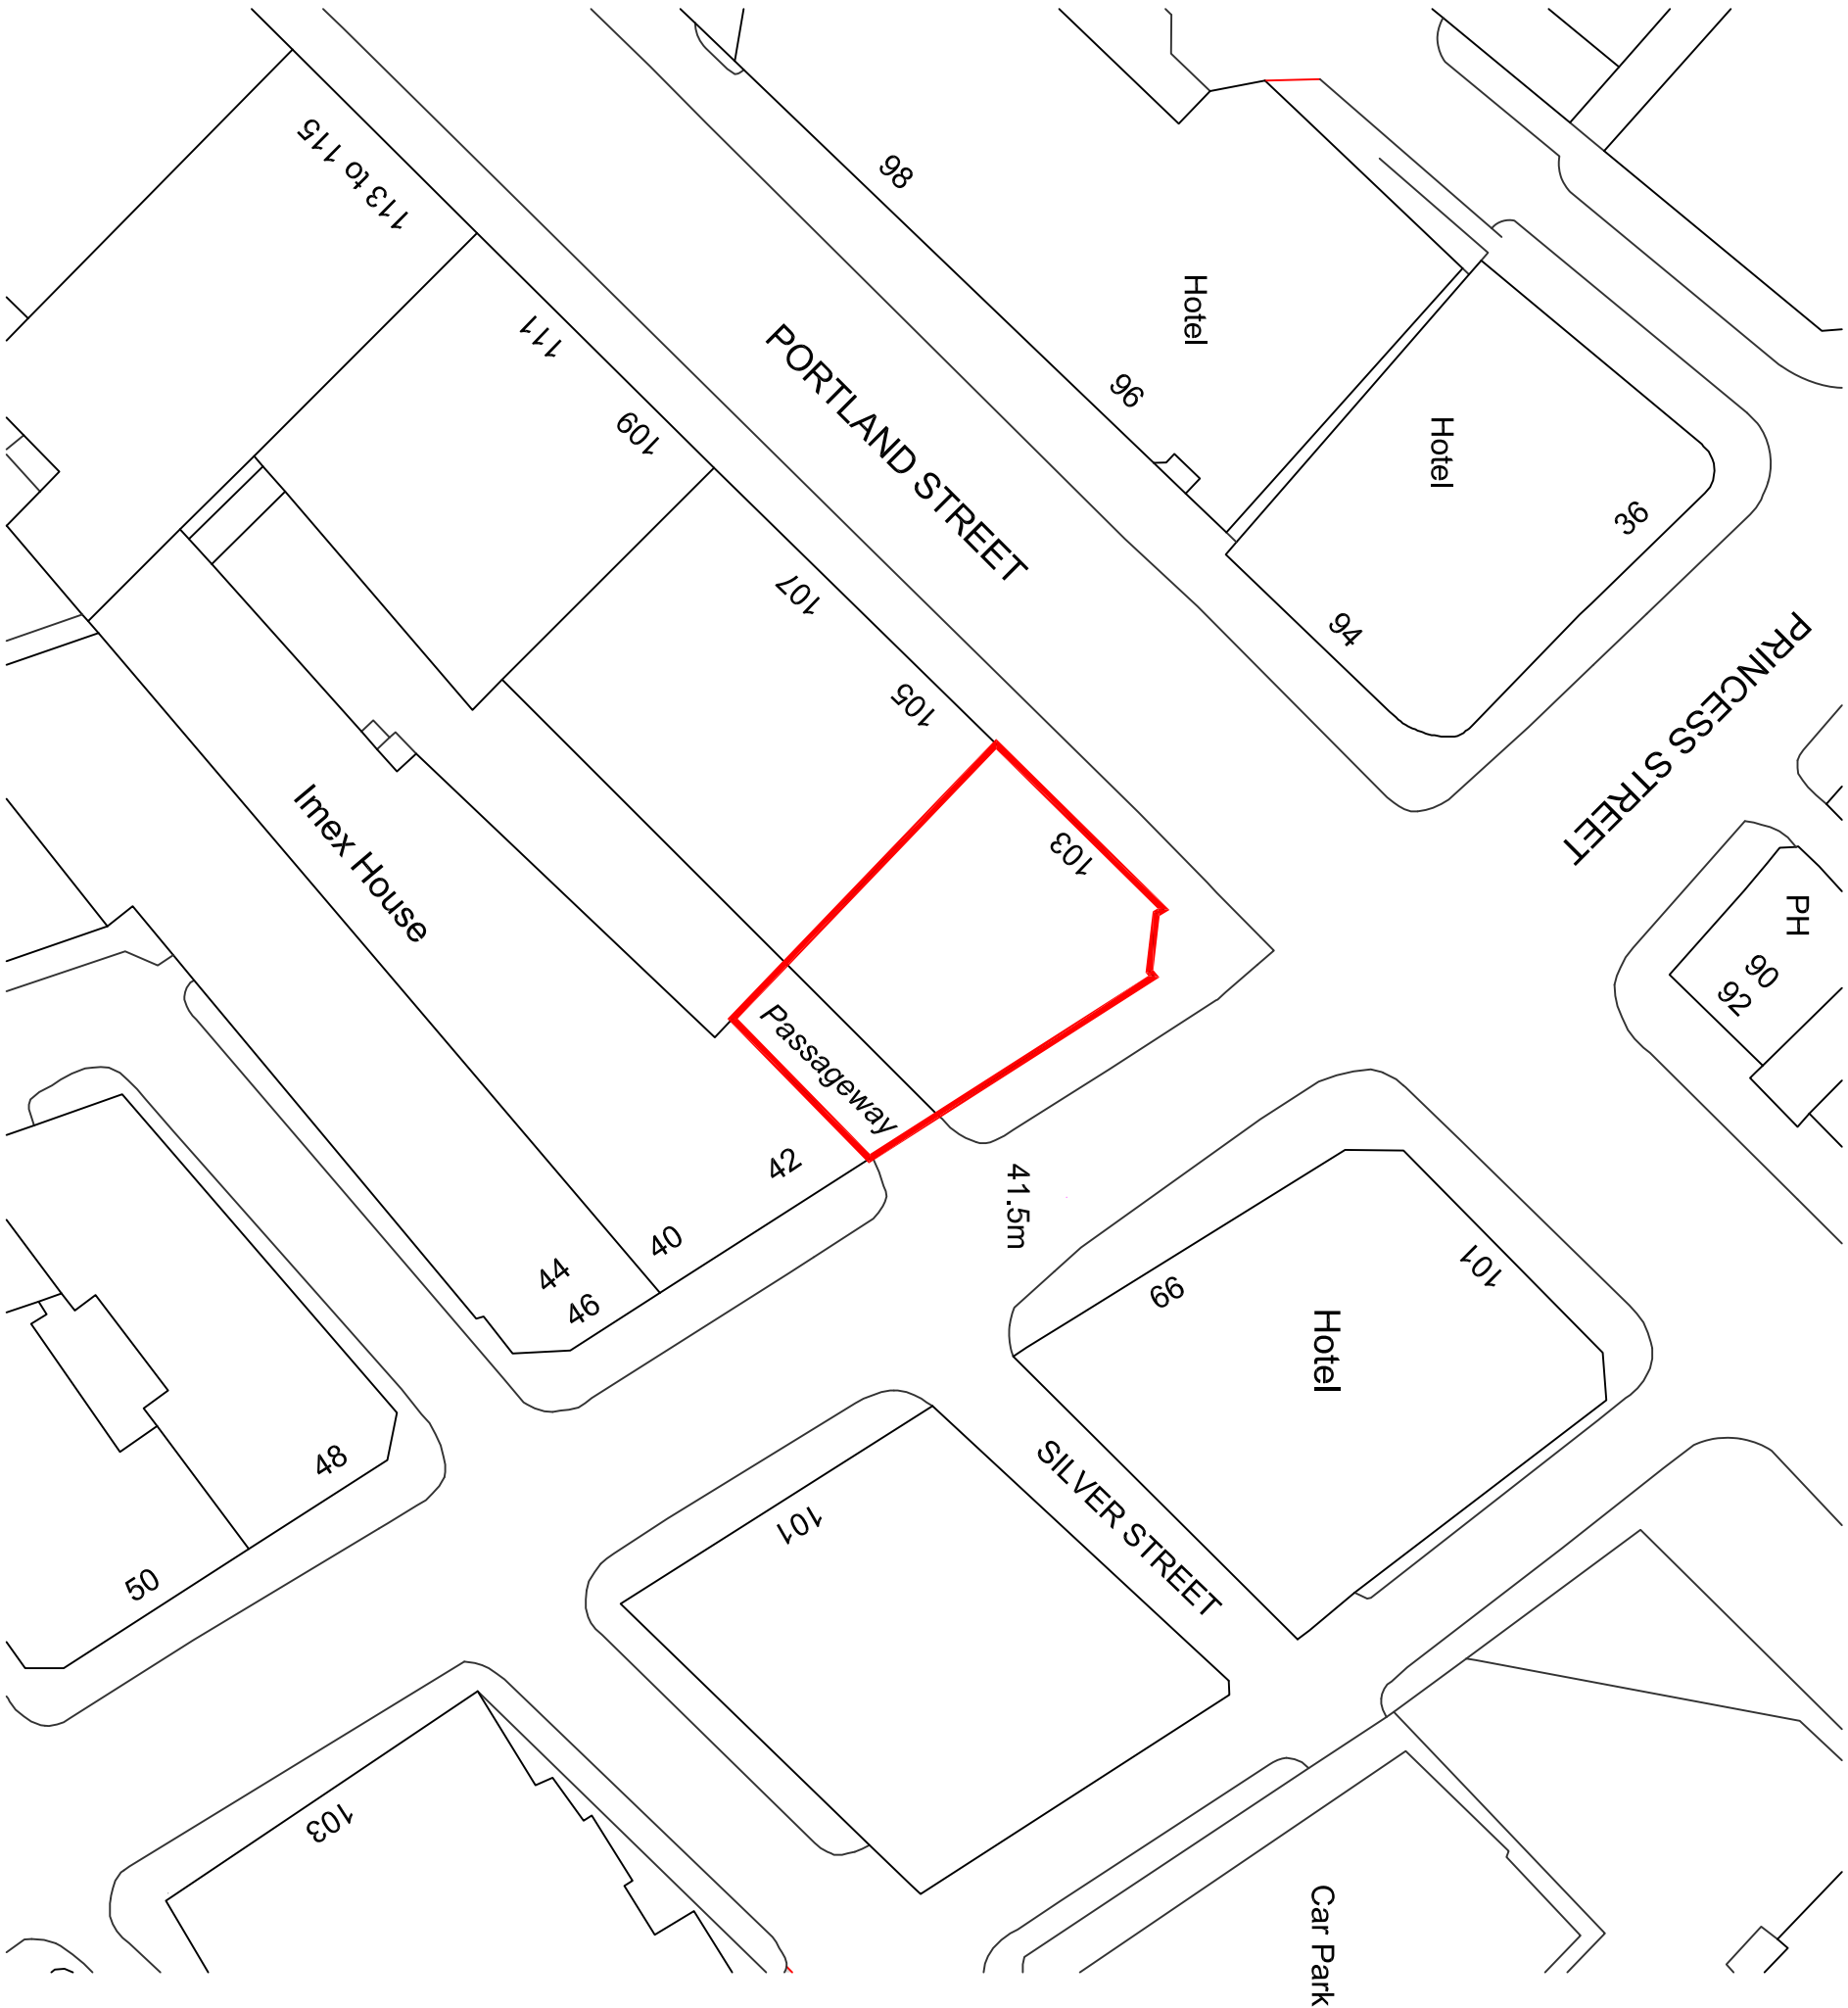

REVISION	AMENDMENTS	DATE	CHKD

Proposed Alterations
103 Portland Street
Manchester

SCALE	1:500	A3
CONTRACTOR TO VERIFY ALL DIMENSIONS ON SITE BEFORE COMMENCING WORK. DIMENSIONS ARE APPROXIMATE. ALWAYS DO NOT SCALE FROM THE DRAWING. ANY DIMENSIONS ON THE DRAWING ARE TO BE NOTED TO THE HATTRELL DS ONE ARCHITECTS LLP COMMENT		
DATE	May 16	DRAWN BY mjs
APPROVED BY	ISSUED TO SITE	

Location Plan

2407-02-01

HATTRELL DS ONE
CHARTERED ARCHITECTS
MANCHESTER
COVENTRY

Architects LLP
ARTHUR HOUSE
CHORLTON STREET
MANCHESTER M1 3B
TELEPHONE 0161 235 3521
e-mail: design@hattrellsone.co.uk, www.hattrellsone.co.uk
UNIT 25 BRISLEN BUSINESS CENTRE WESTWOOD WAY COVENTRY CV4 8PA
TELEPHONE 0246 49294