



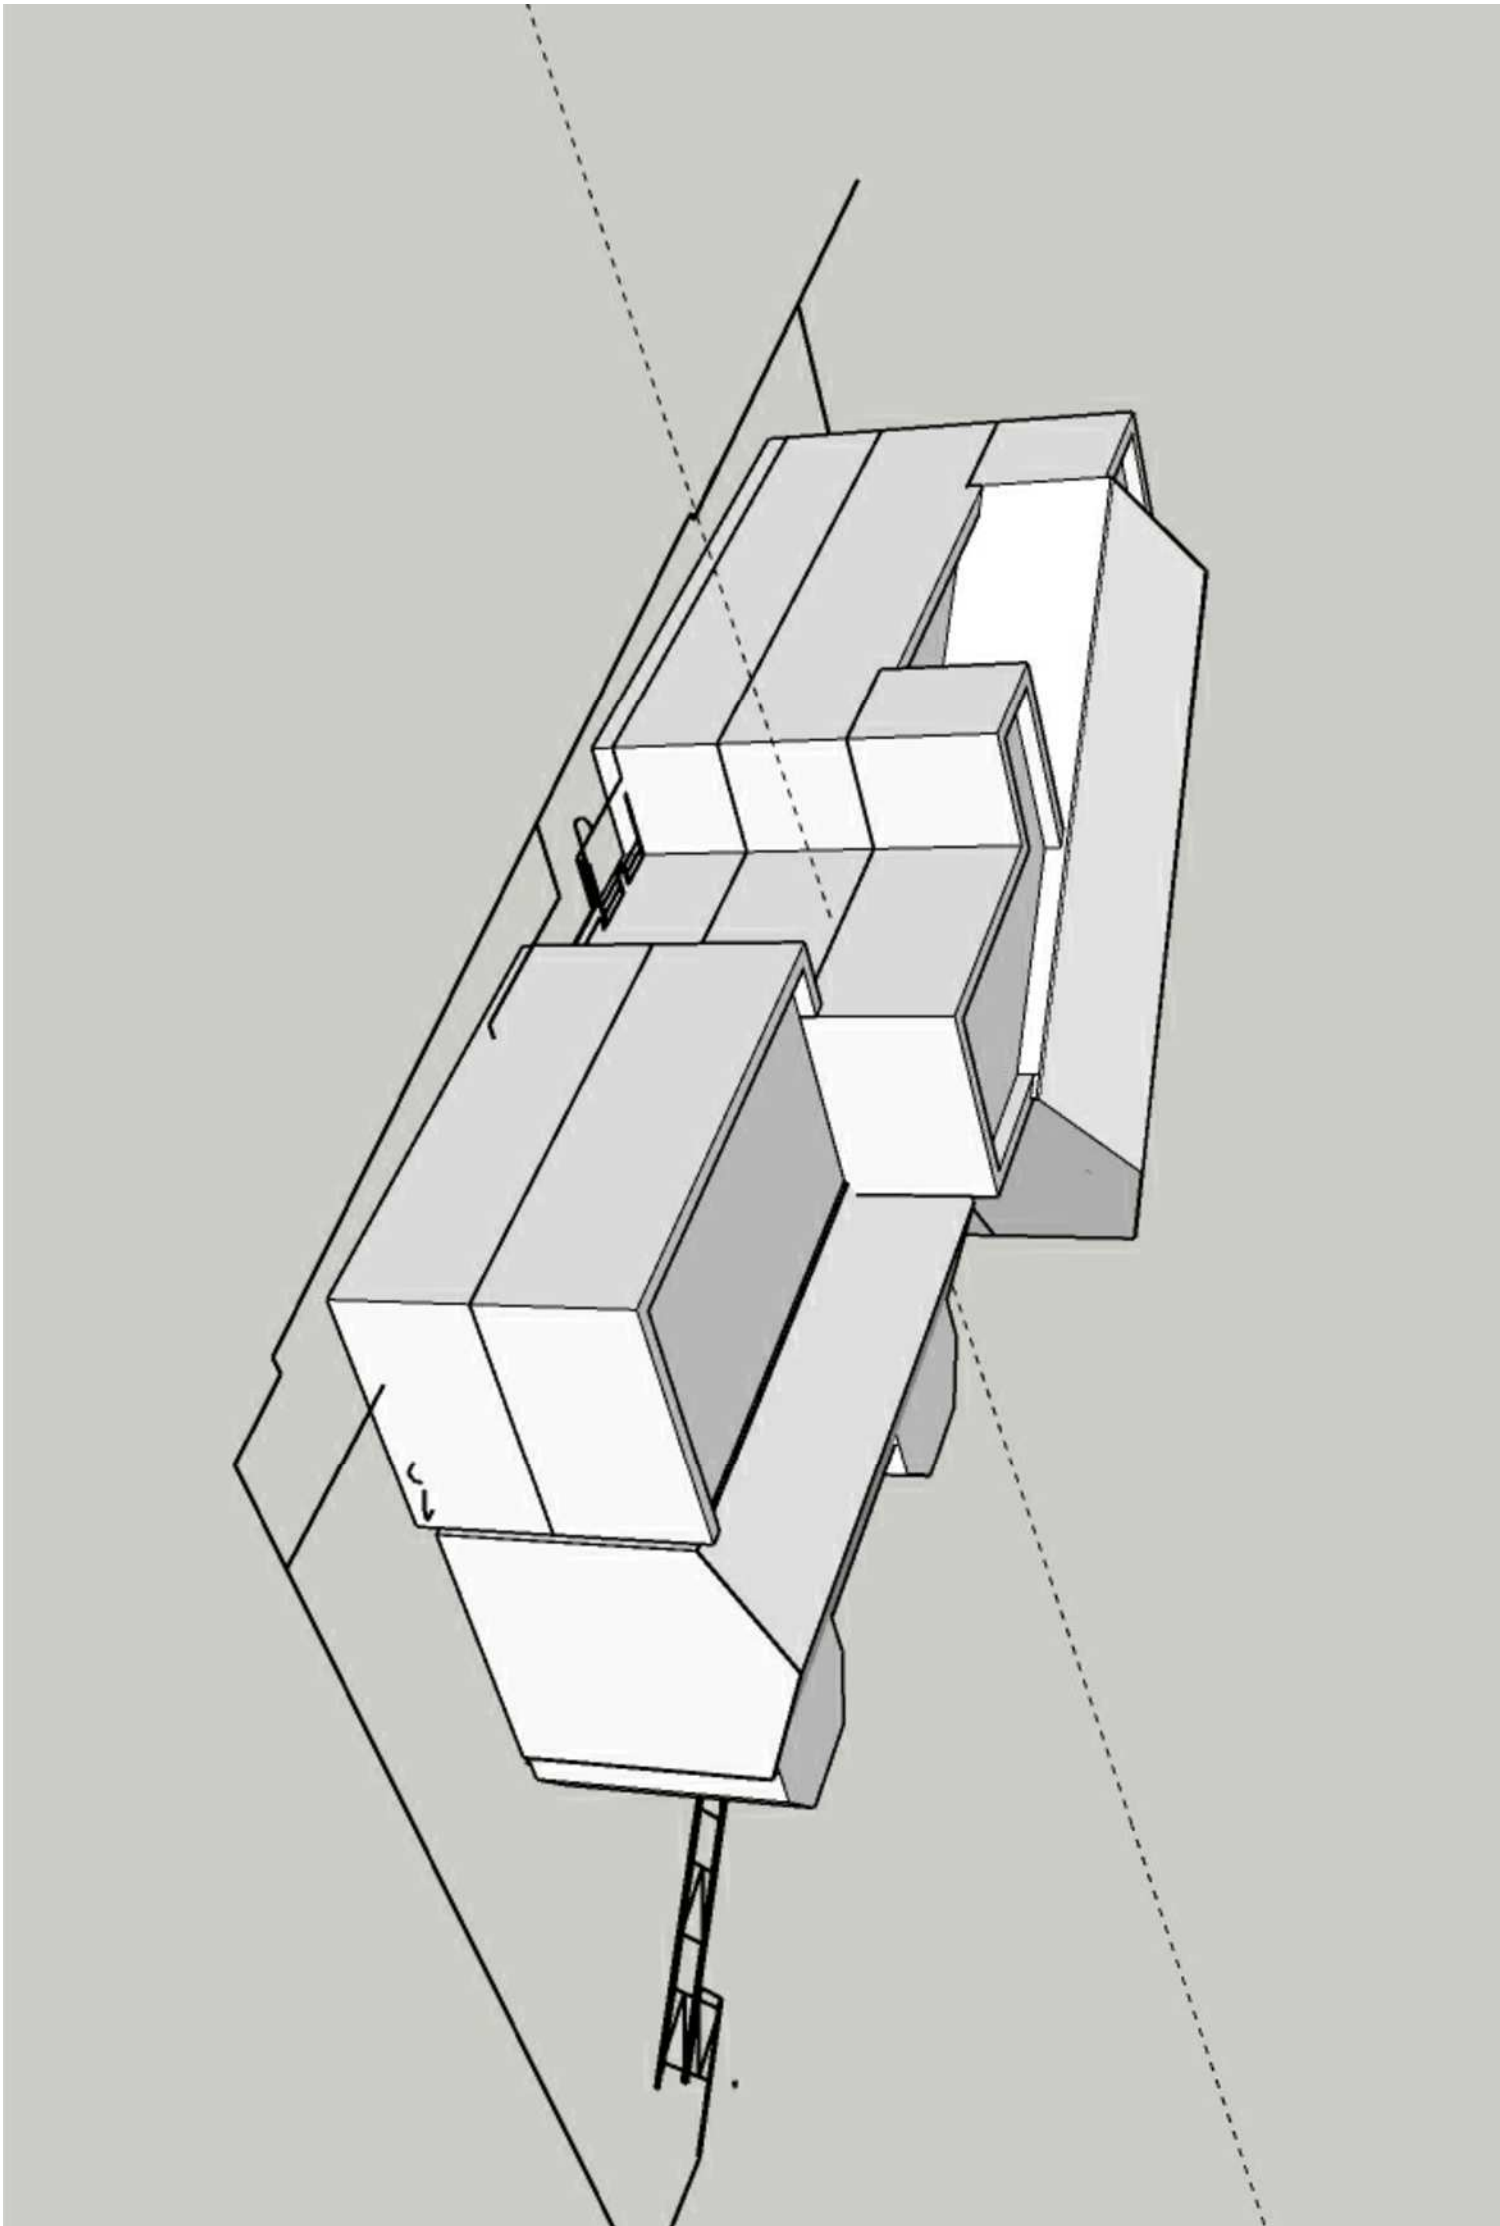


Proposed Visualization from the East

Scale NTS @ A1

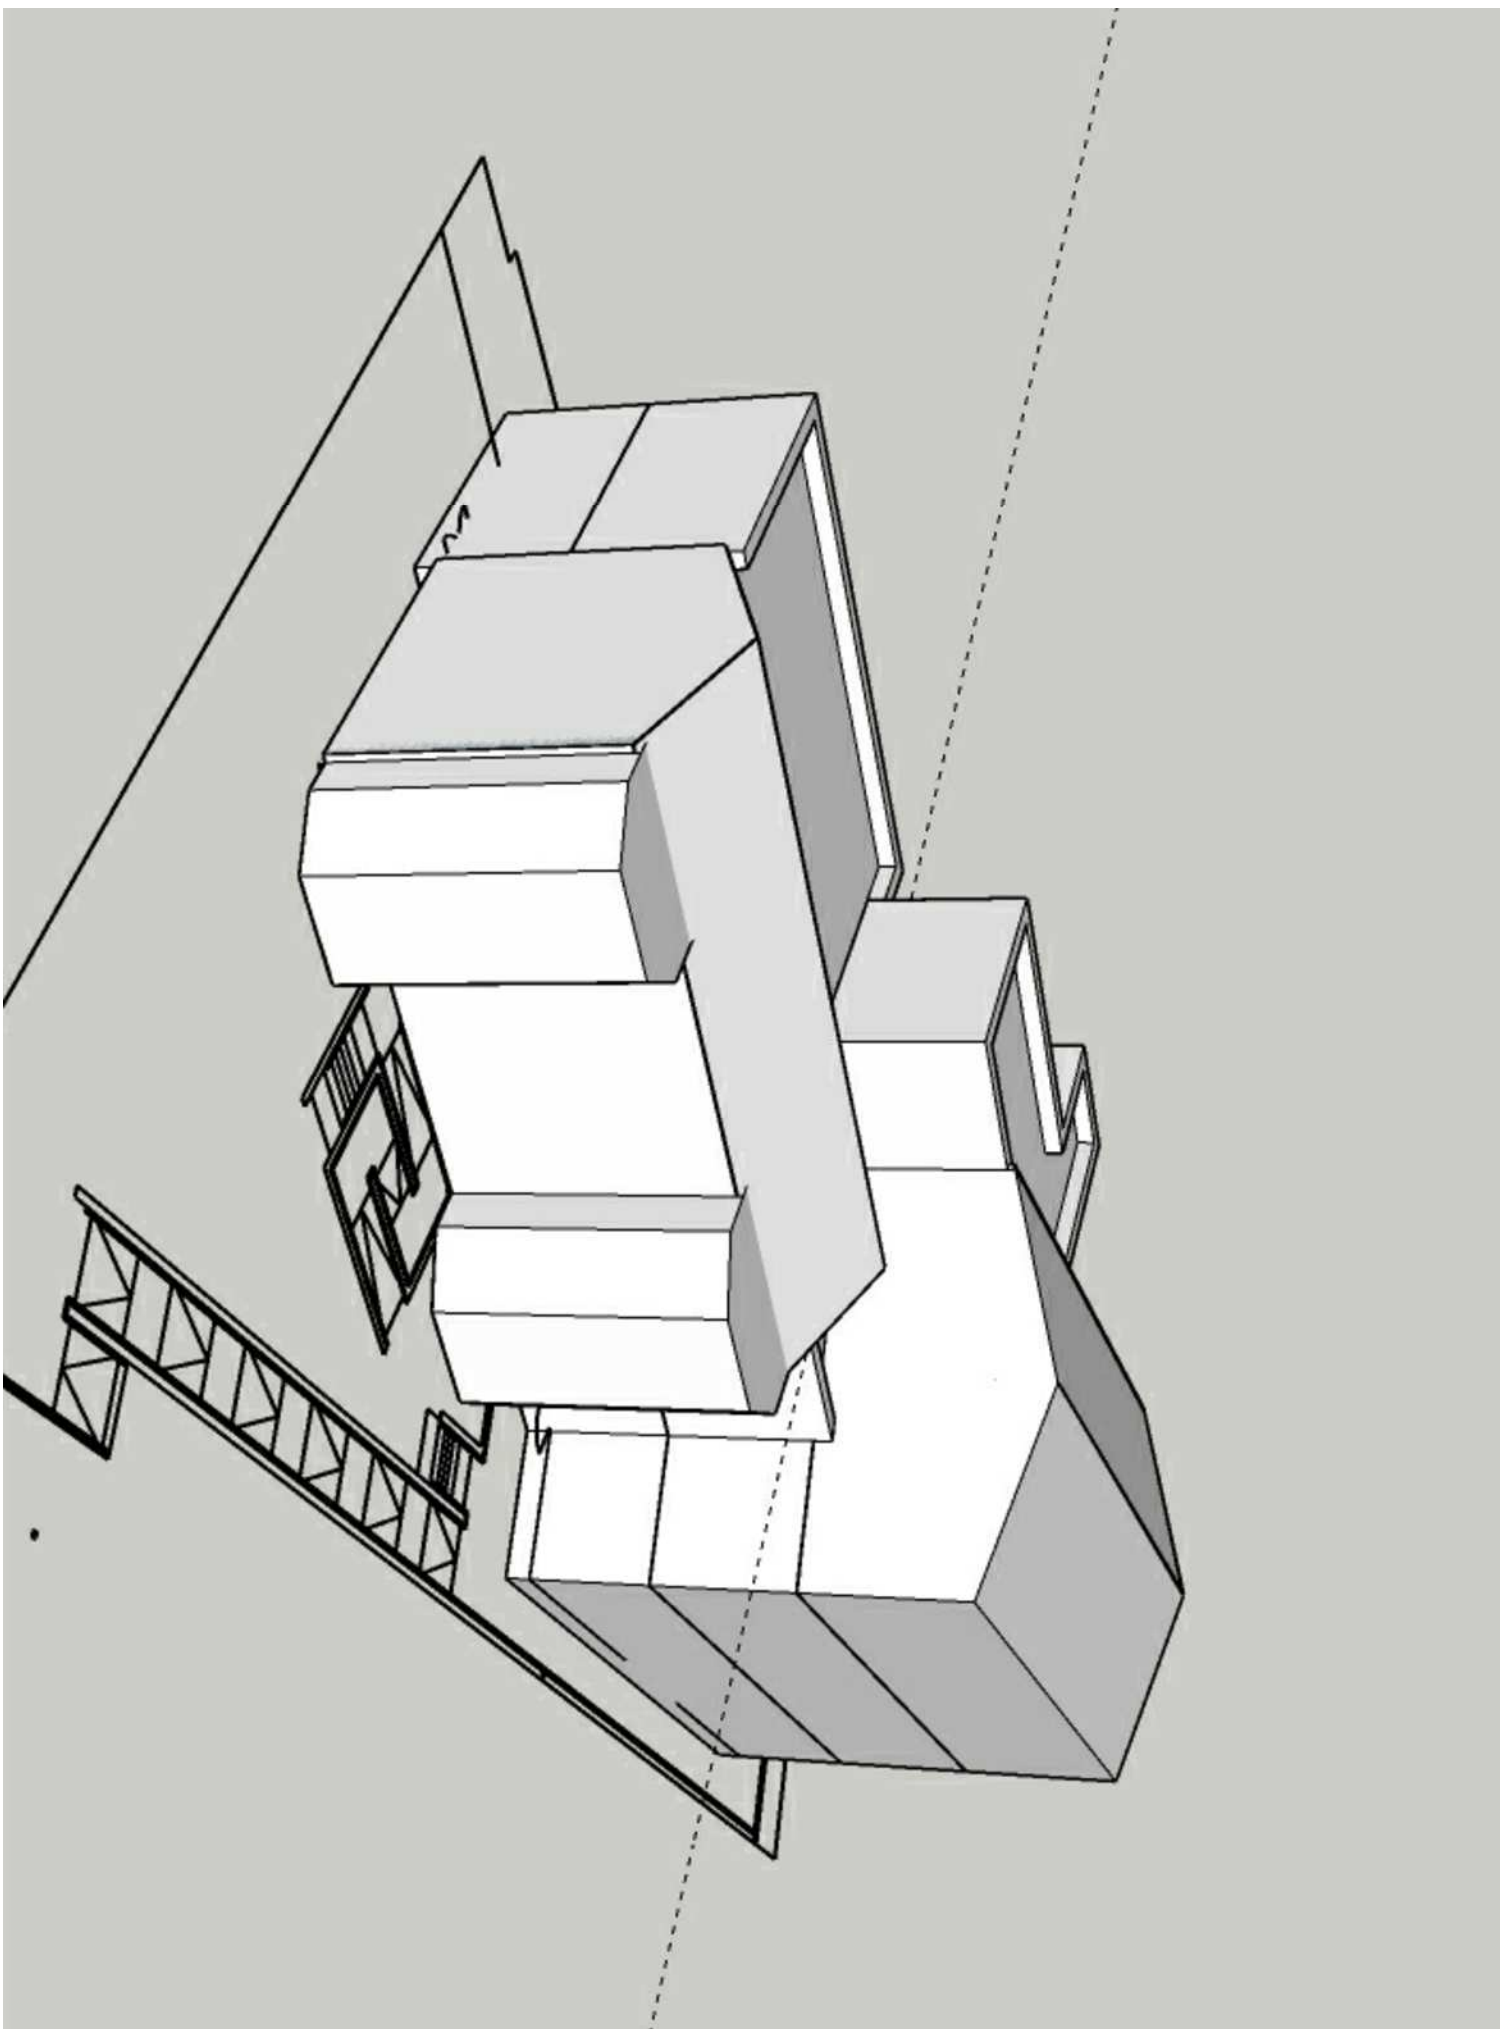


Proposed Visualization from the South East

Scale NTS @ A1

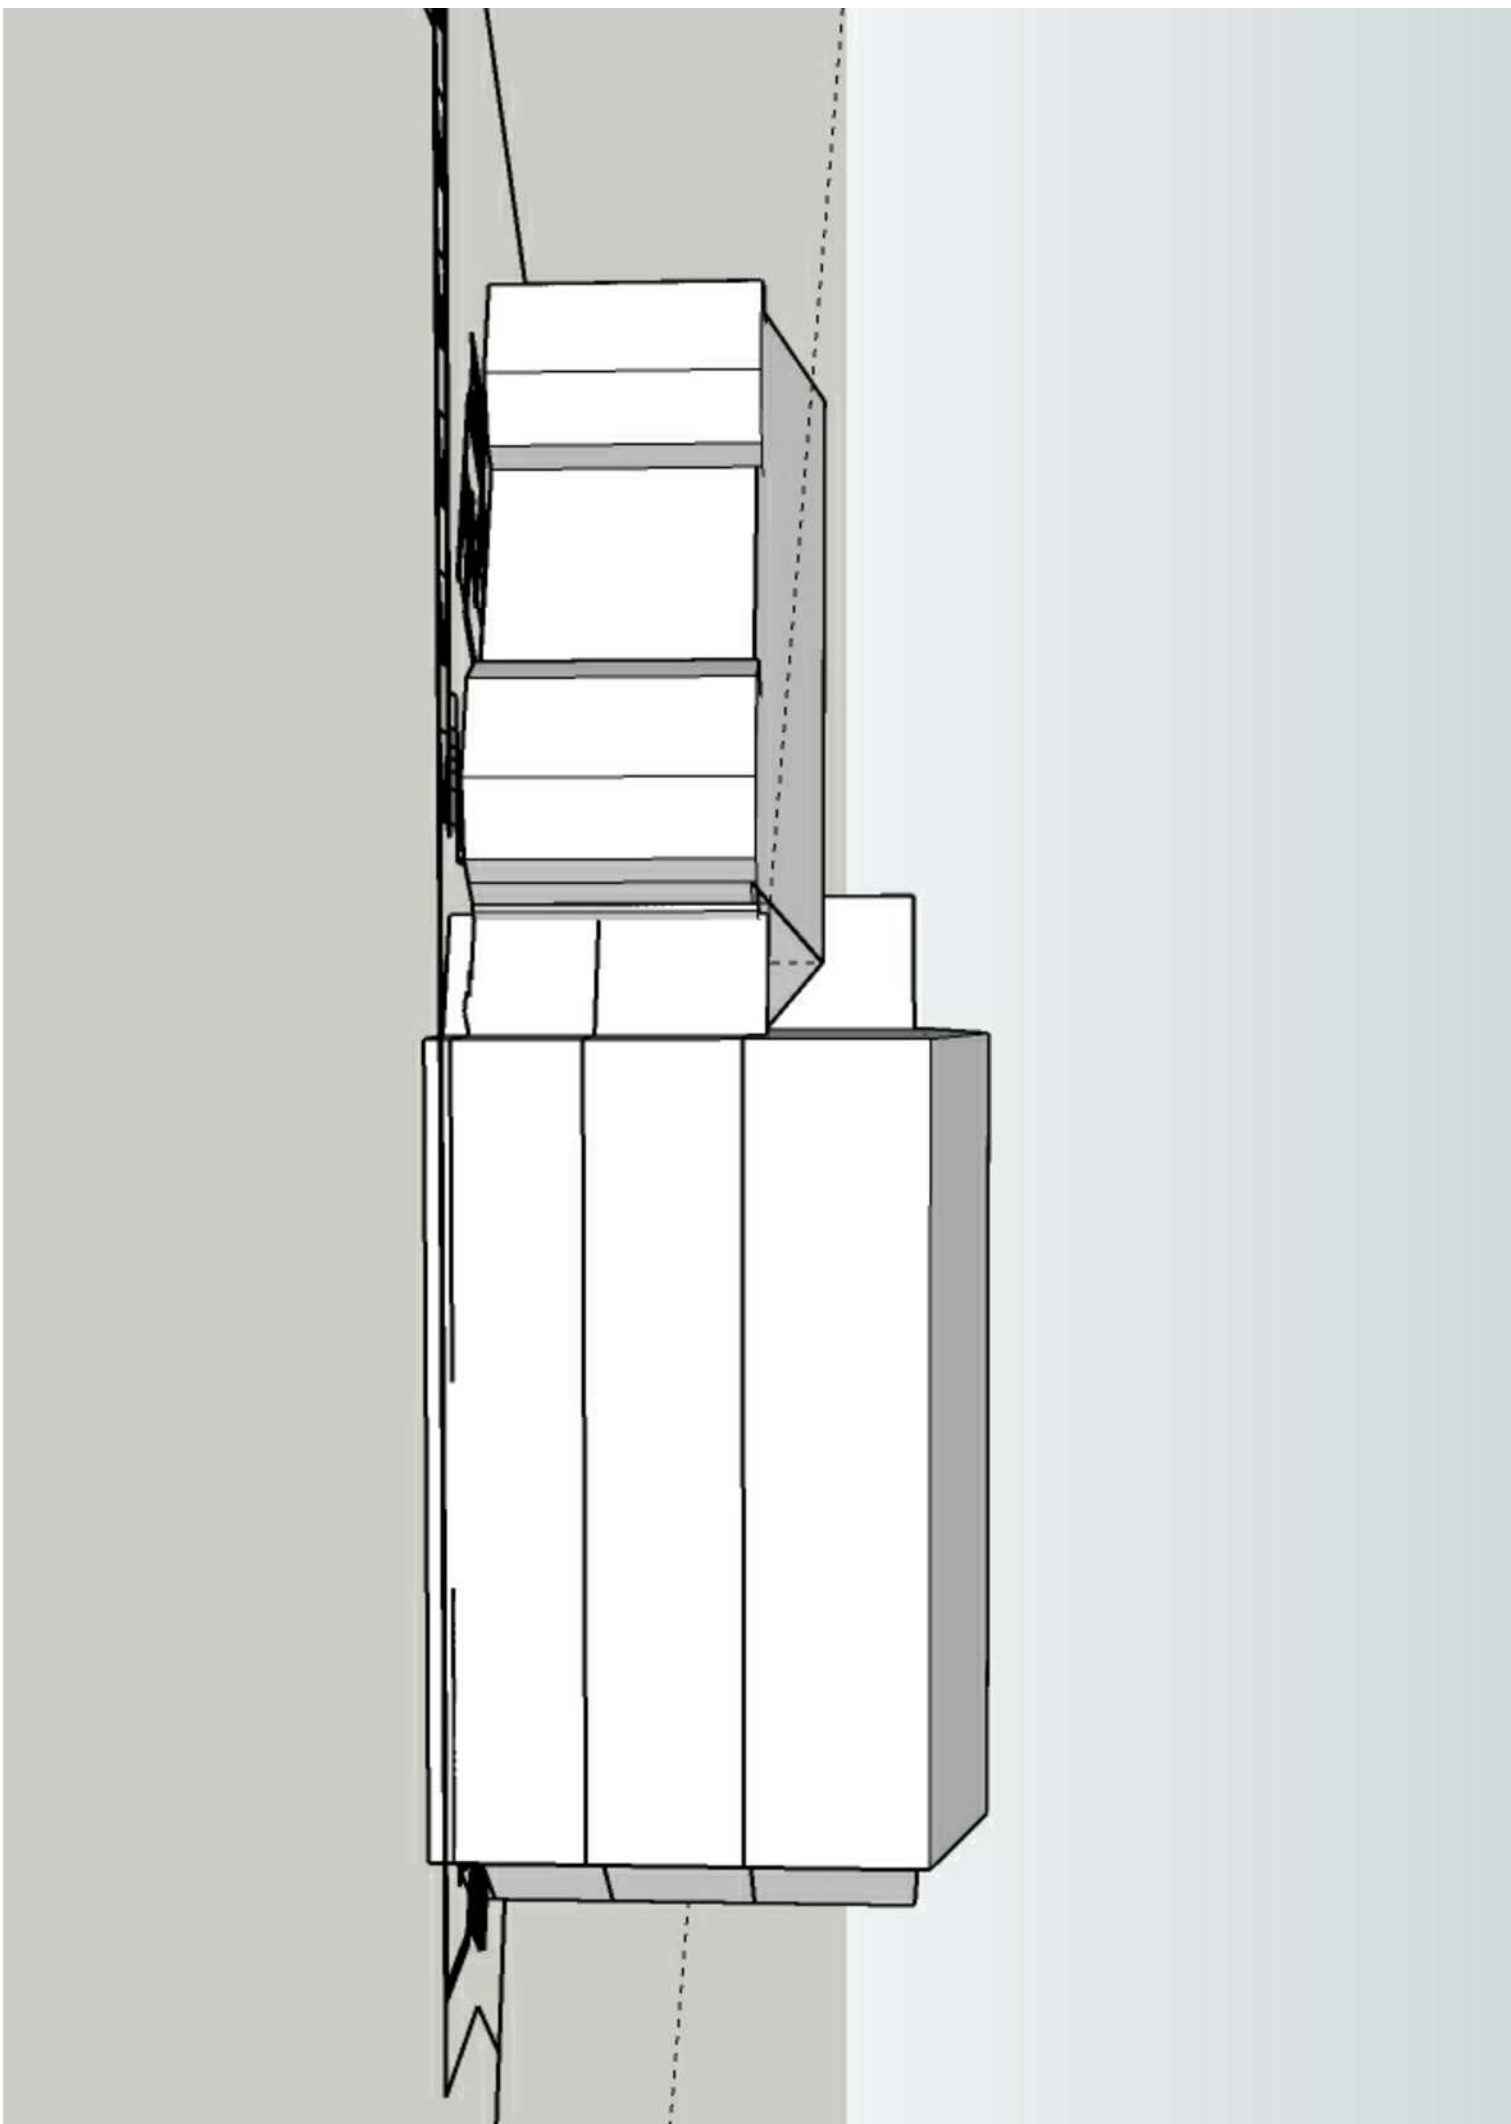

Proposed Visualization from the West

Scale NTS @ A1

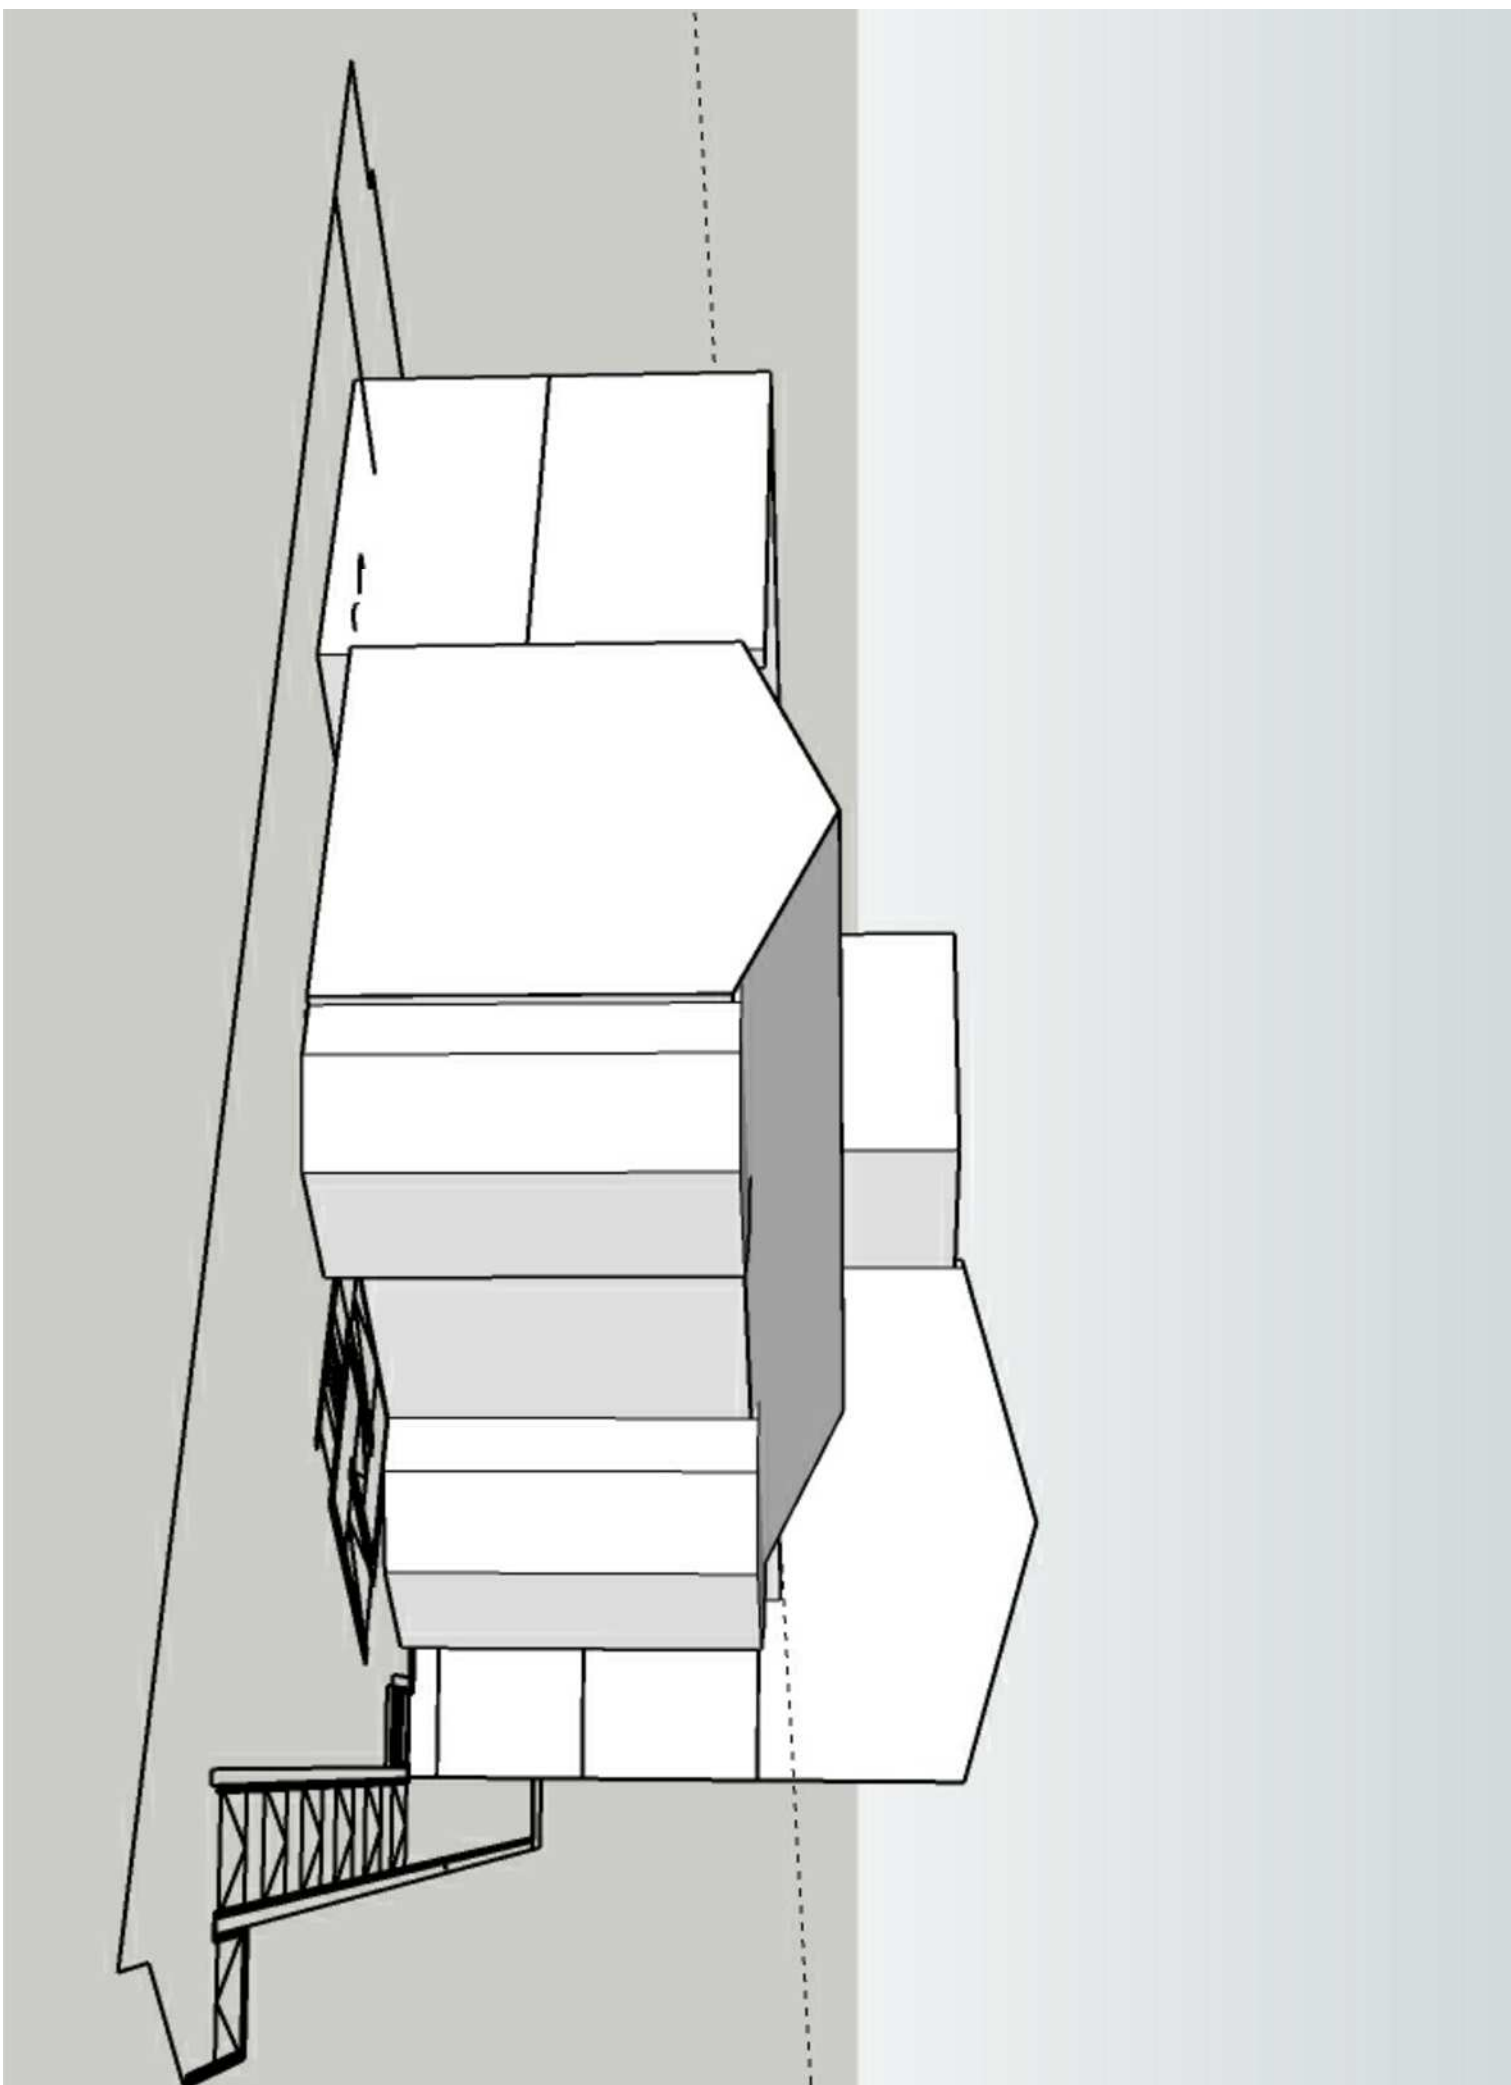

Proposed Visualization from the South

Scale NTS @ A1

Rev	Description	Date	Drawn by	Approved by
ASN	original by	date created	24.10.19	SB
AHR Building Consultancy Ltd				
55 Princess Street				
Manchester				
M2 4EW				
United Kingdom				
T +44(0)161 8297900				
E manchester@ahr-global.com				
www.ahr-global.com				
client				
King David High School				
project				
Replacement Girls Yarneh building				
drawing				
Proposed General Arrangements				
Visualizations				
project number	2015.00871.006	scale	NTS	@A1
drawing number	20.005	rev	NTS	Planning
This drawing is to be used in conjunction with all related drawings. All dimensions shall be checked and verified on site before commencing any work or providing shop drawings. The contractor should be notified immediately of any discrepancy. This drawing is copyright and remains the property of AHR.				