

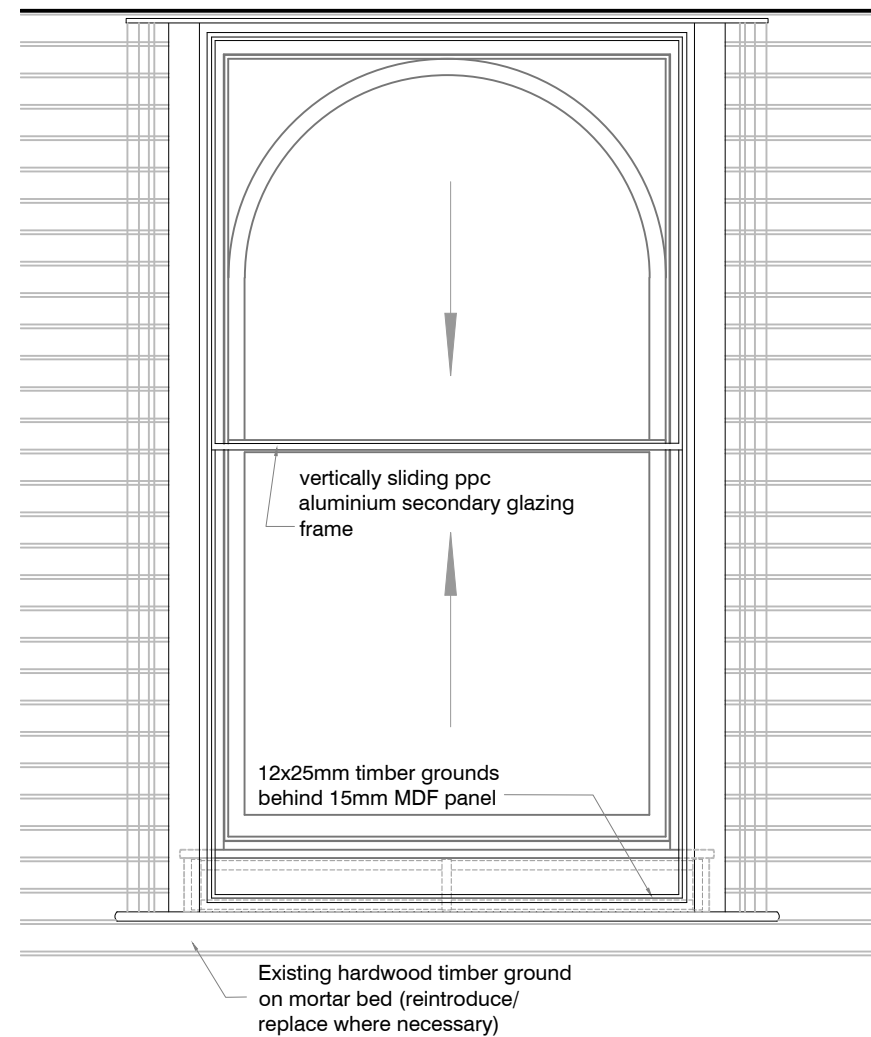


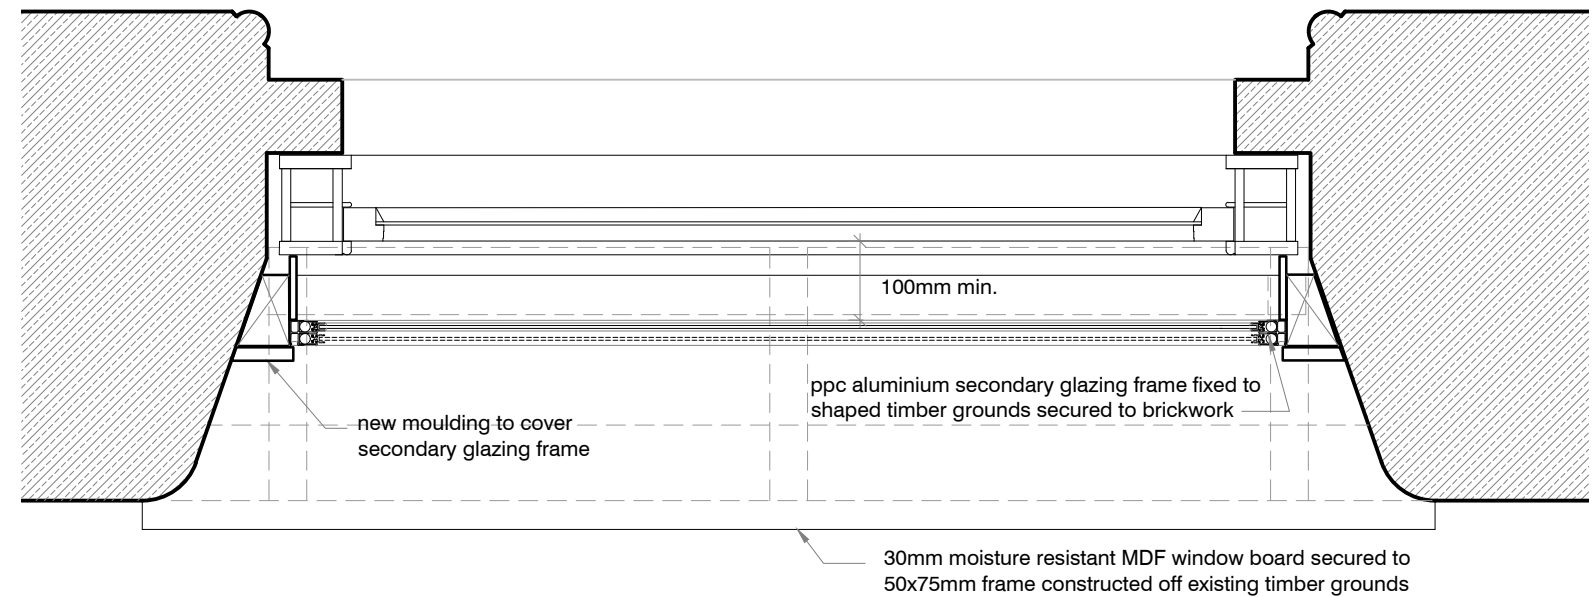

internal elevation 1:20

window board detail 1:5

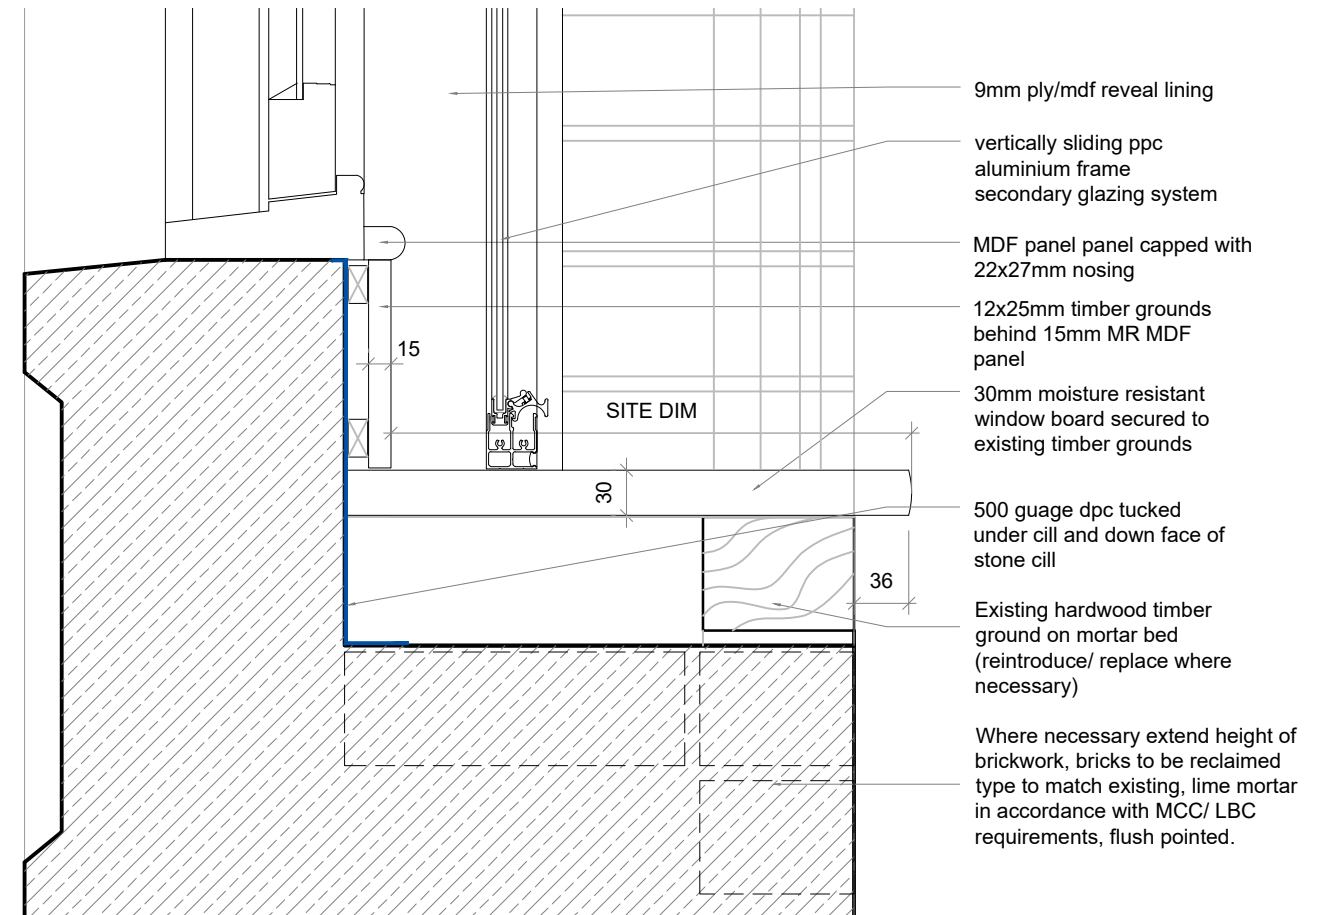

plan 1:10

NOTES


1. This drawing is the copyright of Tract Architecture
2. Do not scale from this drawing
3. Use figure dimensions only

REVISION COMMENTS

A. secondary glazing added 19.12.18

DRAWING PURPOSE PLANNING

PROJECT NUMBER + TITLE
0132-PETER STREET, MANCHESTER
DRAWING
SECOND FLOOR WINDOW DETAIL

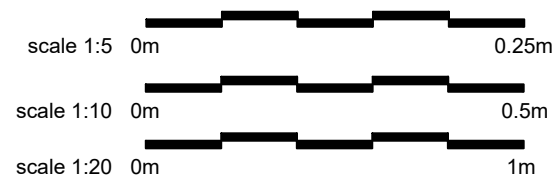

SCALE
1:5 @ A3
1:20 @ A3
DRAWN
RM
DATE
29.10.18
CHECKED
PRL

DRAWING NUMBER
PL-207

DRAWING REVISION
A

TRACT
WWW.TRACTARCHITECTURE.COM