South Elevation
1 : 50

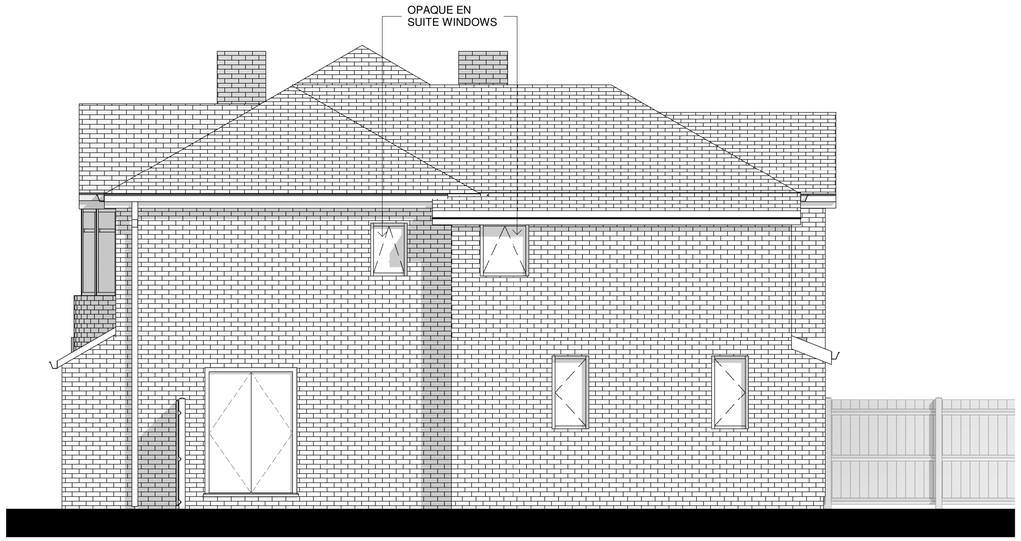

East Elevation
1 : 50

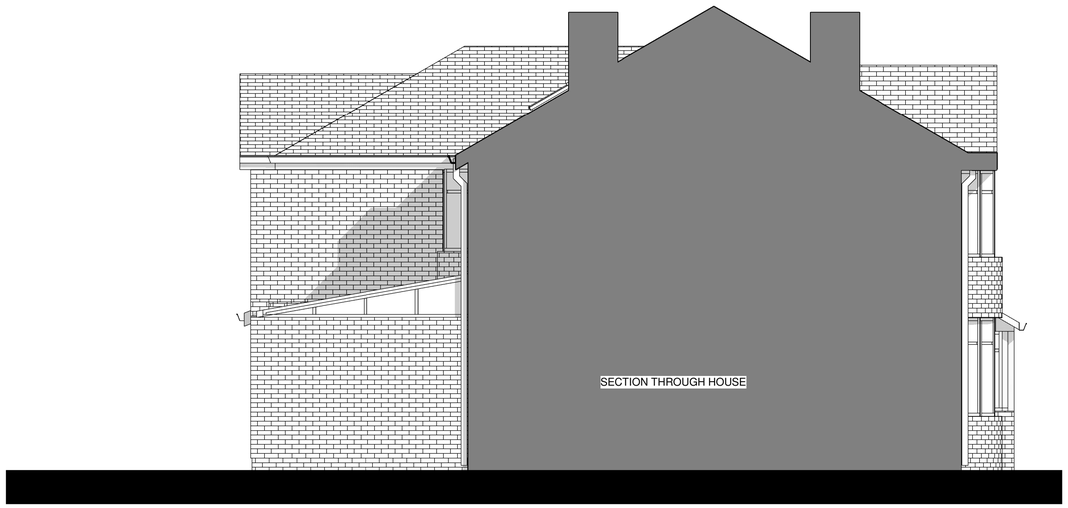

West Elevation
1 : 50

North Elevation
1 : 50

SCALE BAR 1:50

Location Plan

North Point

The contractor must verify all dimensions on site before commencing any work orfabrication drawings. If this drawing exceeds the quantities taken in any way Northedge Architecture are to be informed before the work is initiated. Only figured dimensions are to be taken from this drawing. Do not scale off this drawing. Drawings are based on Ordnance Survey and / or existing record drawings - design and drawing content isubject to detailed Site Survey, Structural Survey, Site Investigations, Planning and Statutory Requirements and Approvals. Authorised reproduction from Ordnance Survey Map with permission of the Controller of Her Majesty's Stationery Office.Crown Copyright reserved. Northedge Architecture Copyright.

Drawing Notes:

Rev:	Description:	Revised By:	Issue Date:
R1	Initial Issue	UA	06.01.20
R2	Updated	UA	07.01.20
R3	Updated	UA	08.01.20
R4	Updated	UA	10.01.20
R5	Updated	UA	11.01.20

Project:
3 Cranleigh Drive

Drawing Title:
Proposed Elevations

Scale: 1 : 50@A1

Original Issue Date:

Original Drawn By: Author

Original Checked by: Checker

Drawing Number:
19-77-20-002

Revision:
R5

Reason For Issue:
Concept

NORTHEDGE ARCHITECTURE
T:07380266466
design@northedgearchitecture.co.uk
www.northedgearchitecture.co.uk