


South Elevation 1:100 @A1

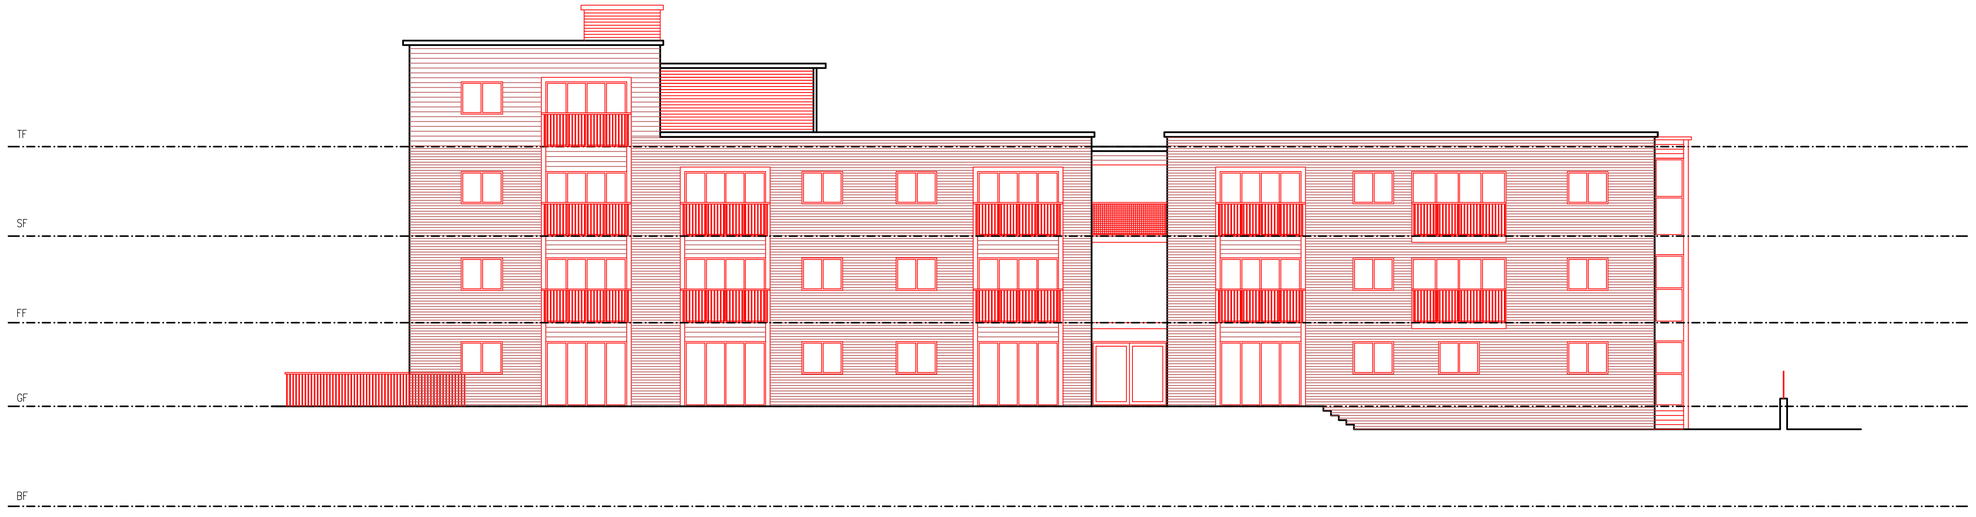

Elevation onto Brantingham Road
1:100 @A1

All dimensions to be clarified prior to setting out and not scaled directly from this drawing

REDFERN ARCHITECTURAL SERVICES LIMITED

PLANNING

for Mr J Heenan

at The Quadrangle Chorlton Manchester

title
Existing elevations 1 of 2

SJ Redfern-Blair

08/2018	as indicated @ A1	arb	018-181-05	-

Redfern Architectural Services Ltd
Canal cottage 27 Manor View Woodley
Stockport Cheshire SK6 1RS
0161 406 6936 077406 21999
steve@redfernAS.co.uk