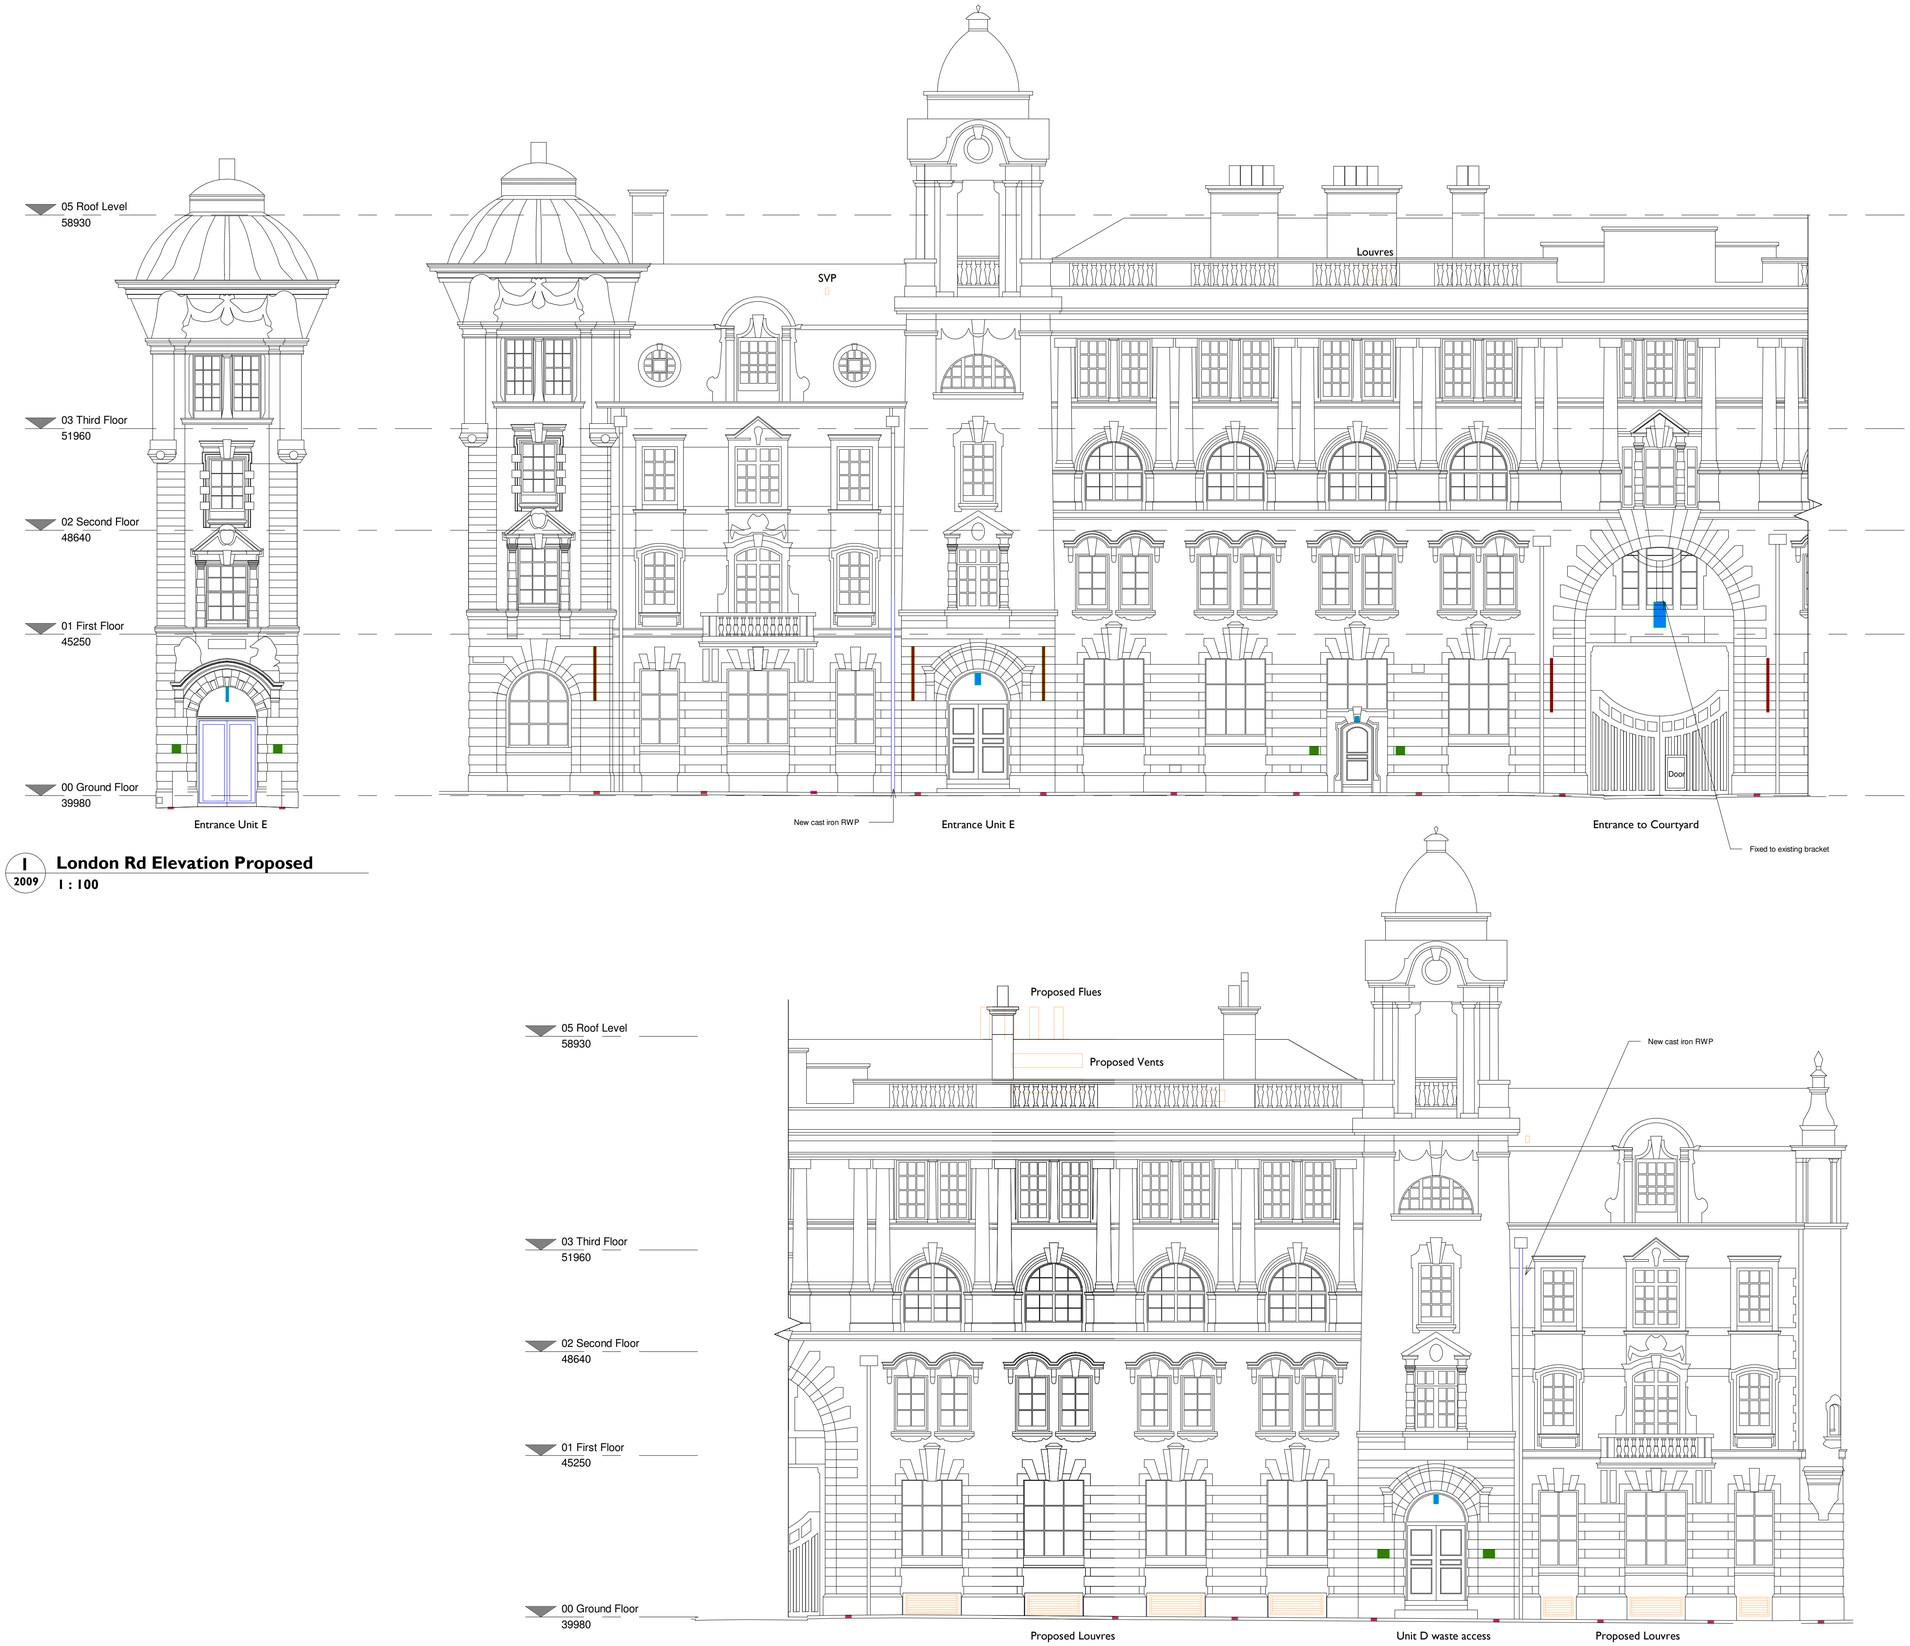


1 2009 **London Rd Elevation Proposed**
1 : 100

2 2009 **London Rd Elevation Proposed 2**
1 : 100

Notes:


Drawings are based on survey data and may not accurately represent what is physically present.

Do not scale from this drawing. All dimensions are to be verified on site before proceeding with the work.

All dimensions are in millimeters unless noted otherwise.

Purcell shall be notified in writing of any discrepancies.

Key Plan
not to scale

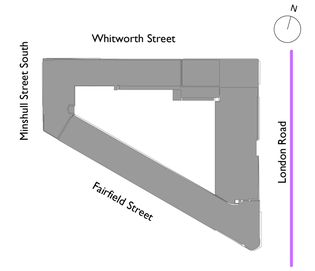

0 1m 2m 3m 4m 5m 10m

Lighting, Signage & Service Pentration Key

- Proposed Signage Banner with Lighting
- Proposed Signage Wall Mounted
- Proposed Lighting Wall Mounted
- Proposed Lighting Mounted within Opening / New recessed soffit lighting
- Proposed Uplighting Recessed in Floor
- Zone for services to elevation (Hot and cold pipes, refrigerant pipe and SVP's exact location TBC)
- New elements
- Signage and Lighting
- Services
- SVP penetrations through roof. Exact locations TBC

To be read in conjunction with CWC M&E drawings

REV	DATE	DESCRIPTION
1	06/12/19	For Planning

CLIENT
Allied London

PROJECT
London Road Fire Station

JOB NUMBER
240242

PURCELL

TITLE
Proposed London Rd Elevation

SIZE	SCALE	LAST REVISED	DRAWN	CHECKED
A1L	As indicated	06/12/2019 12:39:50	Author	Checker

REV	SUITABILITY/REASON FOR ISSUE
1	**S2 FOR PLANNING**

DRAWING NUMBER
240242-PUR-FS-A-2009

St James', 79 Oxford Street, Manchester, M1 6FQ
© PURCELL 2019. PURCELL ® IS THE TRADING NAME OF PURCELL ARCHITECTURE LTD.