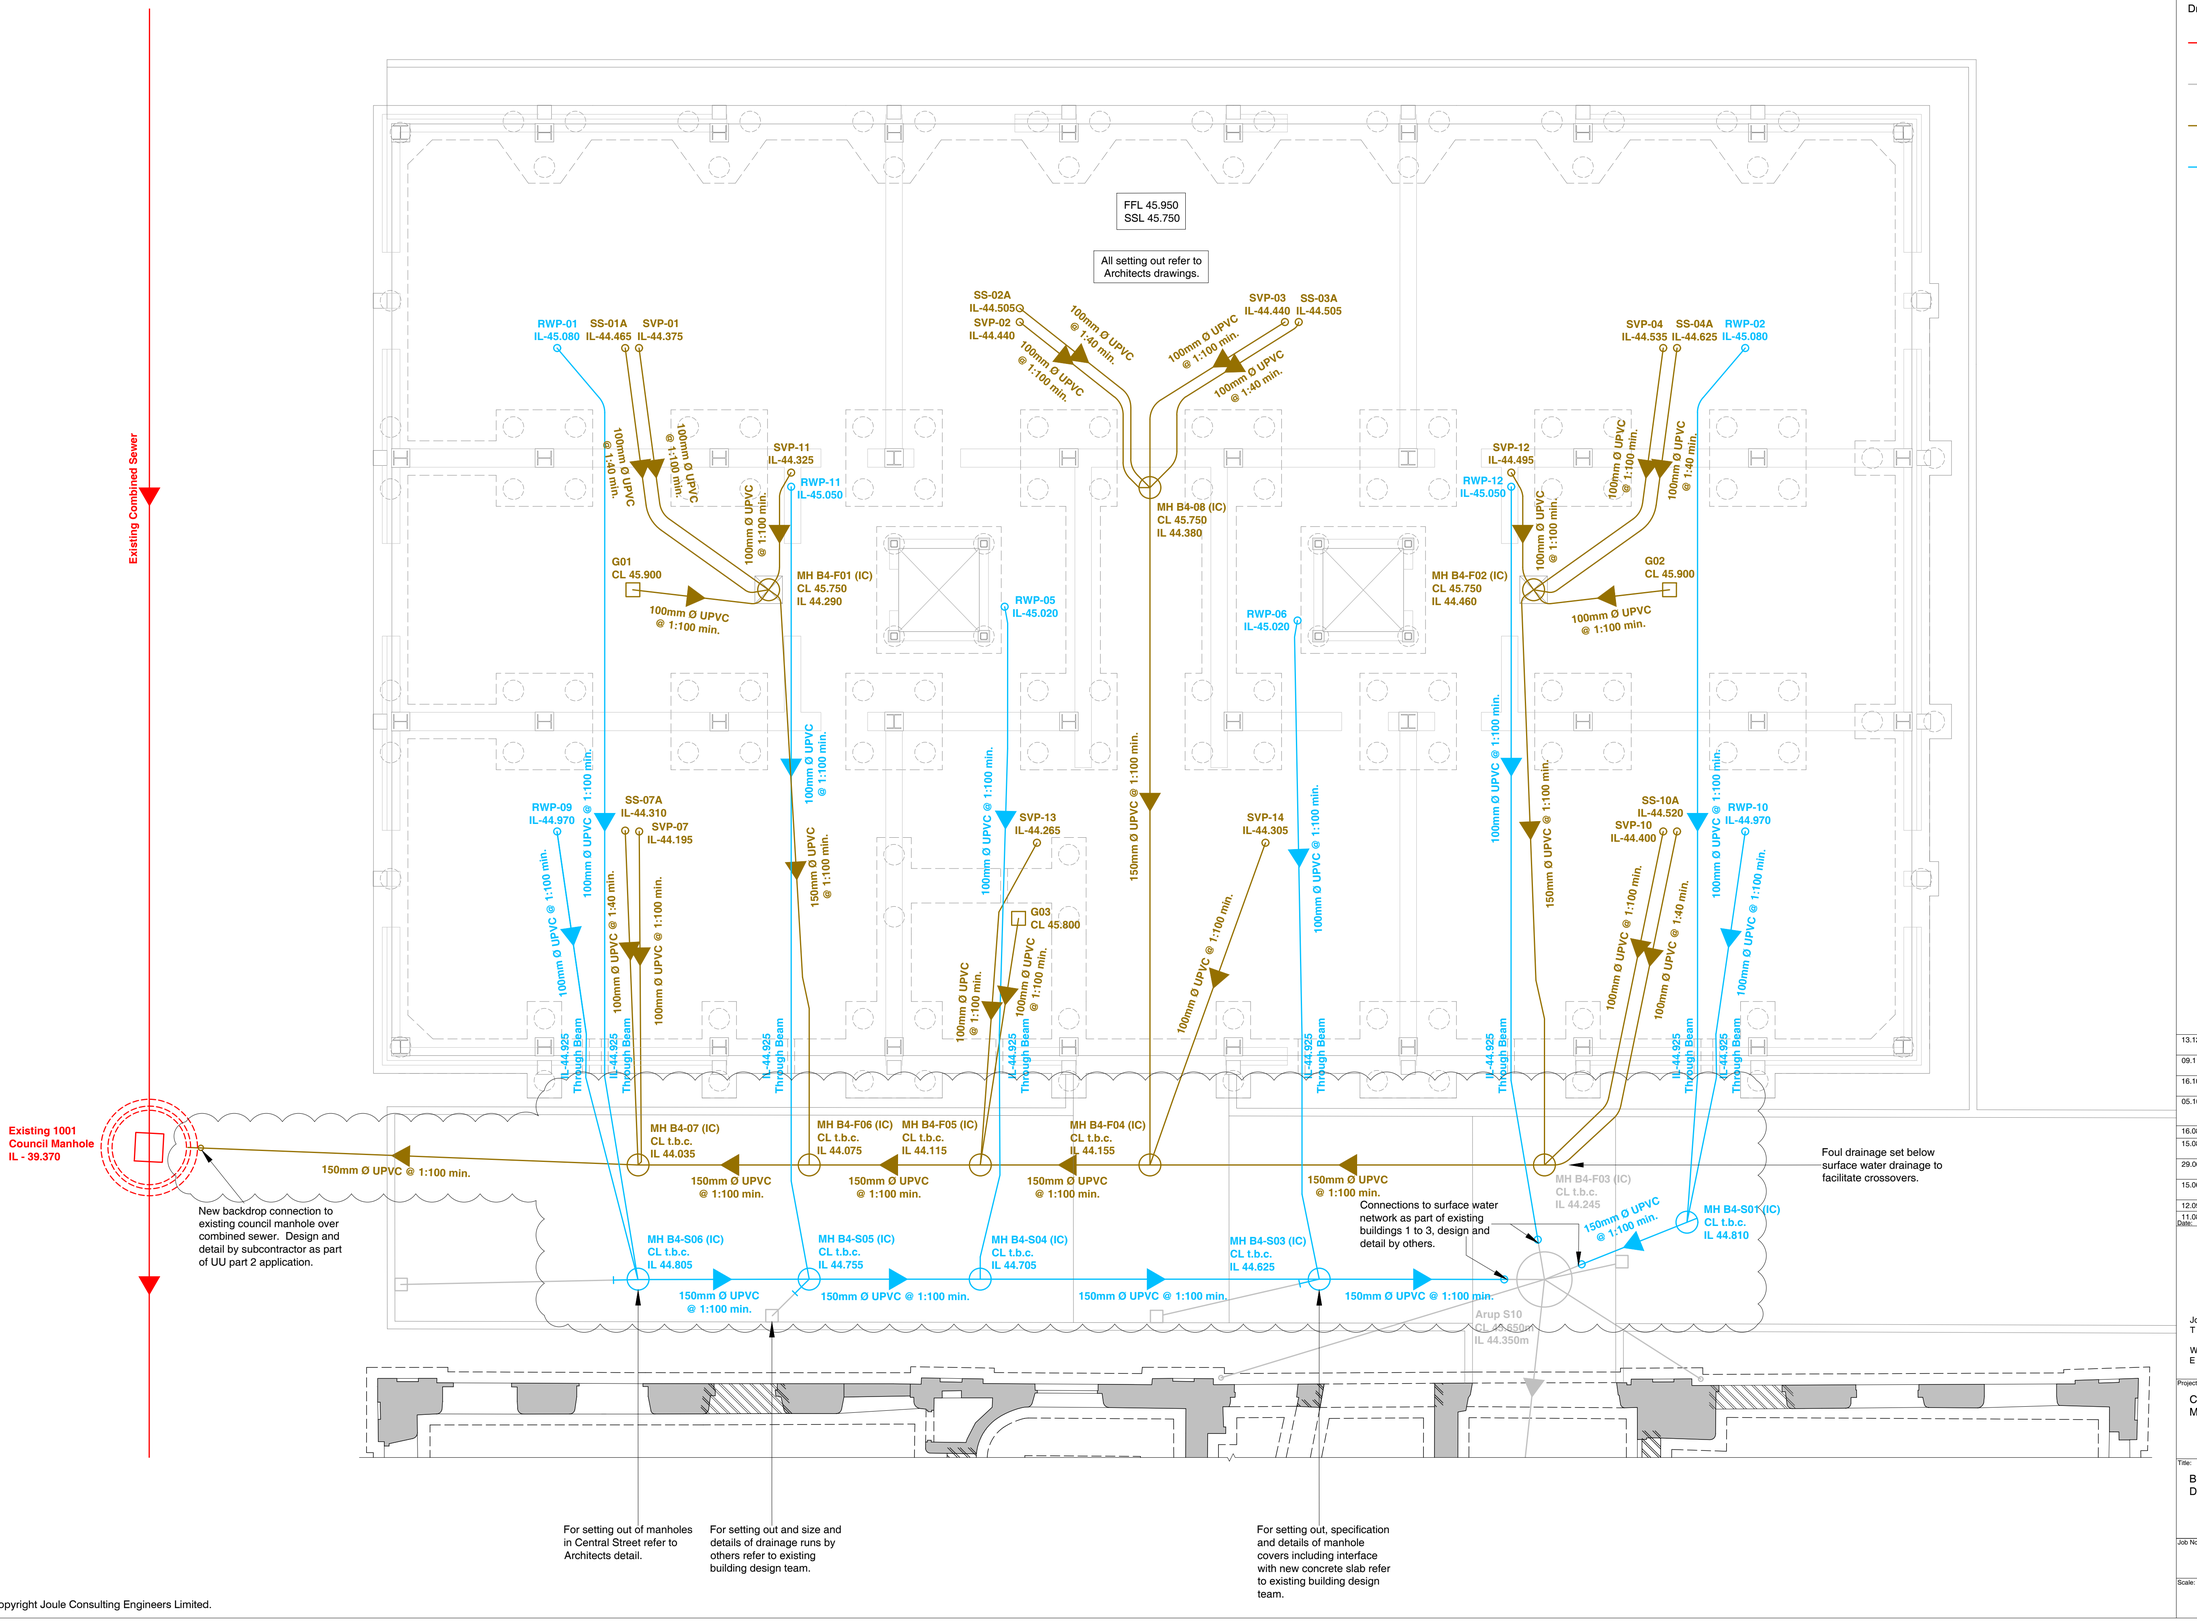

Notes:

1. This drawing is to be read in conjunction with the site survey and all relevant Architects and Engineers drawings and the specification.

2. For general notes refer to drawing no. 292-01-B4-N01 & B4-N02.

Drainage Key:

- Existing Combined Drainage.
- Drainage designed and constructed by others
- Proposed Drainage, (Foul water).
- Proposed Drainage, (Surface Water).

All vent pipes and rainwater pipes are to be roddable above ground. Refer to Architects details.

Drainage gradients noted are minimum gradients between access points. Refer to invert levels at each end of drainage runs.

CONSTRUCTION

Date:	Issue:	Rev:	Revised	Checked
13.12.18	Issued for Construction, street drainage included in line with Contractors request.	G	TP	SW
09.11.18	Issued for Construction, pipe & IC sizes updated.	F	TP	SW
16.10.18	Issued for Construction, RWP refs added, SVP refs updated.	E	TP	SW
05.10.18	Issued for Construction, ground floor stub stacks added, MH B4-F07 and MH B4-F08 added, pipe diameters updated.	D	TP	SW
16.08.18	Issued to Building Control.	C	TP	SW
15.08.18	Issued for Construction, drainage layout updated.	C	TP	SW
29.06.18	Issued for Information, drainage layout updated.	B	TP	SW
15.06.18	Issued for Information, drainage layout updated.	A	TP	SW
12.09.17	Issued for Tender.	-	TP	SW
11.08.17	Issued for Information.	-	TP	SW

joule

Joule Consulting Engineers Ltd
T 0161 832 3487

W www.jouleconsultingengineers.co.uk
E mail@jouleconsultingengineers.co.uk

Timber Wharf
40 Worsley Street
Castlefield
Manchester
M15 4LD

Project:
Crusader Works, Manchester.

Title:
Building 4, Drainage Plan.

Job No:	Drg No:	Rev:
292-01	B4-400	G

Scale:	Date:	Drawn:
n.t.s.	08.17	TP

© Copyright Joule Consulting Engineers Limited.