
7 Balmoral Road
Fallowfield
Manchester
M14 6WG

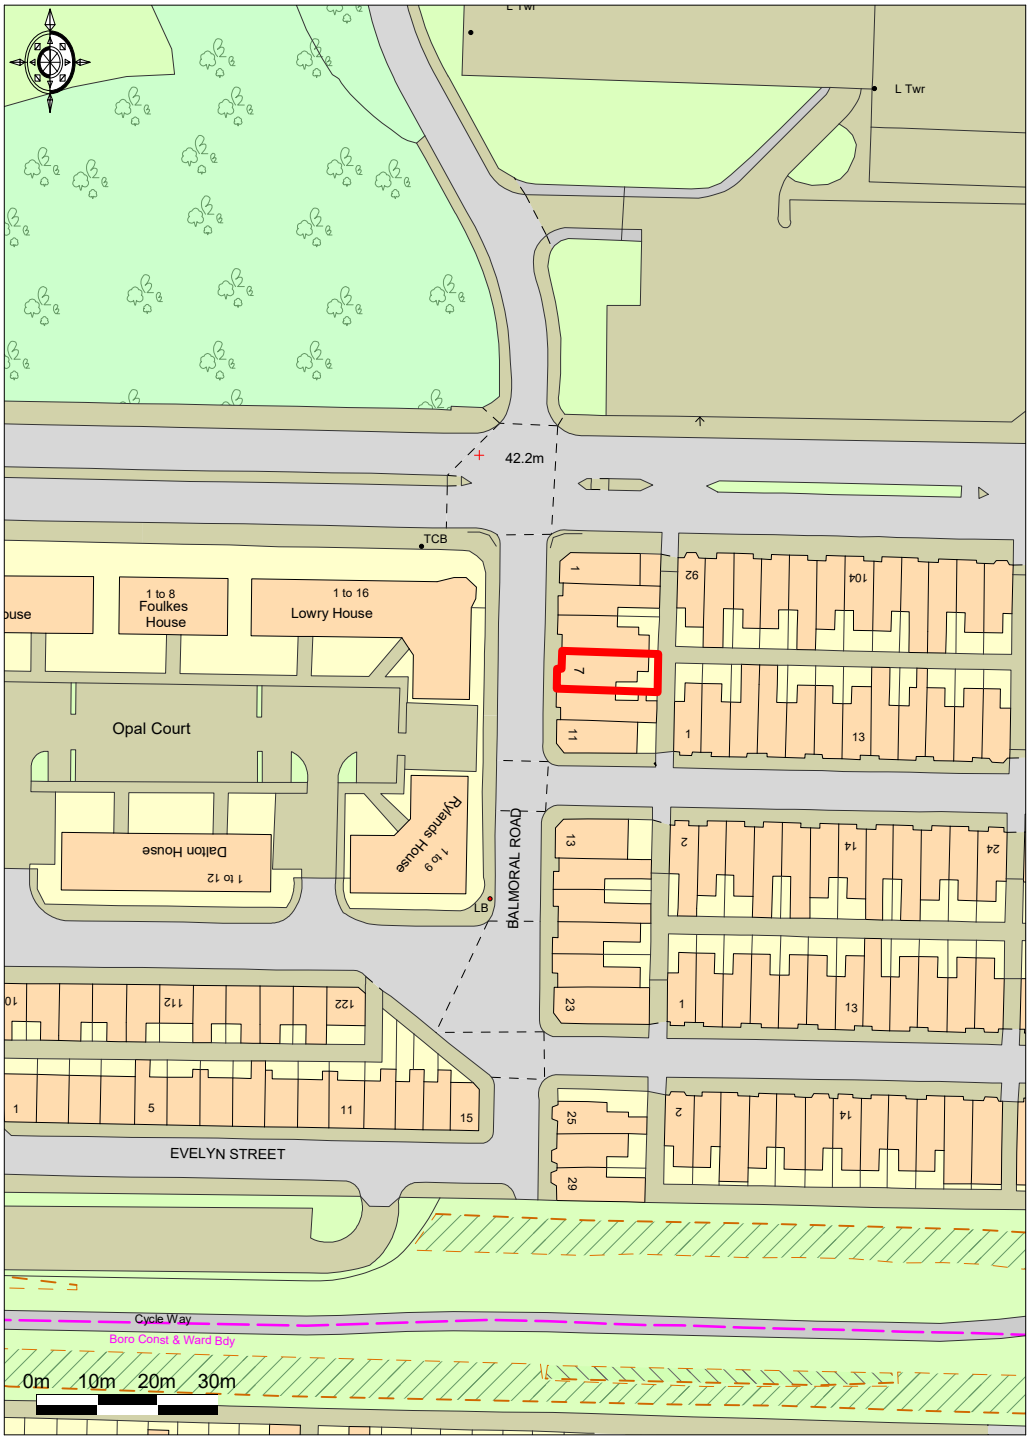

Promap®
LANDMARK INFORMATION GROUP

Ordnance Survey © Crown Copyright 2019. All rights reserved.
Licence number 100022432. Plotted Scale - **1:1250**