



PETER STREET

ROOTIE STREET

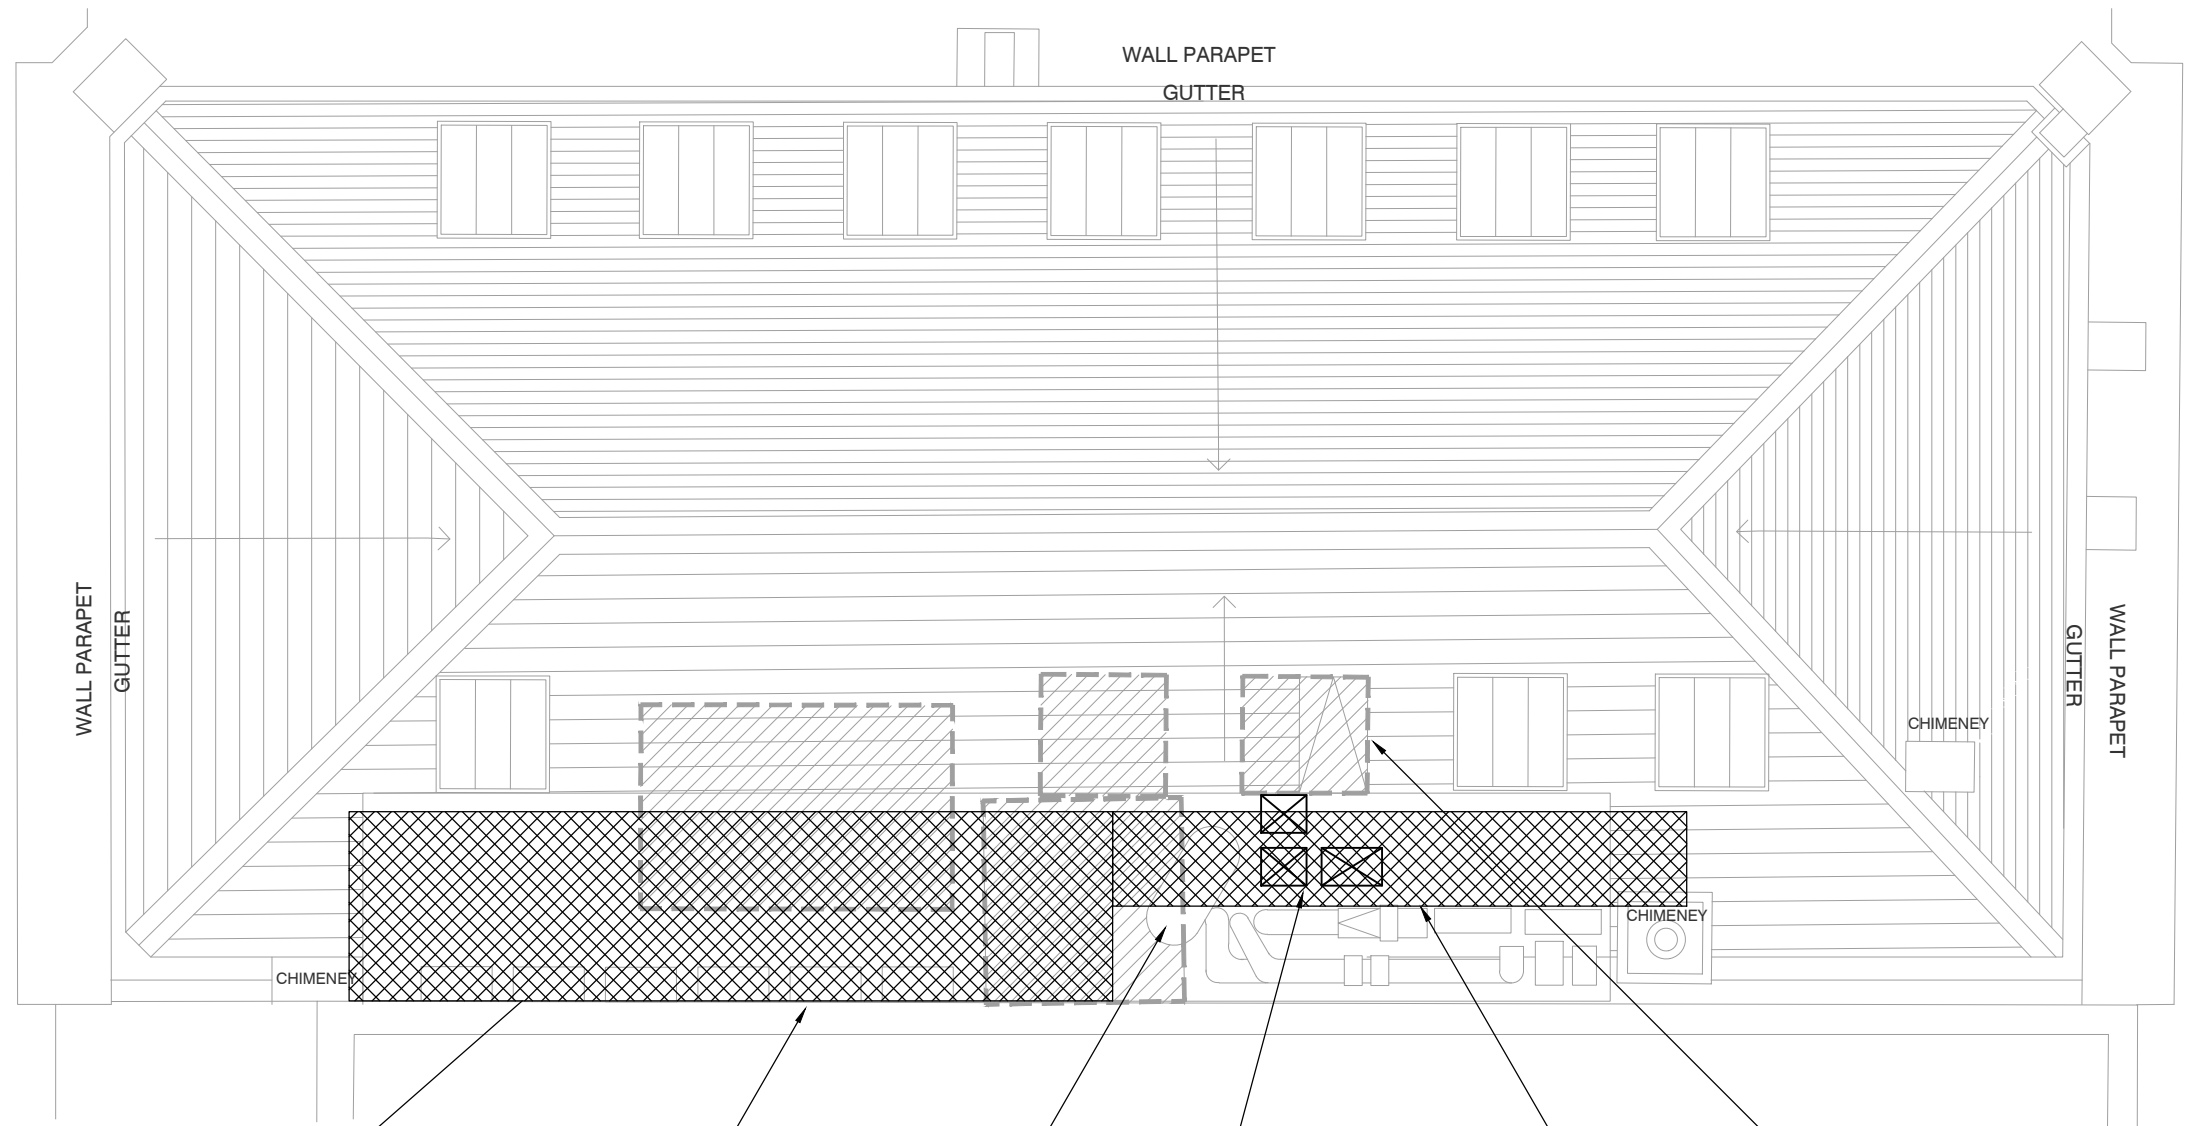

No. 49. Peter Street
(Neighbouring Building)

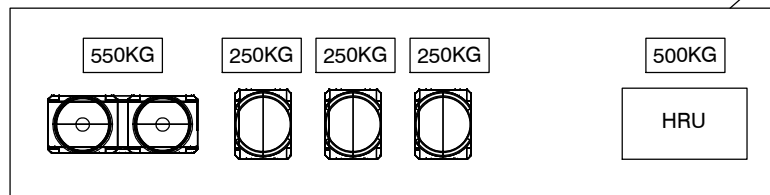

FREE STANDING VRF CONDENSING
UNITS, DHW HEAT PUMP, AND HEAT
RECOVERY UNIT MOUNTED ON
SUITABLE PLATFORM AT ROOF LEVEL.

7000x2500mm NOMINAL ROOF TOP PLATFORM
FOR M&E PLANT. EXACT LOCATION AND ACCESS
TO/FROM SUBJECT TO CO-ORDINATION WITH
EXISTING EQUIPMENT AND PROPOSED AOV'S.
ROOF TOP GUARD RAILS TO BE CONFIRMED AND
CO-ORDINATED TO SUIT ALL ACCESS
REQUIREMENTS.

CONSIDERATION OF EXISTING RESTAURANT
KITCHEN EXTRACT DISCHARGE LOCATION FOR
NEW HOTEL PLANT AND VENTILATION INTAKE
POSITIONING.

MECHANICAL SUPPLY INTAKE DUCT DROPS
THROUGH ROOF TO RISER BELOW.
MECHANICAL EXTRACT VENTILATION DUCT
RISES THROUGH ROOF TO TURN AND
DISCHARGE AT SUITABLE POINT.
REFRIGERANT PIPEWORK TO/FROM EXTERNAL
CONDENSING UNITS TO RISER BELOW.
ALL SERVICES TO BE CO-ORDINATED WITH
EXISTING.

ROOF ACCESS REQUIREMENTS
TO BE REVIEWED WITH ARCHITECT.
ACCESS REQUIRED NEW & EXISTING PLANT
SERVING THE HOTEL & RESTAURANT.

NEW ACCESS PLATFORM REQUIRED FOR
EXISTING RESTAURANT PLANT.
EXACT REQUIREMENTS TO BE DETERMINED
ON SITE.

Notes:

1. This drawing is subject to copyright and is not to be reproduced in part or whole without approval.
2. Do not scale this drawing - check all dimensions on site.
3. This drawing shall be read in conjunction with the project specification(s) and all other contract documentation.
4. All dimensions are in millimetres unless otherwise stated.

P2	17.12.18	UPDATED TO SUIT REVISED ARCHITECTS LAYOUT	MLS
P1	07.12.18	PRELIMINARY ISSUE.	MLS
Rev:	Date:	Status/Amendments:	By:

Client:
Exclusive Investments

Project:
47 Peter Street

Drawing Title:
MECHANICAL SERVICES
SPACE PLANNING
PROPOSED ROOF LAYOUT

Drawn By: MLS	Checked By: M.H	Cad By: W.N
Scale: 1:100	Paper Size: A3	Date Created: 07.12.18
Drawing Number: PTR-ZER-XX-RF-DR-501		Drawing Revision: P2

Zerum Consult
Jordan Street
Manchester
M15 4PY
Tel: 0161 667 0990
Email: info@zerum.co.uk

