





⑨ Window soffit paneling has been over-boarded with 2-3 mm hardboard but frame remains intact.

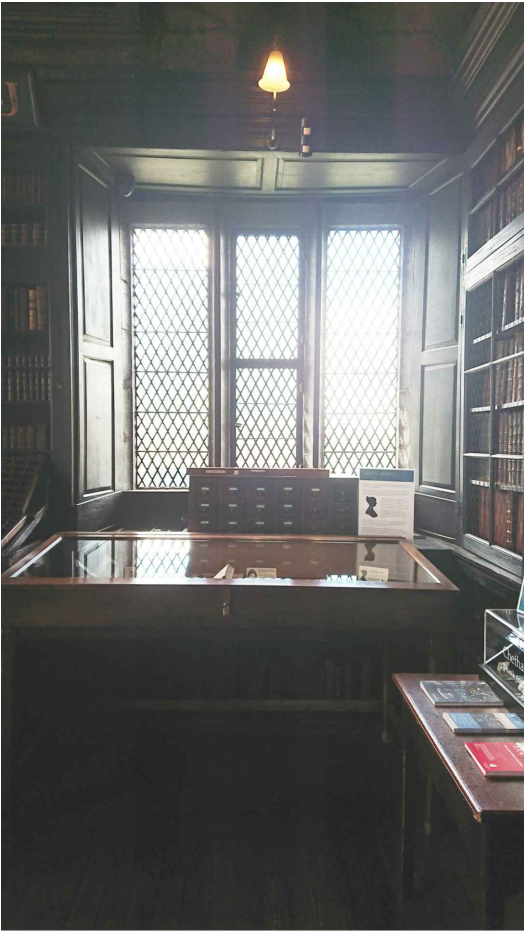


⑩ Window soffit paneling remains intact.

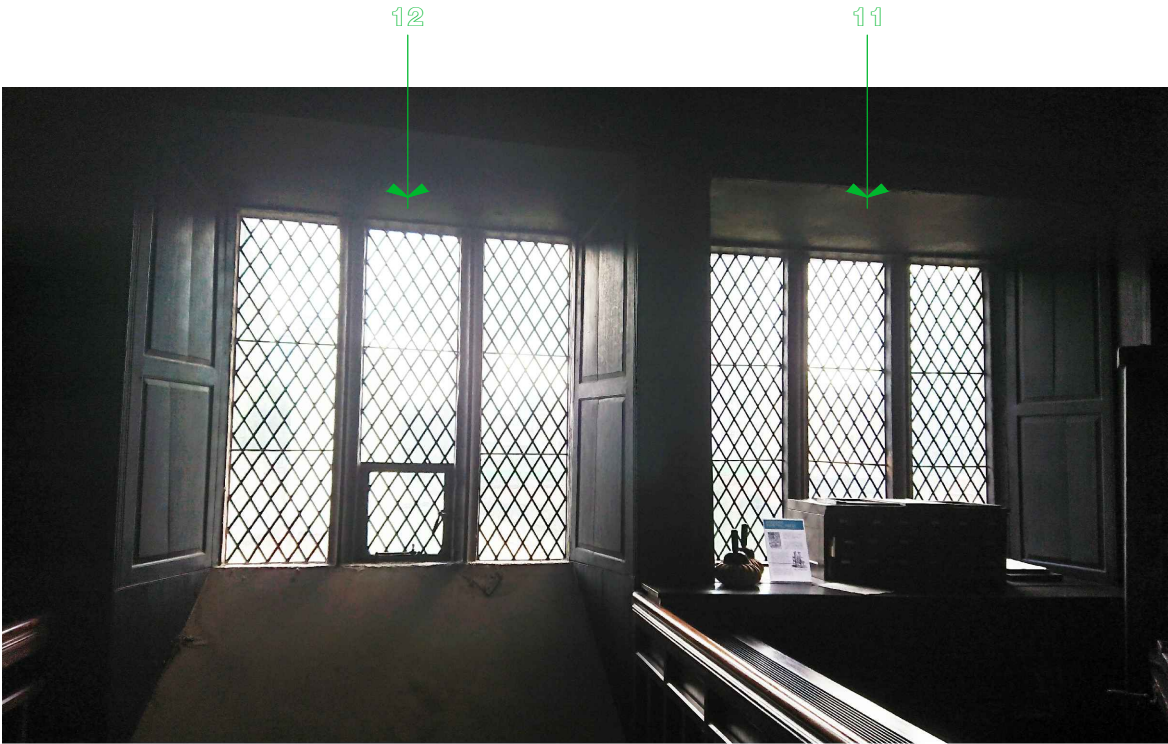

⑪ & ⑫ Window soffit paneling has been over-boarded with 2 - 3mm hardboard - paneling and frame are presumed to have been removed.



⑬ Window soffit paneling has been over-boarded with 2-3 mm hardboard - paneling and frame are presumed to have been removed.

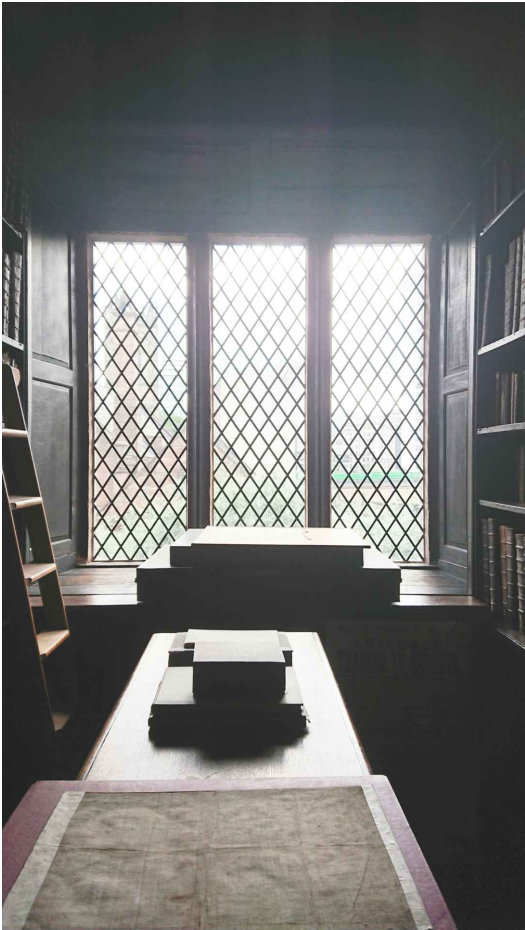


⑭ Window soffit paneling remains intact.



⑮ Window soffit paneling has been over-boarded with 2-3 mm hardboard but frame remains intact.



⑯ Window soffit paneling has been over-boarded with 2-3 mm hardboard but frame remains intact.

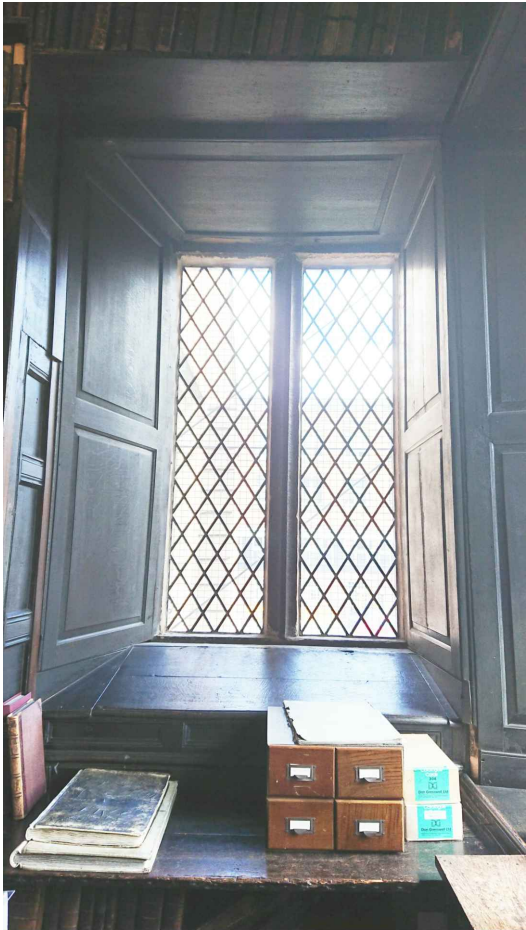

⑰ Window soffit paneling remains intact.

1. DO NOT SCALE FROM THIS DRAWING - USE FIGURED DIMENSIONS ONLY.
2. READ IN CONJUNCTION WITH ALL OTHER CONSULTANTS / SPECIALISTS DRAWINGS, REPORT ANY DISCREPANCIES BEFORE AFFECTED WORK COMMENCES.
3. ALL SETTING OUT DIMENSIONS TO BE CHECKED ON SITE BY CONTRACTOR BEFORE WORK COMMENCES.
4. THIS DRAWING REMAINS COPYRIGHT OF KEPczyk PEARCE SANDERSON LTD. COPY / DISTRIBUTE ONLY WITH CONSENT OF THE AUTHOR.

|                                                      |                                         |          |                |
|------------------------------------------------------|-----------------------------------------|----------|----------------|
| Contract                                             | Window Soffit Paneling and Blinds       |          |                |
| Client                                               | Chetham's Foundation: Chetham's Library |          |                |
| Building / Structure                                 | Chetham's Library, Manchester           |          |                |
| Existing Condition of Soffit Paneling                |                                         |          |                |
| <hr/>                                                |                                         |          |                |
| Drawing No.                                          | LBC 03                                  |          | Scale NTS @ A3 |
| Contract No.                                         | 1987                                    | Drawn    | LMC            |
| Date                                                 | Nov. 2019                               | Revision | -              |
| <hr/>                                                |                                         |          |                |
| KEPCZYK PEARCE SANDERSON                             |                                         |          |                |
| ARCHITECTS SURVEYORS & HISTORIC BUILDING CONSULTANTS |                                         |          |                |
| 75 Wilmslow Road, Handforth, Cheshire SK9 3EN        |                                         |          |                |
| Tel: 01625 400103 Email: info@kpsarchitects.co.uk    |                                         |          |                |